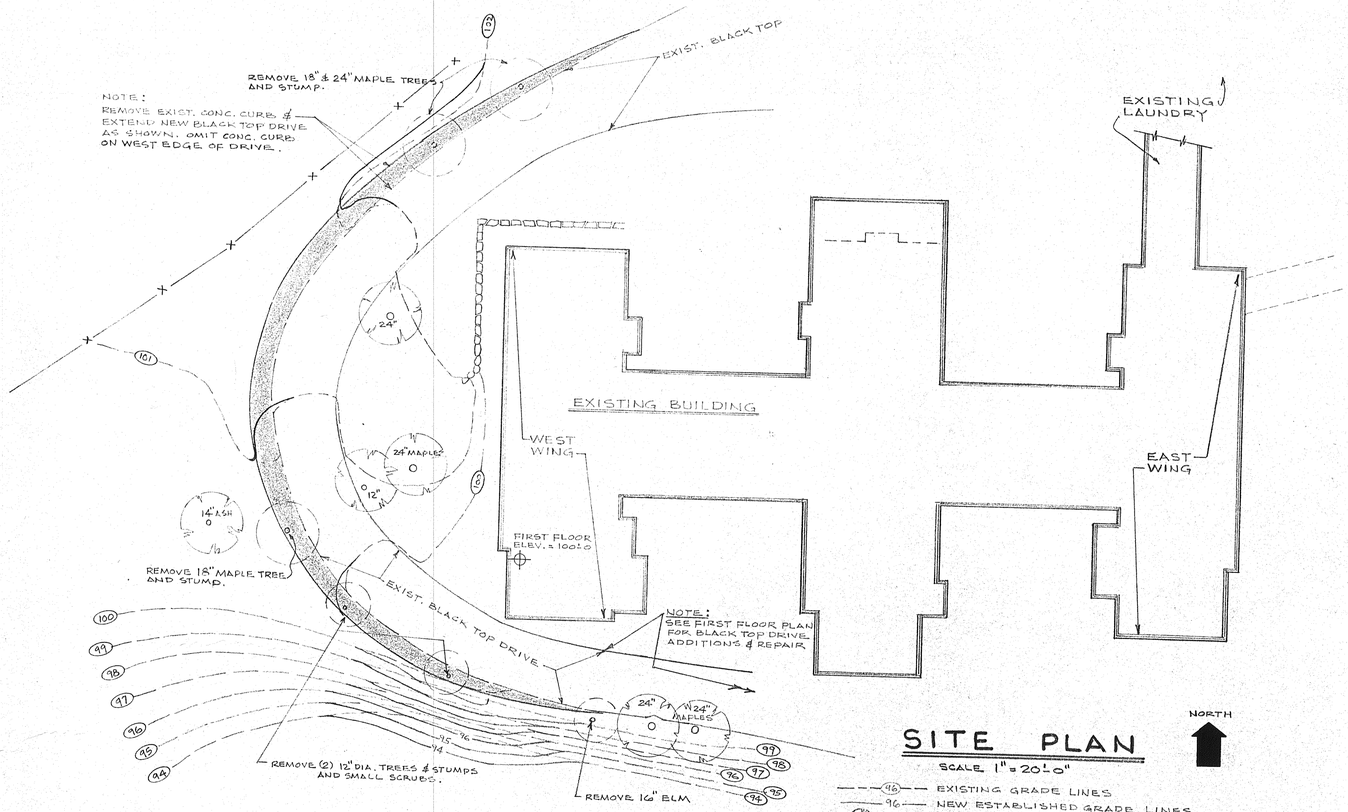


## SITE PLAN

SCALE 1" = 20'-0"

- EXISTING GRADE LINES
- NEW ESTABLISHED GRADE LINES
- EXISTING TREE NO CHANGE
- EXIST. TREE & STUMP TO BE REMOVED - SEE SPEC.

ALL REMOVED & NEW CONCRETE SIDEWALKS BY GENERAL CONTRACTOR. SEE SPEC.

ALL RELOCATED BLACKTOP DRIVEWAYS & PARKING AREA SHALL BE BY GENERAL CONT. GENERAL CONT. SHALL ROUGH GRADE THESE AREAS TO A LEVEL 10" BELOW GRADES INDICATED. SEE SPECIFICATION.




LOCATION PLAN

## SCHEDULE OF DRAWINGS


| | |
|---|---|
| 1 | SITE PLAN |
| 2 | FIRST FLOOR PLAN |
| 3 | SECOND FLOOR PLAN |
| 4 | THIRD FLOOR PLAN |
| 5 | ATTIC FLOOR PLAN |
| 6 | BUILDING ELEVATIONS & SECTIONS |
| 7 | BUILDING ELEVATIONS & WINDOW DETAILS |
| 8 | WINDOW ELEVATIONS & DETAILS |
| 9 | ROOM FINISH SCHEDULE |
| 10 | ROOM FINISH SCHEDULE CONTINUED |
| 11 | DOOR SCHEDULE & DETAILS |
| 12 | DOOR AND FRAME DETAILS |
| 13 | CASEWORK |
| 14 | DEMOLITION FIRST FLOOR |
| 15 | DEMOLITION SECOND FLOOR |
| 16 | DEMOLITION THIRD FLOOR |

| | |
|---|---|
| M1 | MECHANICAL SCHEDULES |
| M2 | FIRST FLOOR PIPING PLAN |
| M3 | FIRST FLOOR DUCTWORK PLAN |
| M4 | SECOND FLOOR PIPING PLAN |
| M5 | SECOND FLOOR DUCTWORK PLAN |
| M6 | THIRD FLOOR PLAN |
| M7 | PARTIAL ATTIC PLAN |
| M8 | MECHANICAL EQUIPMENT ROOMS |
| M9 | PARTIAL 1ST FLOOR, LAUNDRY & TUNNEL |
| M10 | MECHANICAL DIAGRAMS AND DETAILS |
| M11 | MECHANICAL DIAGRAMS AND DETAILS |
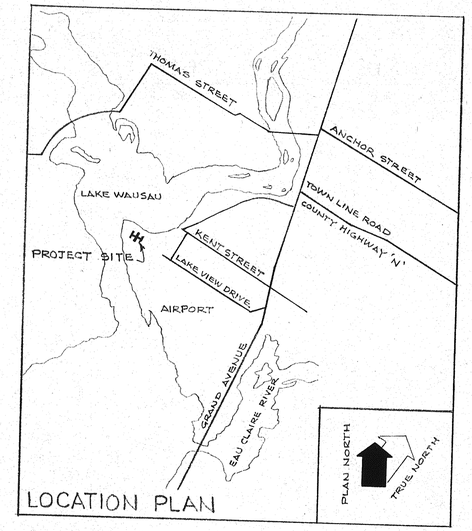
| | |
|---|---|
| P1 | FIRST FLOOR PLUMBING PLAN |
| P2 | SECOND FLOOR PLUMBING PLAN |
| P3 | THIRD FLOOR PLUMBING PLAN |
| P4 | PLUMBING RISER DIAGRAMS |
| P5 | LAB PLAN & RISER DIAGRAMS |
| P6 | PLUMBING SYMBOLS, SCHEDULE & DETAILS |

| | |
|---|---|
| E1 | FIRST FLOOR ELECTRICAL PLAN |
| E2 | SECOND FLOOR ELECTRICAL PLAN |
| E3 | THIRD FLOOR ELECTRICAL PLAN |
| E4 | ELECTRICAL SCHEDULES |


## GENERAL NOTES

REMOVE EXISTING WINDOWS AND DOORS AND REUSE OR AS NOTED. CLOSE UP OPENINGS WITH STEEL STUD & DRYWALL OR MASONRY TO MATCH EXISTING AND NEW FINISHES.

20 CORRIDOR — EXISTING ROOM NUMBER AND TITLE

10 CORRIDOR — NEW ROOM NUMBER AND TITLE

EXISTING WALLS AND DOORS NO CHANGE

1/1 — (2) REUSE EXIST. DOOR. SEE DOOR SCHEDULE
REMOVE EXISTING WALL, DOOR AND FRAME - SEE DOOR SCHEDULE
PATCH TO MATCH ROOM FINISHES. SEE ROOM FINISH SCHEDULE

2/1 — (12) REUSE EXIST. DOOR. SEE DOOR SCHEDULE.
REMOVE EXIST. DOOR AND FRAME AND CLOSE UP OPENING TO MATCH EXISTING FINISHES (OR AS SCHEDULED)

3/1 — (12) NEW & REUSE DOOR. SEE DOOR SCHEDULE.
NEW 3 5/8" STL. STUD DRYWALL PART'N. ANCHOR TOP STUD TRACK TO STRUCTURE ABOVE. WALLBOARD TERMINATES AT STRUCT. ABOVE.

4/1 — (10) NEW & REUSED DOOR. SEE DOOR SCHEDULE
NEW 3 5/8" STL. STUD DRYWALL PART'N. ANCHOR TOP STUD TRACK TO STRUCTURE ABOVE. WALLBOARD TERMINATES AT STRUCT. ABOVE. INSULATION 2 1/2" THERMAFIBER, SOUND ATTEN. BLKTS ONE SIDE TO STRUCT. ABOVE.

5/1 — RECESSED HOSE CABINET - SEE PLUMBING DRAWING

6/1 — 54" HIGH RUBBER CORNER GUARD - SEE SPEC.

(A) NEW WINDOWS SEE 1/8" ELEVATION SHEET NO. 8 & 9




7/1 CONCRETE CURB
SCALE 3/4" = 1'-0"

## ABBREVIATIONS

| | | | |
|---|---|---|---|
| AC T. | ACOUSTICAL TILE | M.H. | MANHOLE |
| AC T. M.F. | ACOUSTICAL TILE - MYLAR FACED | MIN. | MINIMUM |
| CONC. | CONCRETE | PLAS. | PLASTER |
| COMP. | COMPACTED | V.A.T. | VINYL COMPOSITION TILE (EXIST.) |
| C. T. | CERAMIC TILE. SEE SPEC. | V.C.T. | VINYL COMPOSITION TILE (NEW) |
| CONT. | CONTINUOUS | S.V. | SHEET VINYL |
| EL | ELEVATION | WWM | WELDED WIRE MESH |
| ENML | ENAMEL | N.C. | NO CHANGE (EXCEPT WINDOWS) |
| EXIST. | EXISTING (EX) | V.W.C. | VINYL WALL COVERING |
| GYP. BD. | GYPSUM BOARD | | |
| GYP. BD. WR. | GYPSUM BOARD WATER RESISTANT | | |

## INDICATIONS OF MATERIALS

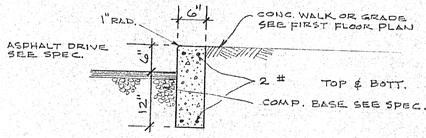ACOUSTICAL TILE — GRAVEL — WOOD ROUGH
CONCRETE BLOCK — GYPSUM WALLBOARD — STEEL
FACE BRICK — BATT INSULATION — STEEL STUD W/ GYP. BOARD PARTITION (3/1)
CONCRETE — RIGID INSULATION — STEEL STUD W/ GYP. BD. (4/1)
EARTH — WOOD FINISH

DETAIL INDEX NO.
DETAIL NUMBER
SHEET NUMBER
DETAIL NUMBER — CASEWORK
SHEET NUMBER

WISCONSIN J. C. TILLEMAN GREEN BAY, WIS. 2208 ARCHITECT

# LAKEVIEW PROFESSIONAL PLAZA REMODELING

MARATHON COUNTY WAUSAU, WISCONSIN

DRAWN | CHECKED | DATE SEPT. 1989 | SHEET 1 | PROJ. NO. 8905


TILLEMAN ASSOCIATES, INC., ARCHITECTS
119 SOUTH WEBSTER AVENUE (414) 437-6188 GREEN BAY, WISCONSIN 54301


5018 #13




1/2 PROVIDE (6) 3½" x 4" x 5/16" ∠ FOR DUCTS. SEE MECHANICAL DRAWINGS.

FIRST FLOOR PLAN 1/8" = 1'-0"

NORTH

LAKEVIEW PROFESSIONAL PLAZA REMODELING
MARATHON COUNTY WAUSAU, WISCONSIN

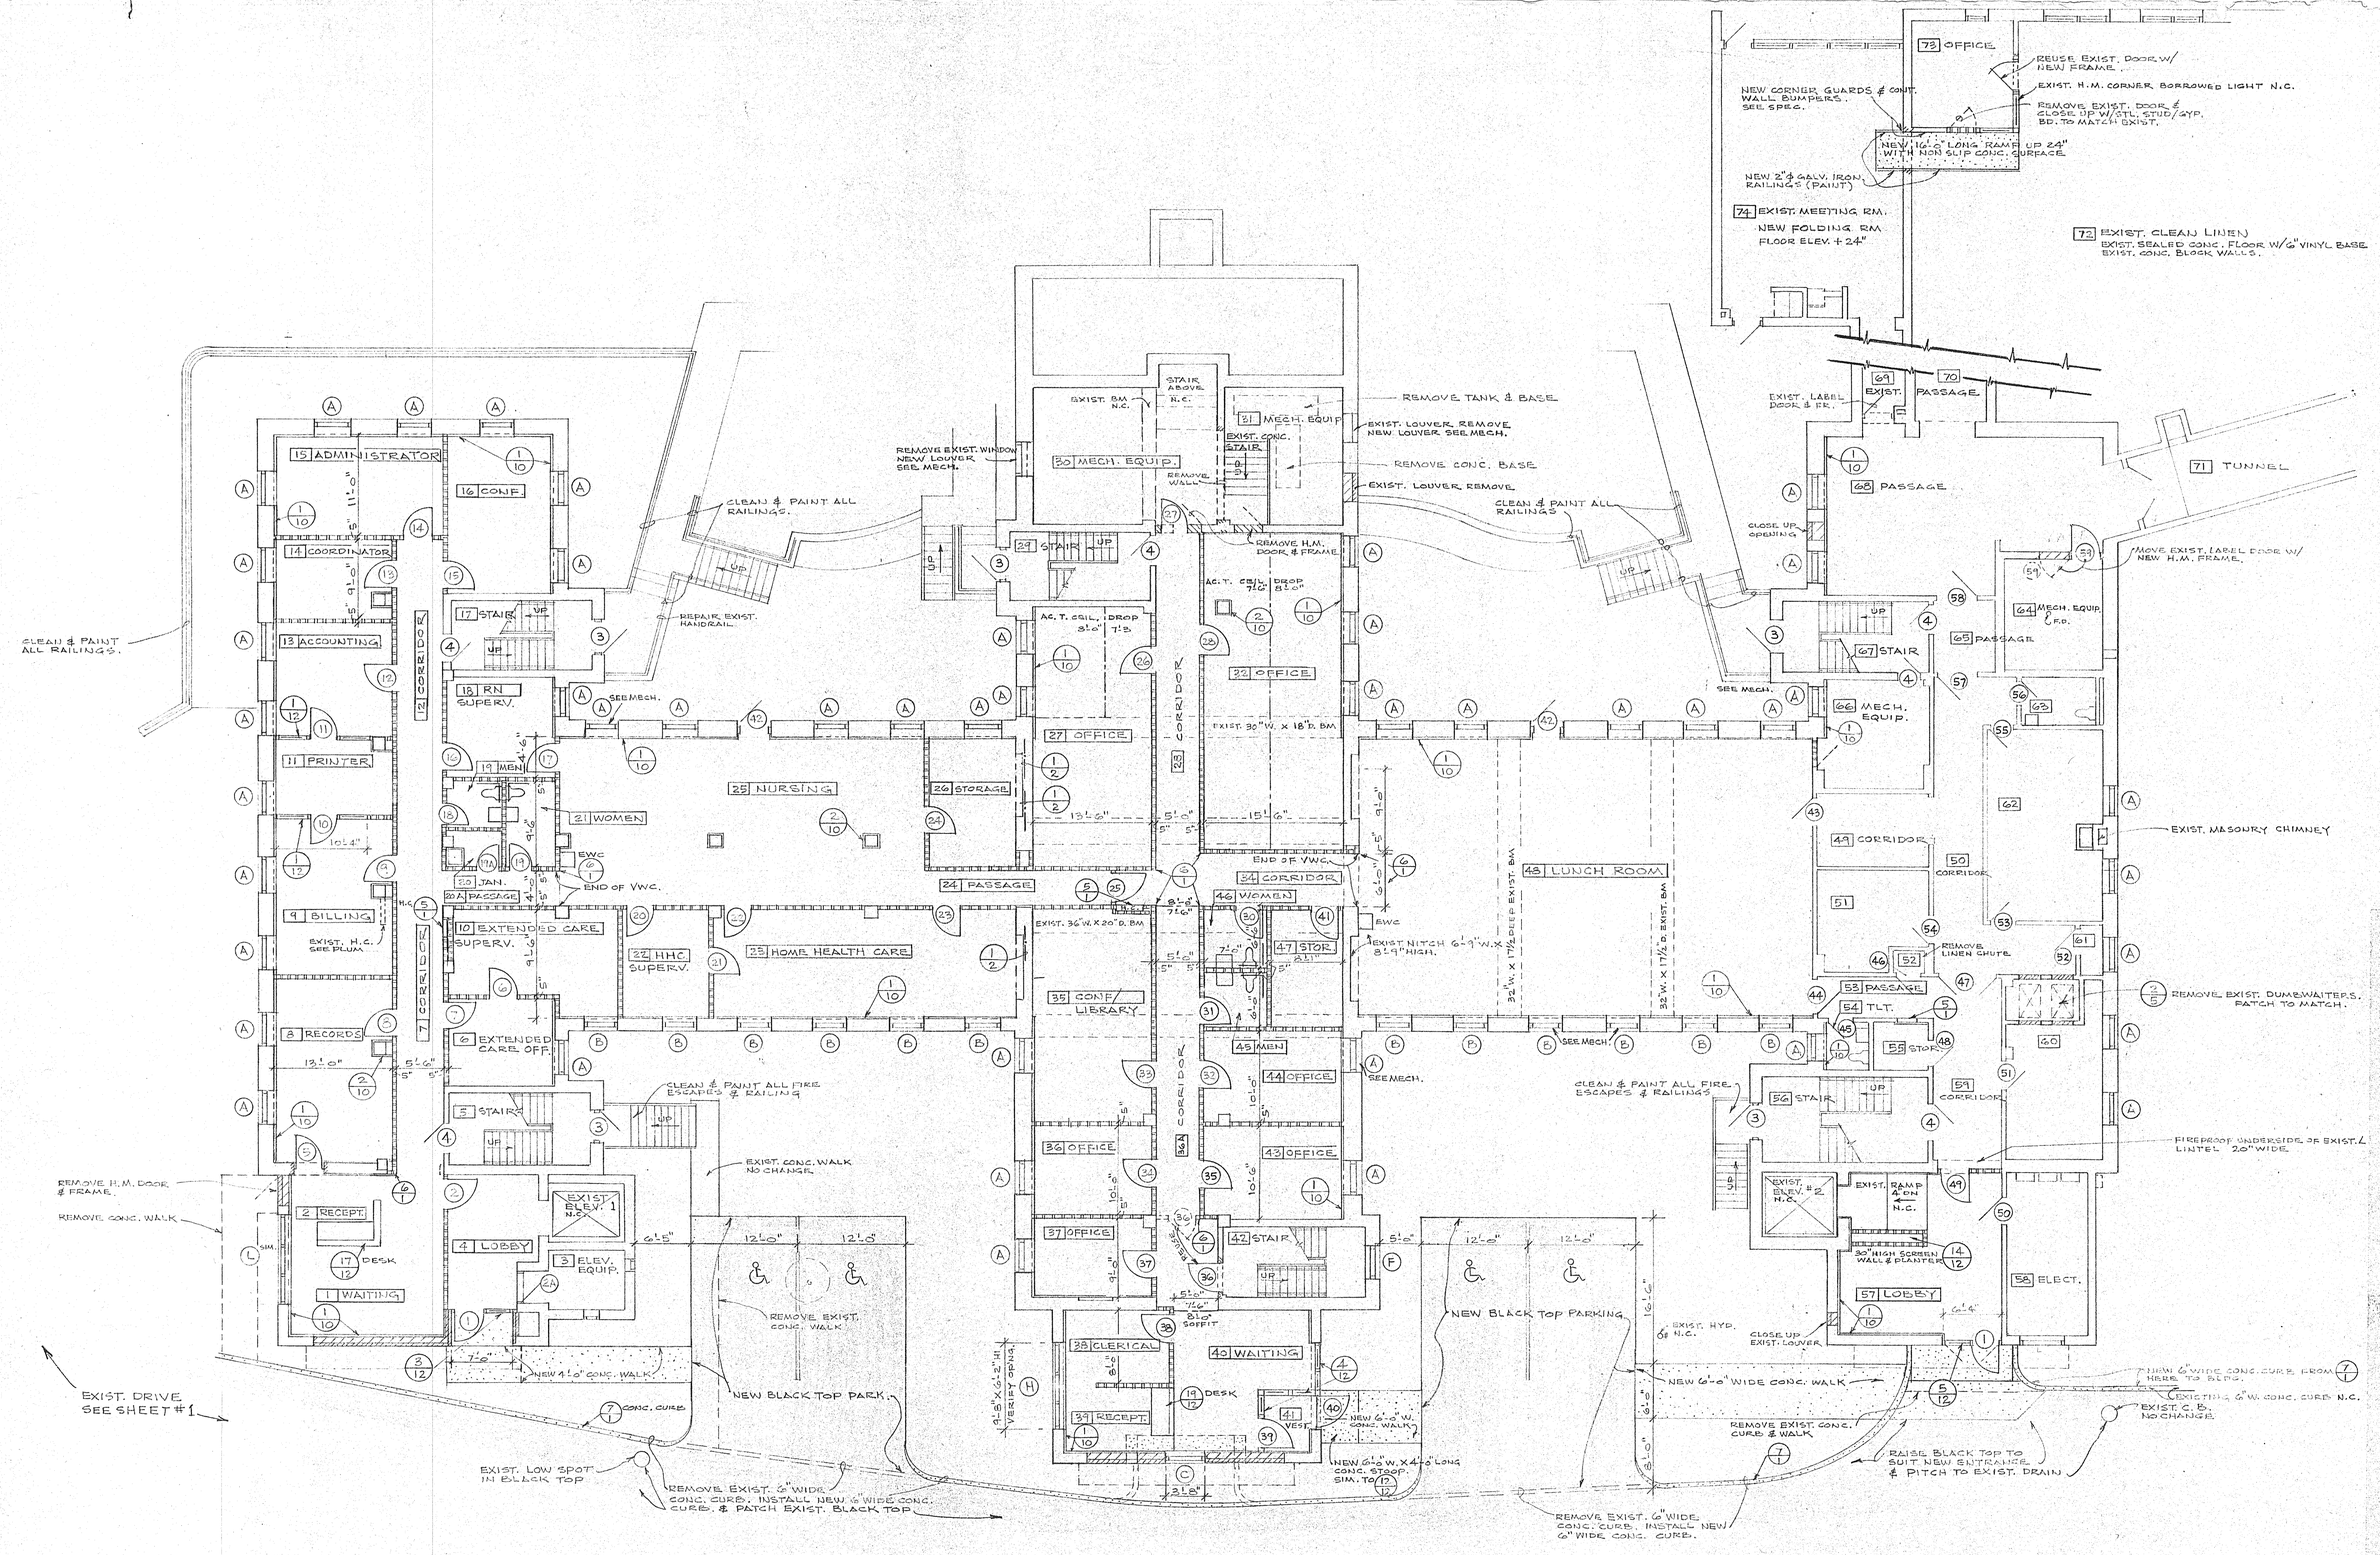DRAWN | CHECKED

TILLEMAN ASSOCIATES, INC., ARCHITECTS
119 SOUTH WEBSTER AVENUE (414) 437-6166 GREEN BAY, WISCONSIN 54301

DATE SEPT. 1989
SHEET 2
PROJ. NO. 8905




1/3 NOTE:
AT SECOND & THIRD FLOOR REMOVE EXISTING FLOOR TILE & PATCH & LEVEL EXISTING FLOOR. SEE SPECIFICATION.

## SECOND FLOOR PLAN 1/8" = 1'-0"

LAKEVIEW PROFESSIONAL PLAZA REMODELING
MARATHON COUNTY WAUSAU, WISCONSIN

DRAWN | CHECKED

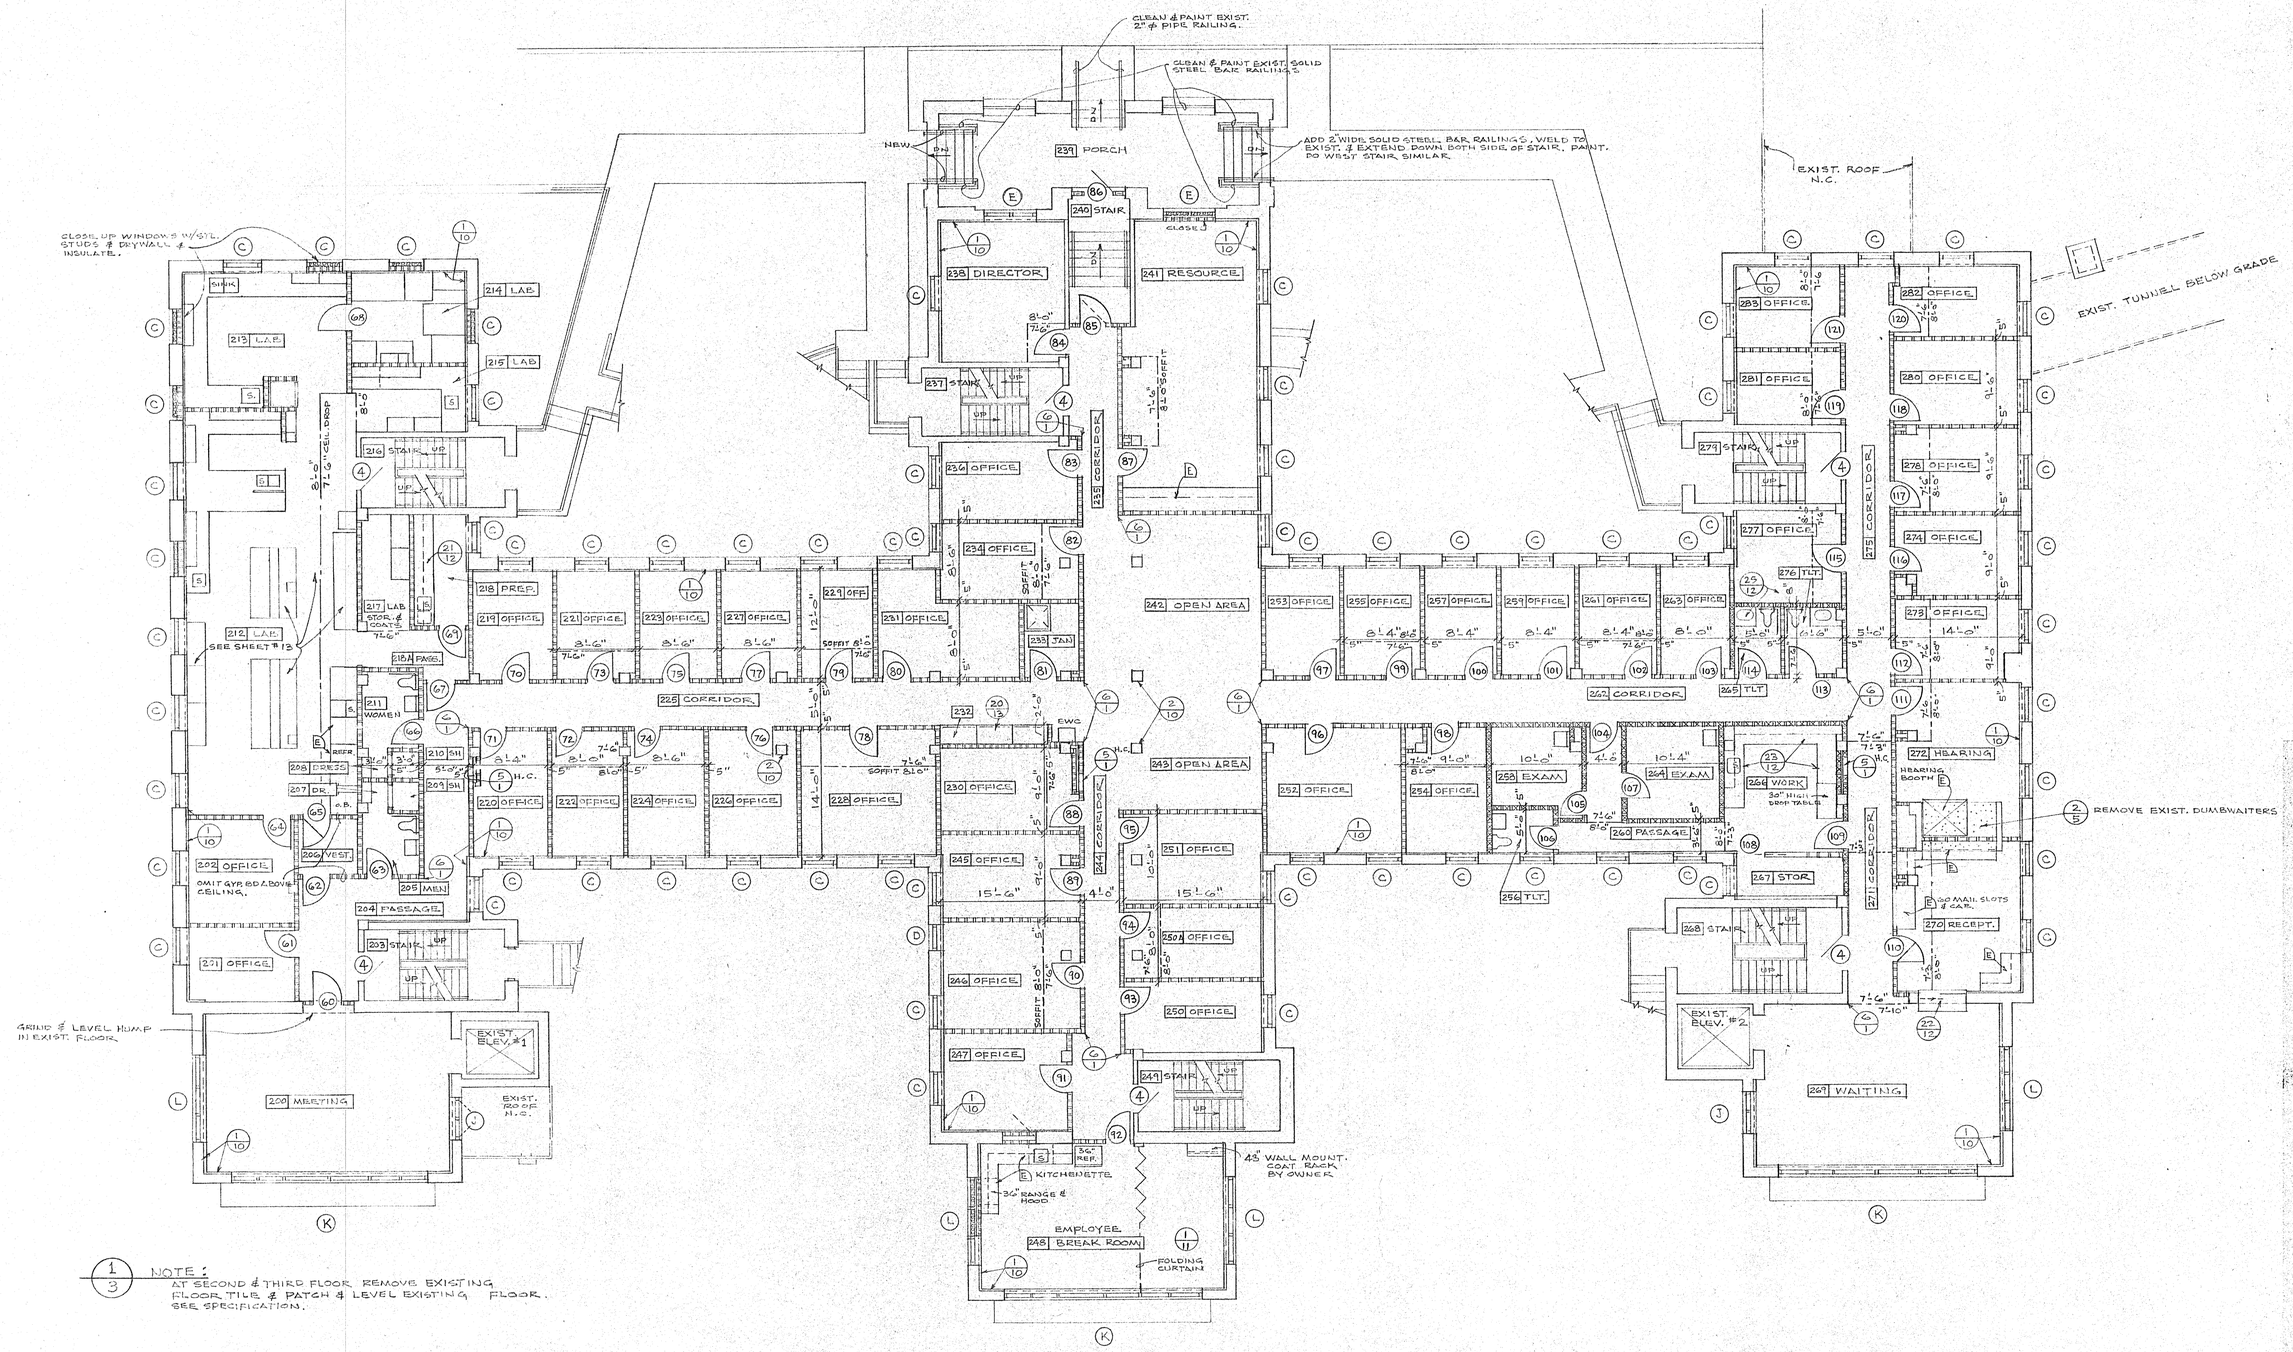THIS DRAWING, AS AN INSTRUMENT OF SERVICE, IS THE PROPERTY OF THE ARCHITECT AND IS NOT TO BE USED FOR OTHER WORK EXCEPT BY WRITTEN AGREEMENT WITH THE ARCHITECT.

TILLEMAN ASSOCIATES, INC., ARCHITECTS
119 SOUTH WEBSTER AVENUE (414) 437-6166 GREEN BAY, WISCONSIN 54301

DATE SEPT. 1989
SHEET 3
PROJ. NO. 8905




THIRD FLOOR PLAN 1/8" = 1'-0"

LAKEVIEW PROFESSIONAL PLAZA REMODELING
MARATHON COUNTY WAUSAU, WISCONSIN

DRAWN | CHECKED

THIS DRAWING, AS AN INSTRUMENT OF SERVICE, IS THE PROPERTY OF THE ARCHITECT AND IS NOT TO BE USED FOR OTHER WORK EXCEPT BY WRITTEN AGREEMENT WITH THE ARCHITECT.

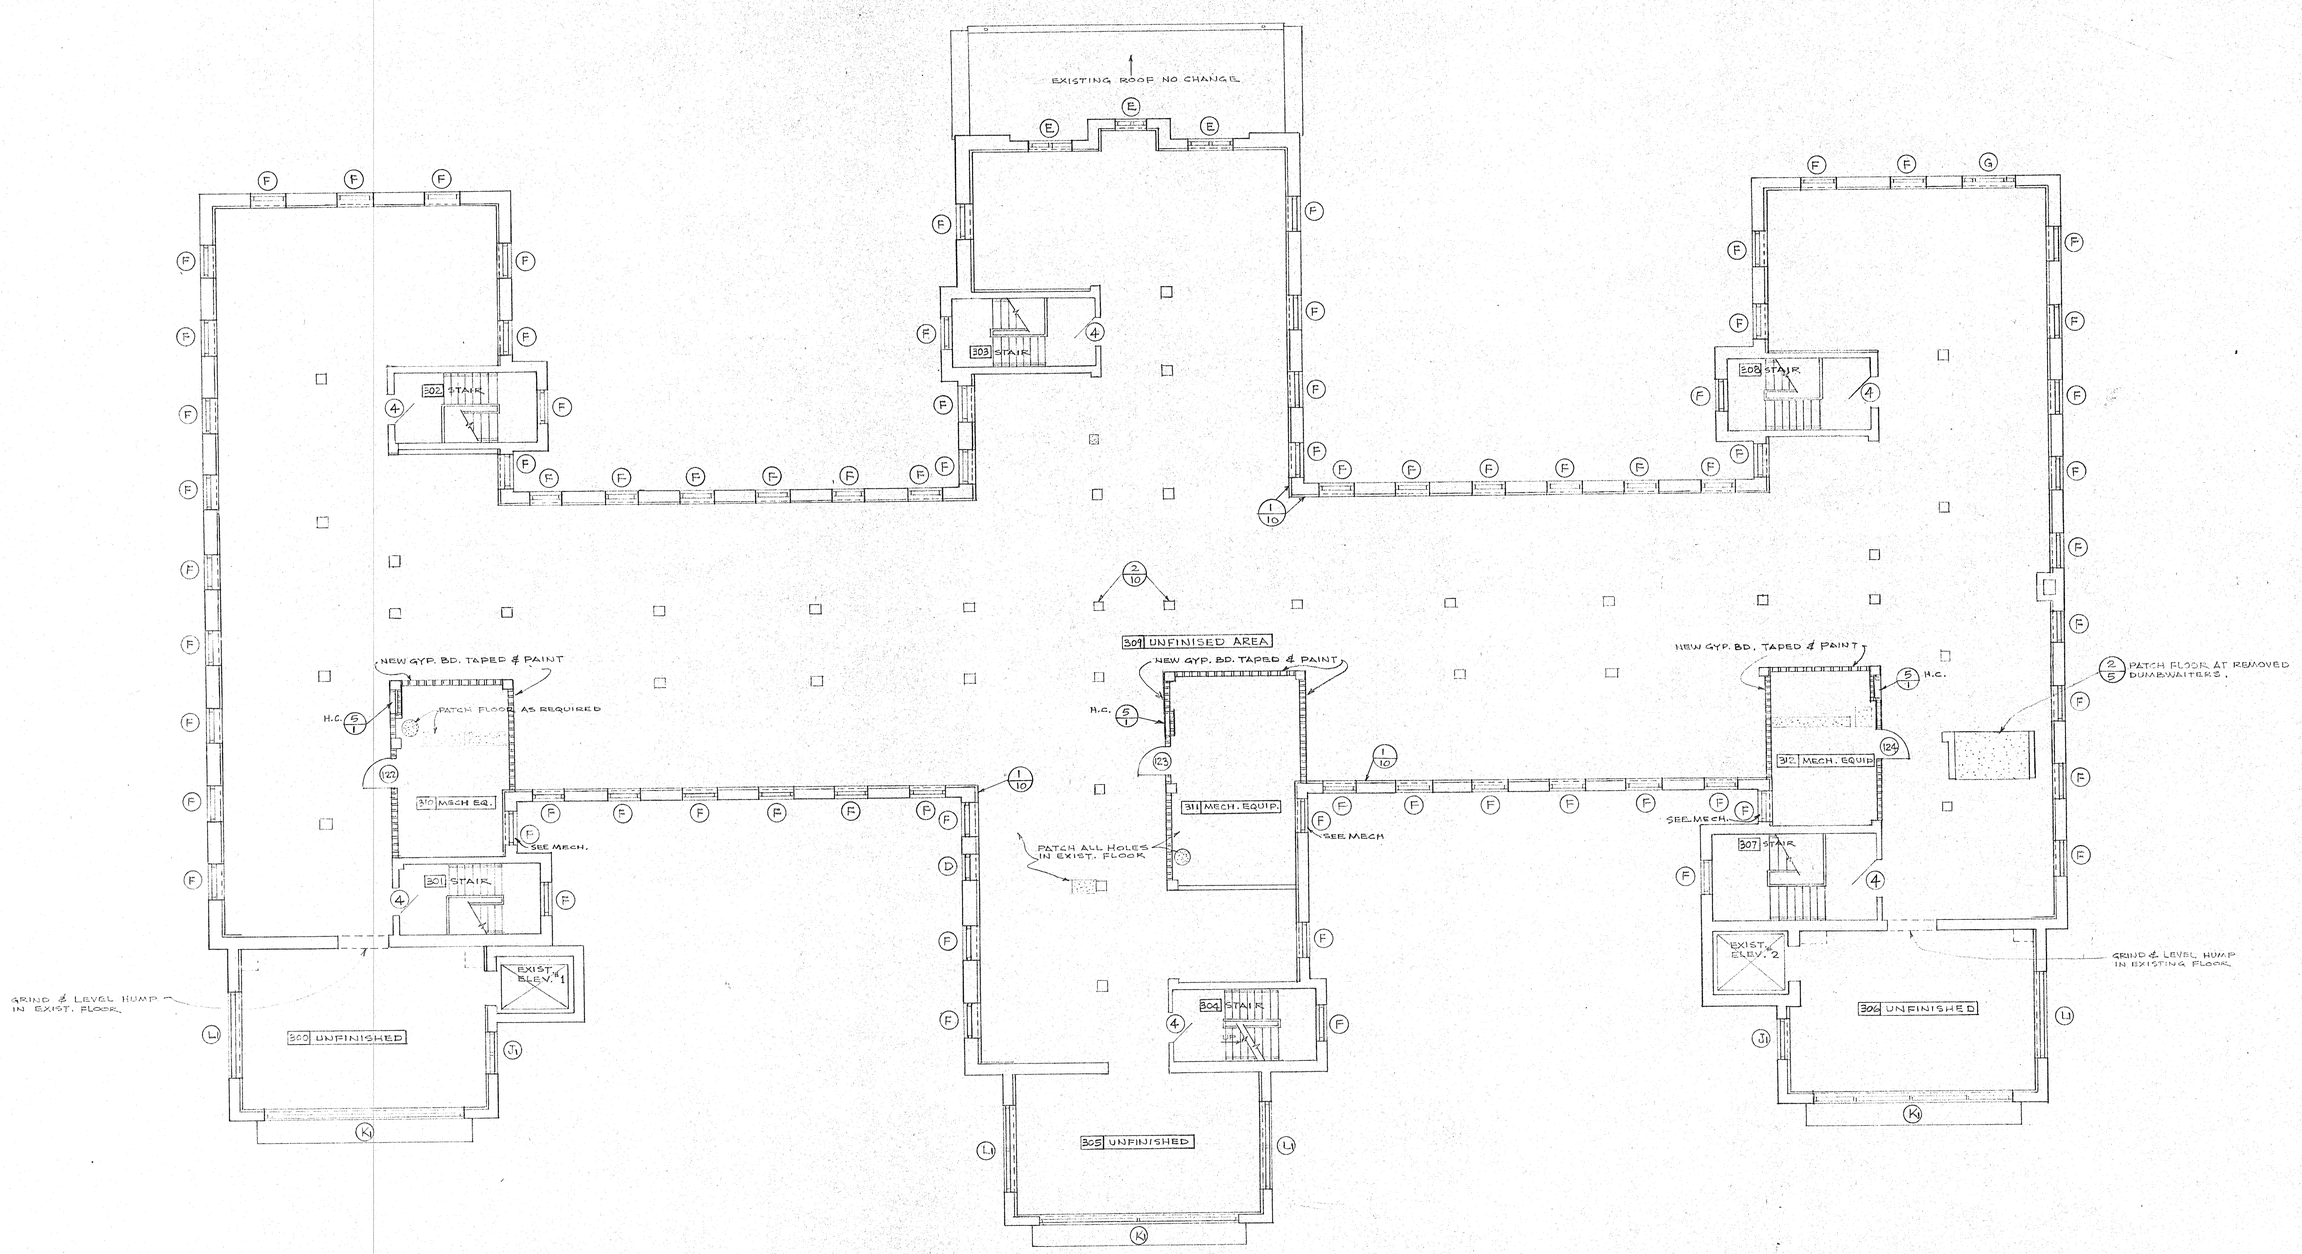TILLEMAN ASSOCIATES, INC., ARCHITECTS
119 SOUTH WEBSTER AVENUE (414) 437-6166 GREEN BAY, WISCONSIN 54301

DATE SEPT. 1989
SHEET 4
PROJ. NO. 8905




8/5 NEW CONCRETE SLAB
1 1/2" = 1'-0"




7/5 NEW SLAB @ CONC. BEAM
1 1/2" = 1'-0"

3/5 REMOVE EXISTING DUMBWAITERS, DOORS, STEEL BEAMS. SEE 1/8" PLANS.

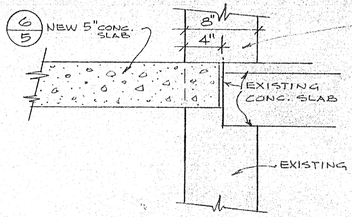4/5 REMOVE EXIST. 4" THICK CONC. SLAB AND DUMBWAITER SUPPORT STEEL BEAMS.

5/5 ABOVE ATTIC FLOOR REMOVE EXIST. 8" THICK MASONRY HOISTWAY WALLS & 3" THICK PRECAST CAP.

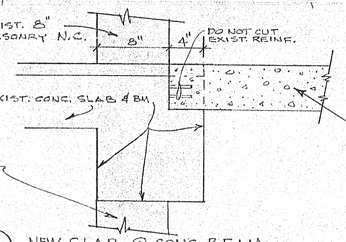6/5 NEW 5" THICK CONC. SLAB W/ #4 @ 4" ALT. STRAIGHT & TRUST #3 @ 11" TEMP. STL.




SECTION
2/5 REMOVE EXISTING DUMBWAITERS
SCALE 1/4" = 1'-0"




ATTIC FLOOR PLAN 1/8" = 1'-0"

NORTH

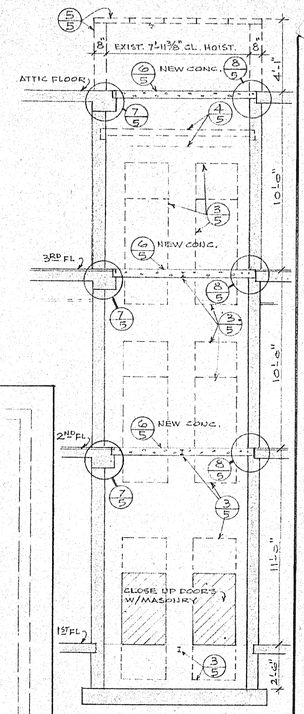LAKEVIEW PROFESSIONAL PLAZA REMODELING
MARATHON COUNTY WAUSAU, WISCONSIN

TILLEMAN ASSOCIATES, INC., ARCHITECTS
119 SOUTH WEBSTER AVENUE (414) 437-6168 GREEN BAY, WISCONSIN 54301

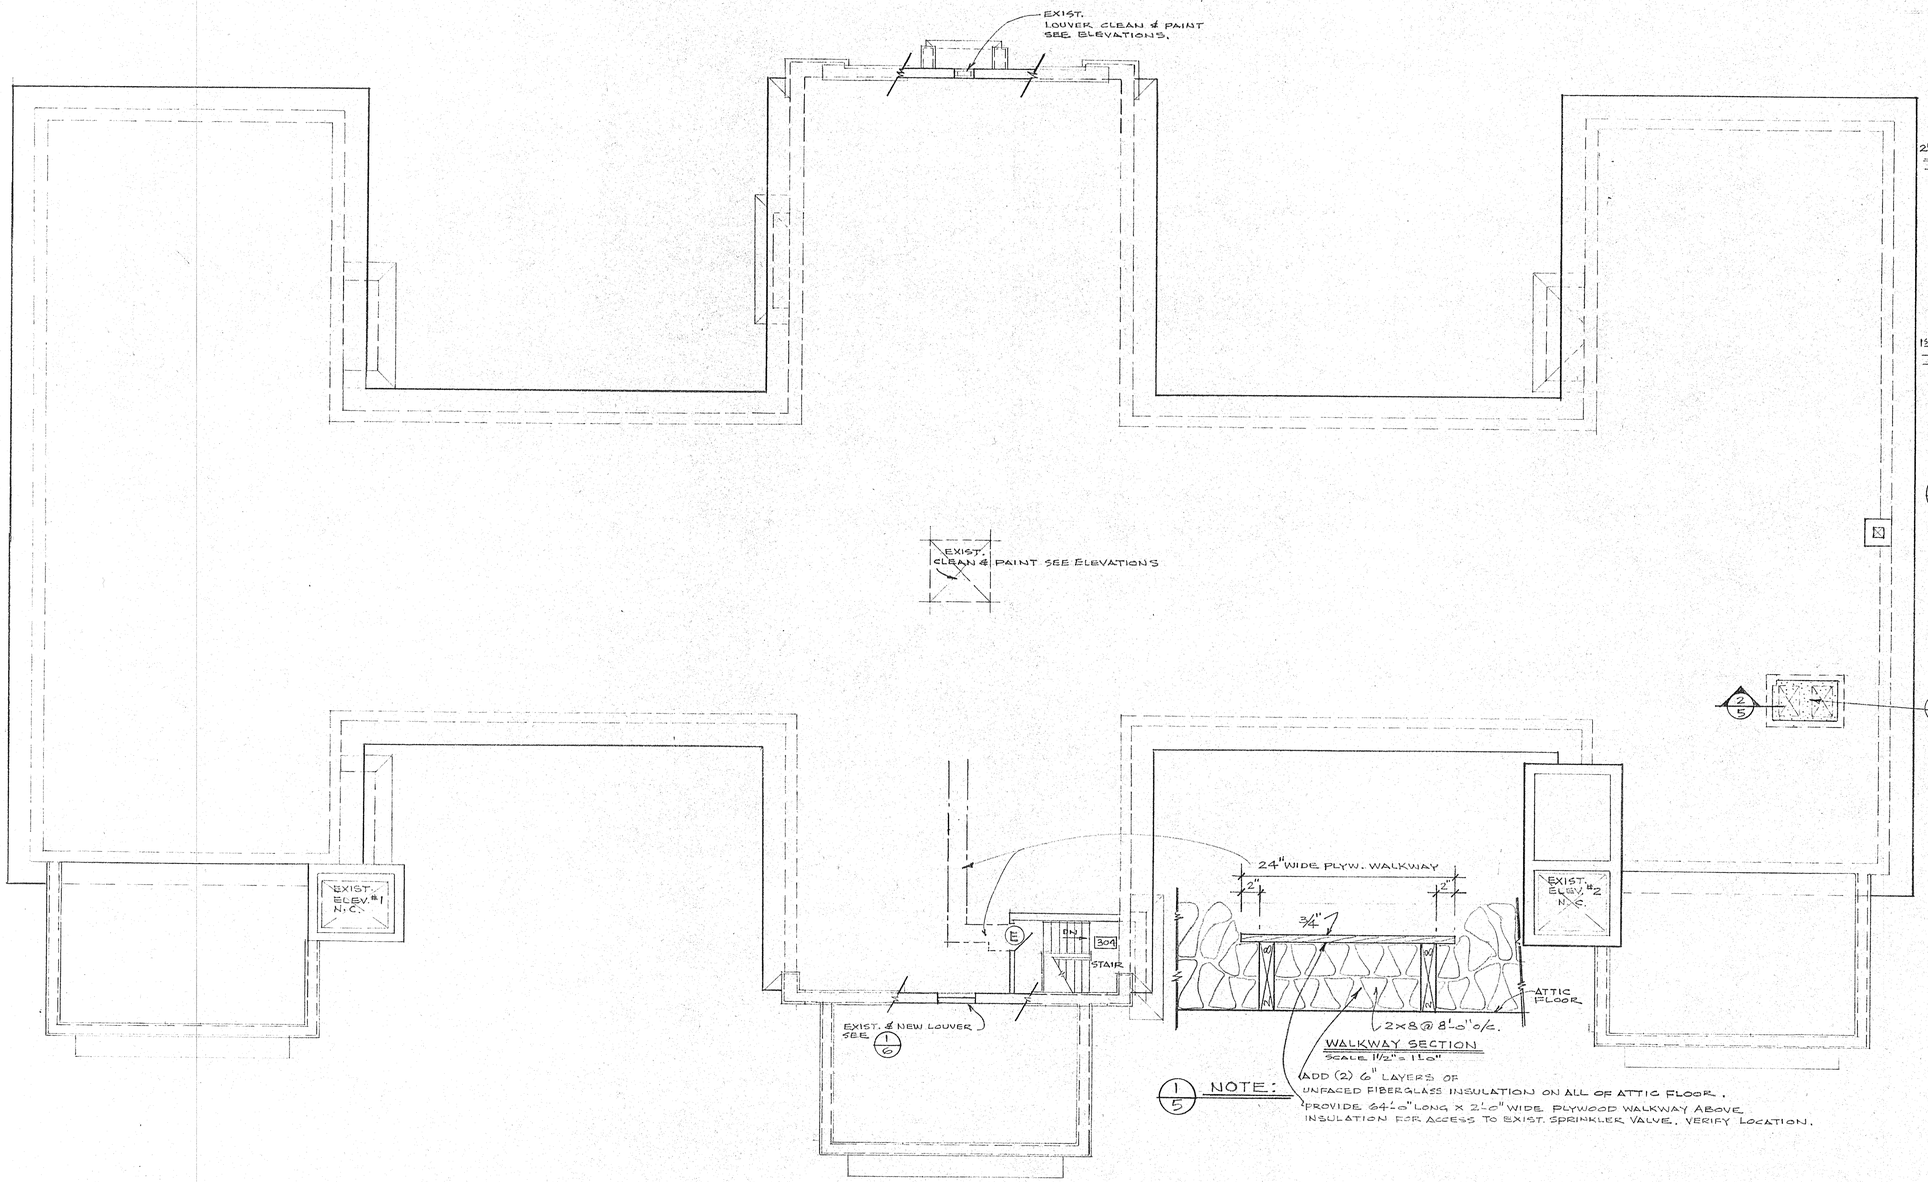DRAWN
CHECKED
DATE SEPT. 1989
SHEET 5
PROJ. NO. 8905




3/6 EAST ELEVATION OF CENTER WING
SCALE 1/8" = 1'-0"




4/6 EAST ELEVATION OF WEST WING
SCALE 1/8" = 1'-0"



2/6 NORTH ELEVATION
SCALE 1/8" = 1'-0"

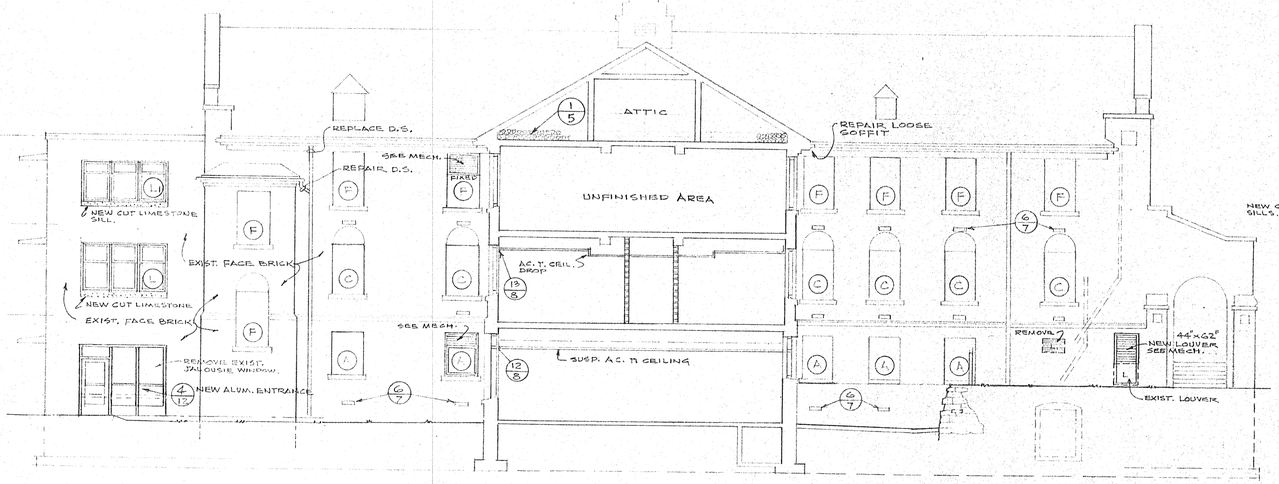NOTE:

1. MORTAR FOR ALL EXTERIOR MASONRY SHALL MATCH EXISTING.
2. EXISTING EXTERIOR LOUVERS NOT REMOVED SHALL BE CLEANED & PAINTED WITH COLOR TO MATCH EXIST. NEW EXTERIOR LOUVERS FURNISHED BY MECH. CONTR. & INSTALLED BY GENERAL CONTRACTOR (PAINT) SEE MECH. PLANS.
3. CLEAN & PAINT ALL EXTERIOR EXPOSED LINTELS.

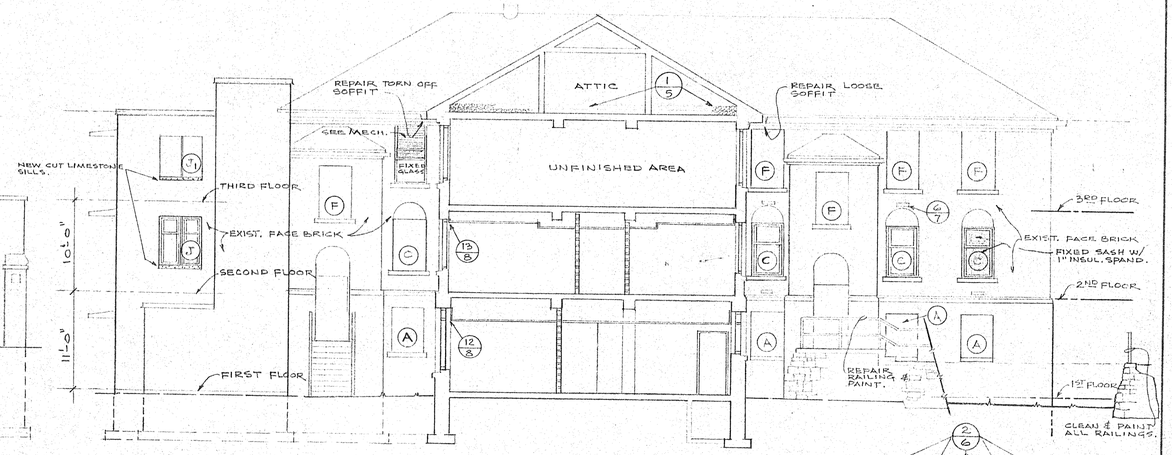


1/6 SOUTH ELEVATION
SCALE 1/8" = 1'-0"

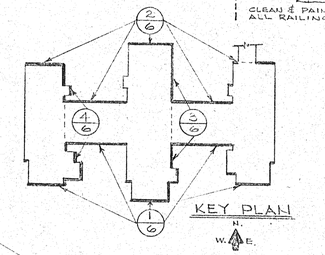LAKEVIEW PROFESSIONAL PLAZA REMODELING
MARATHON COUNTY WAUSAU, WISCONSIN

DRAWN | CHECKED

THIS DRAWING, AS AN INSTRUMENT OF SERVICE, IS THE PROPERTY OF THE ARCHITECT AND IS TO BE RETURNED UPON REQUEST.

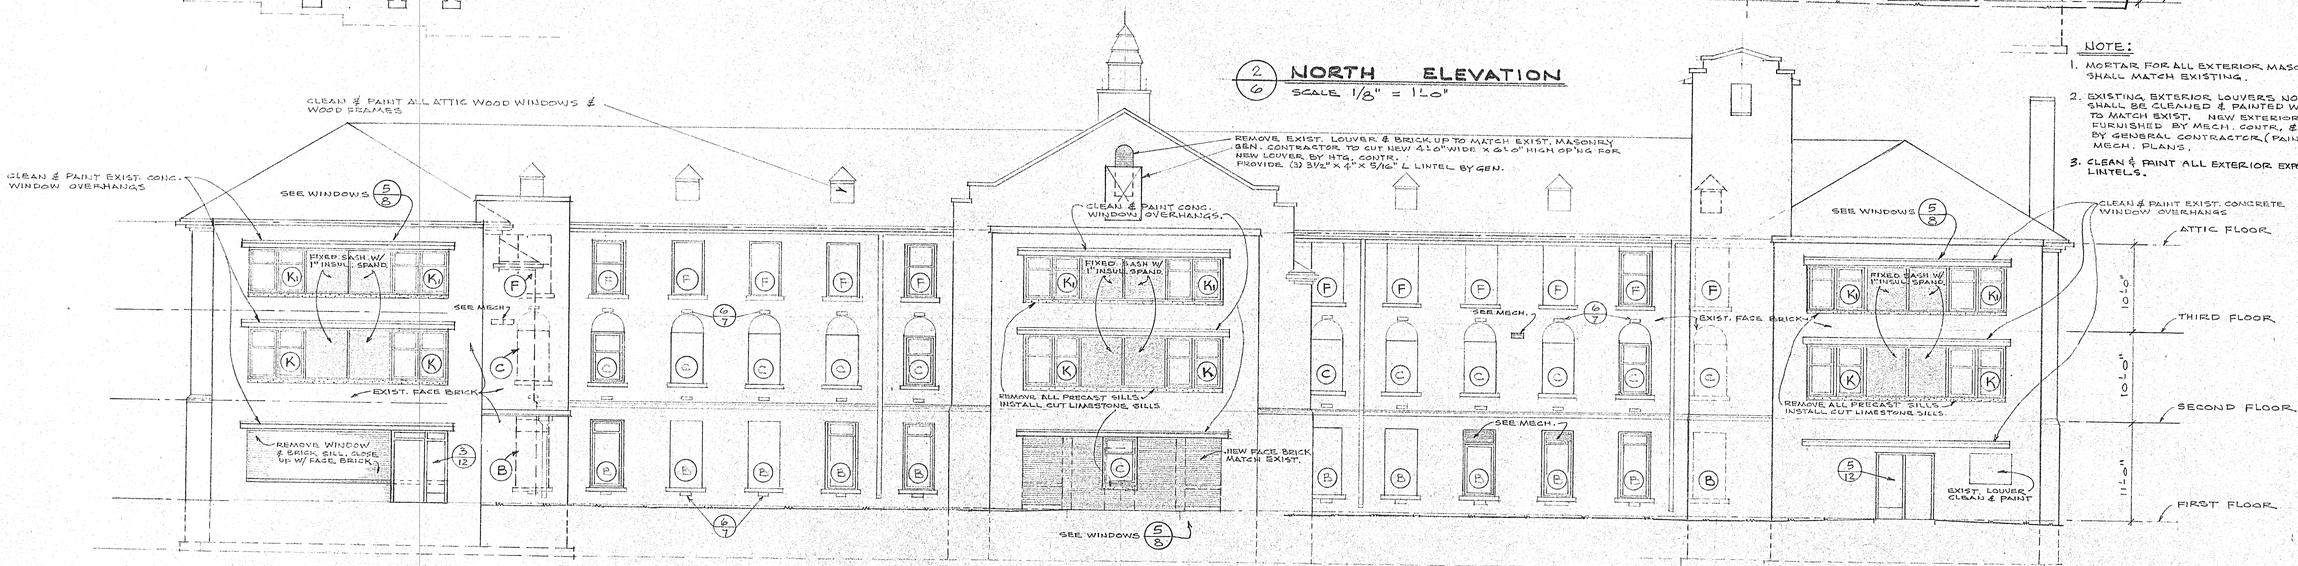TILLEMAN ASSOCIATES, INC., ARCHITECTS
119 SOUTH WEBSTER AVENUE GREEN BAY, WISCONSIN 54301 (414) 437-5166

DATE SEPT 1989
SHEET 6
PROJ. NO. 8705




4/7 WEST ELEVATION OF CENTER WING
SCALE 1/8" = 1'-0"




3/7 WEST ELEVATION OF EAST WING
SCALE 1/8" = 1'-0"

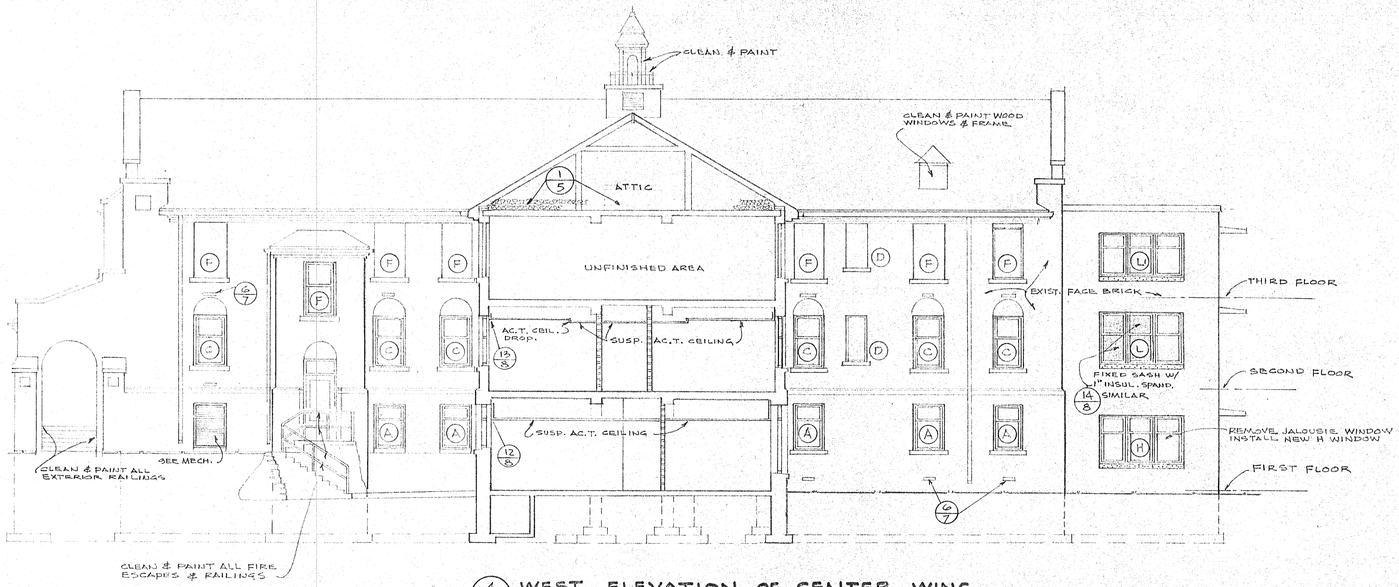


KEY PLAN

NOTE: (F) WINDOWS IN STAIRS - OMIT INSULATION ON EXTERIOR WALLS.

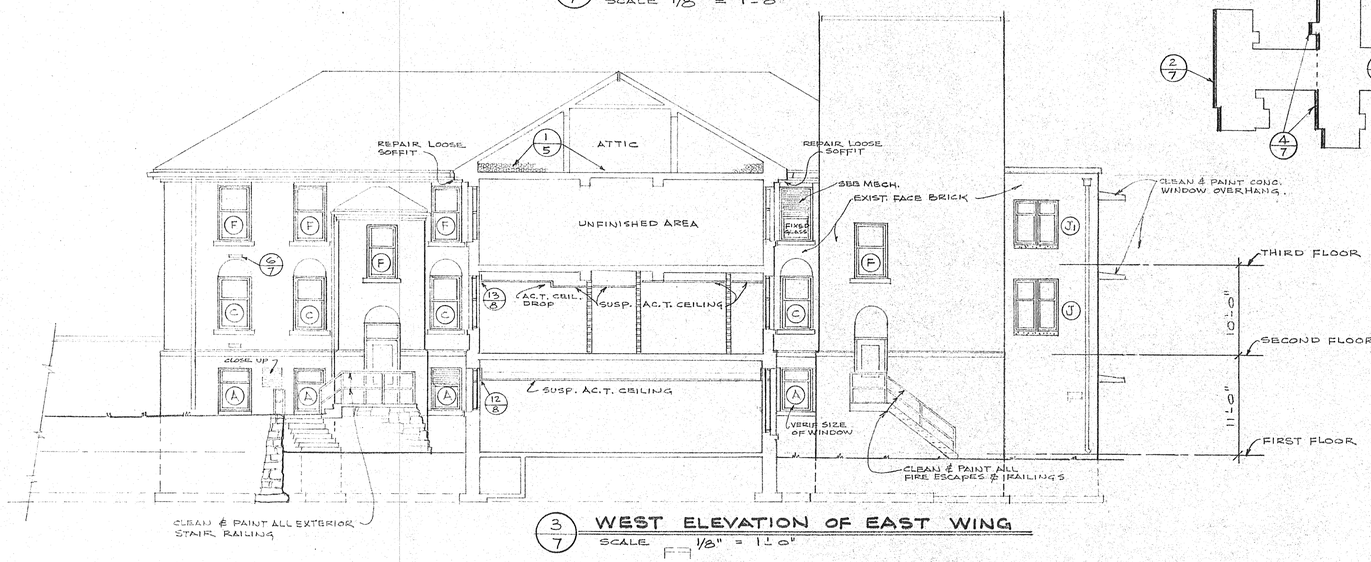


NOTE:
REMOVE ALL EXISTING WINDOWS AND INSTALL NEW CRESTLINE "CRESTCLAD DOUBLE HUNG TILT WINDOWS" OR FIXED WINDOWS AS SHOWN.
(1" INSUL SPAND.) 1" THICK "OMEGA FOAM PLY" U.L. CLASS A FACED INSULATED SPANDREL PANELS BY WINDOW MANUFACTURER.

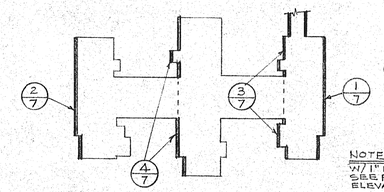6/7 NOTE:
REMOVE ALL ALUM. GRILLES & CLOSED OFF OPENINGS. PATCH TO MATCH WITH MASONRY.

5/7 TYPICAL WINDOW ELEVATIONS
SCALE 3/8" = 1'-0"

- SEE TYPICAL WINDOW ELEVATIONS CONTINUED ON SHEET NO. 8

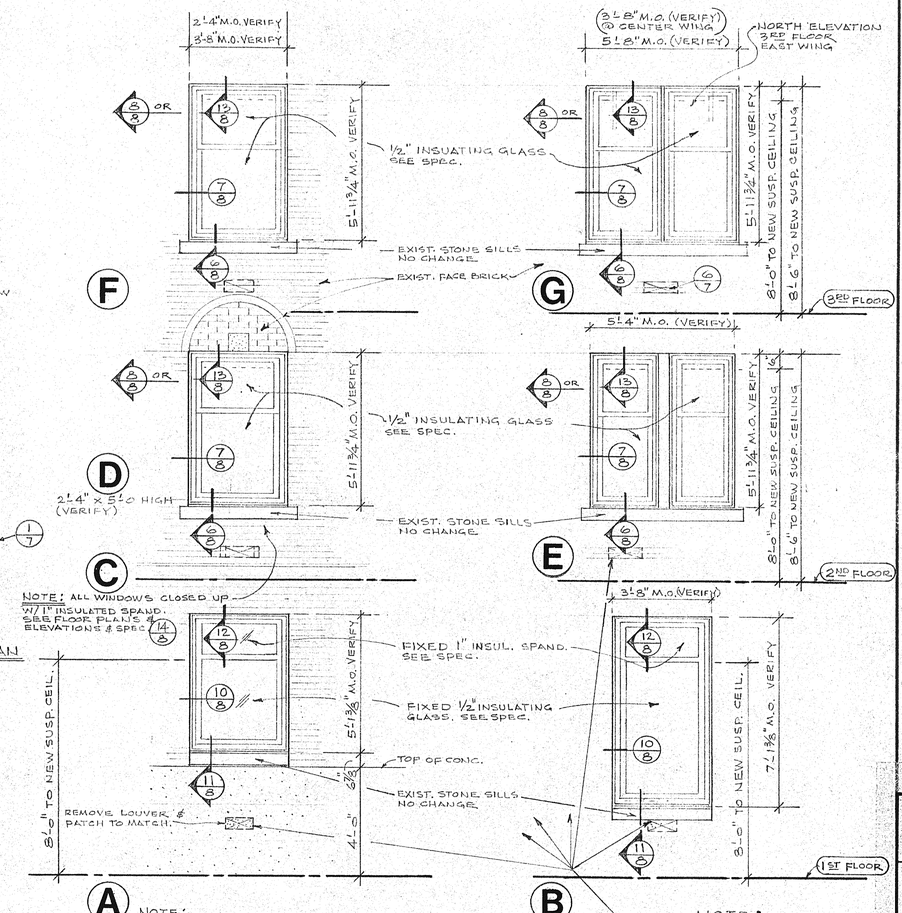


1/7 EAST ELEVATION
SCALE 1/8" = 1'-0"




2/7 WEST ELEVATION
SCALE 1/8" = 1'-0"

LAKEVIEW PROFESSIONAL PLAZA REMODELING
MARATHON COUNTY WAUSAU, WISCONSIN

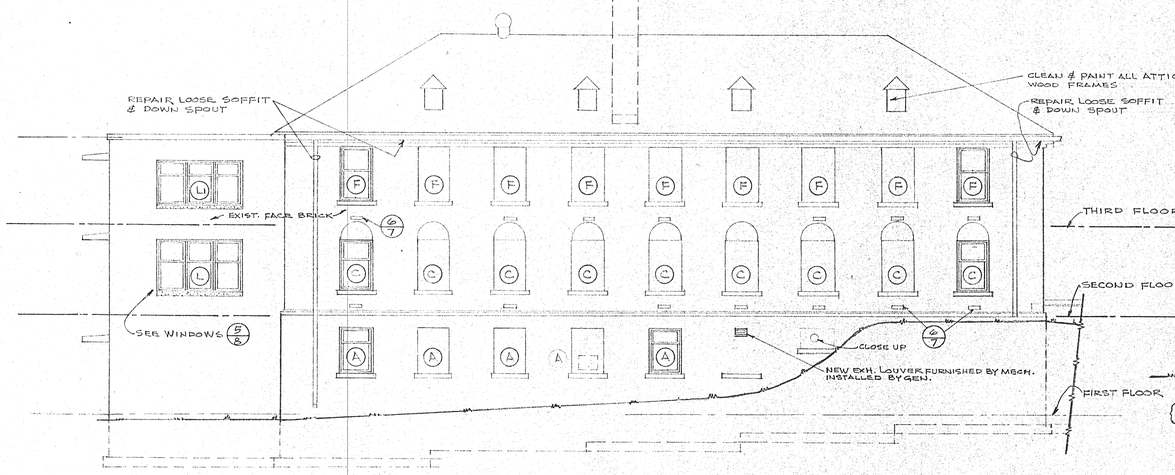DRAWN

CHECKED

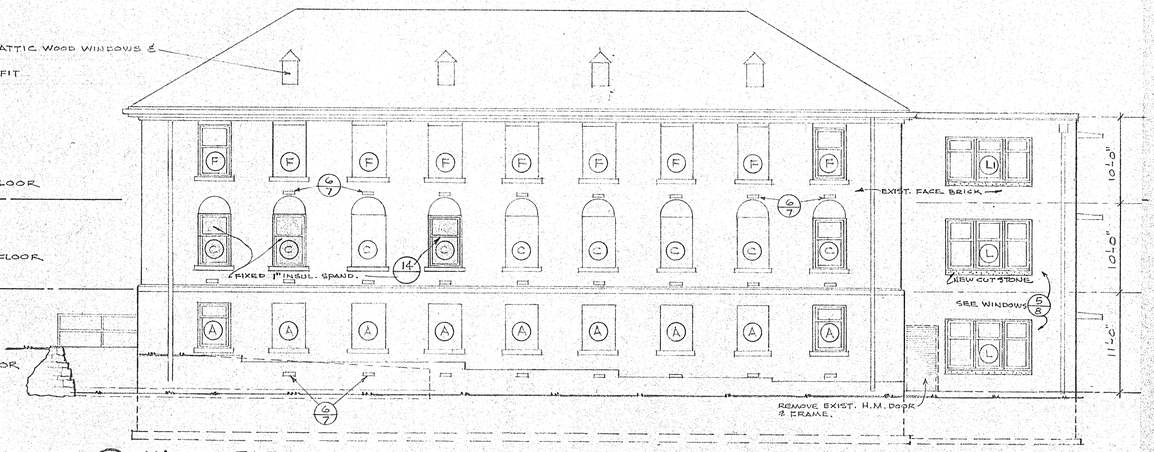THIS DRAWING, AS AN INSTRUMENT OF SERVICE, IS THE PROPERTY OF THE ARCHITECT AND IS NOT TO BE USED FOR ANY PURPOSE NOT AGREED TO IN WRITING BY THE ARCHITECT.

TILLEMAN ASSOCIATES, INC., ARCHITECTS
119 SOUTH WEBSTER AVENUE GREEN BAY, WISCONSIN 54301 (414) 437-8166

DATE SEPT. 1989

SHEET 7

PROJ. NO. 8905




14/8 HEAD AT CLOSED UP WINDOW
SCALE 1 1/2" = 1'-0"




13/8 HEAD SECTION AT CEILING DROP
SCALE 1 1/2" = 1'-0"

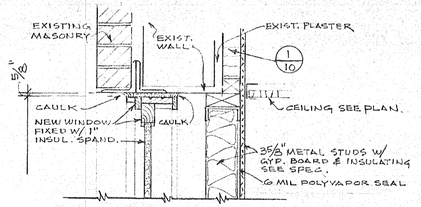


9/8 HEAD

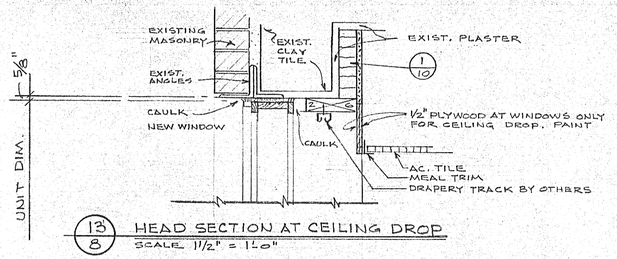


8/8 HEAD

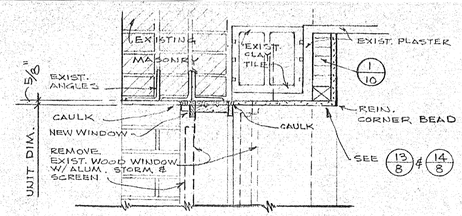


15/8 BASE CABINET AT WINDOW
SCALE 3/4" = 1'-0"

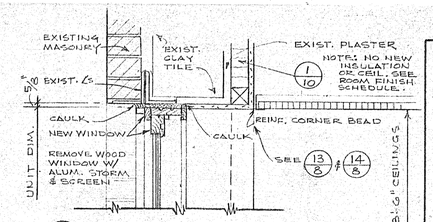


12/8 HEAD SECTION AT 1ST FLOOR
SCALE 1 1/2" = 1'-0"

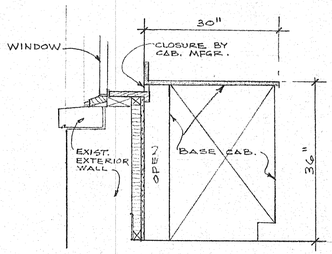


10/8 JAMB

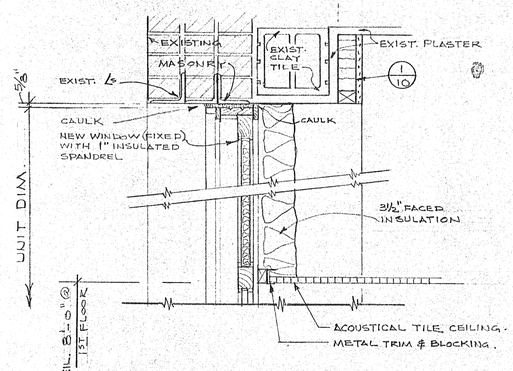


7/8 JAMB

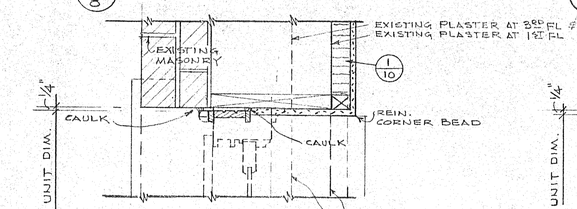


11/8 SILL SECTION
SCALE 1 1/2" = 1'-0"

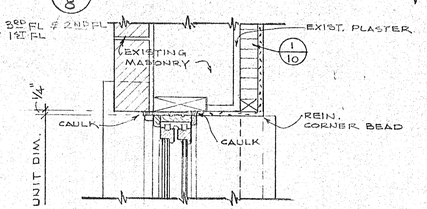


6/8 SILL SECTION
SCALE 1 1/2" = 1'-0"

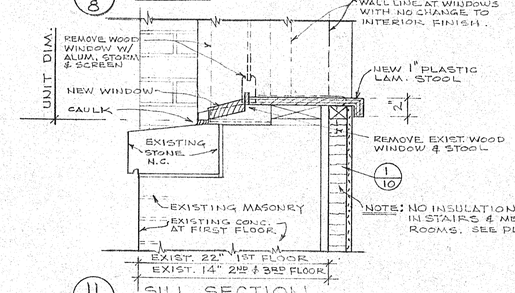


4/8 HEAD

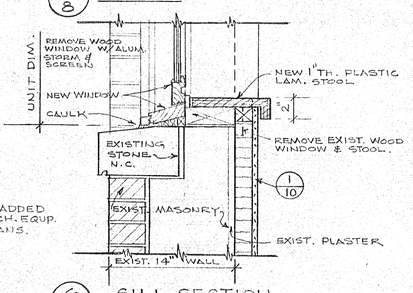


1/8 SILL SECTION
SCALE 1 1/2" = 1'-0"

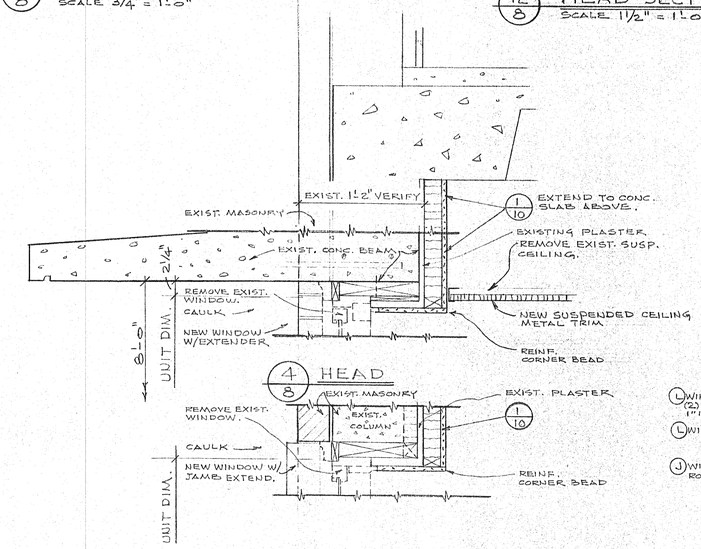


2/8 SILL SECTION
SCALE 1 1/2" = 1'-0"

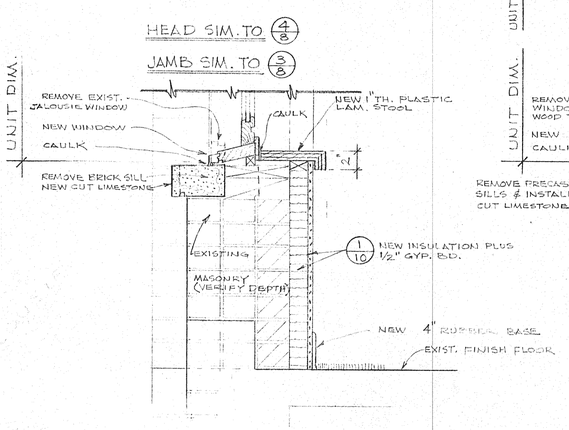


WEST WALLS-TYPICAL

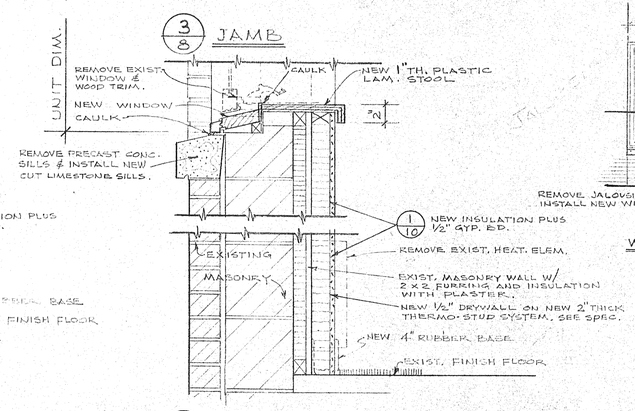


EAST WALLS-TYPICAL

5/8 SOUTH WALL CENTER WING
TYPICAL WINDOW ELEVATIONS CONTINUED FROM SHEET Nº 7
SCALE 1/4" = 1'-0" (VERIFY ALL WINDOW DIMENSIONS) AND 1/8" ELEVATIONS.

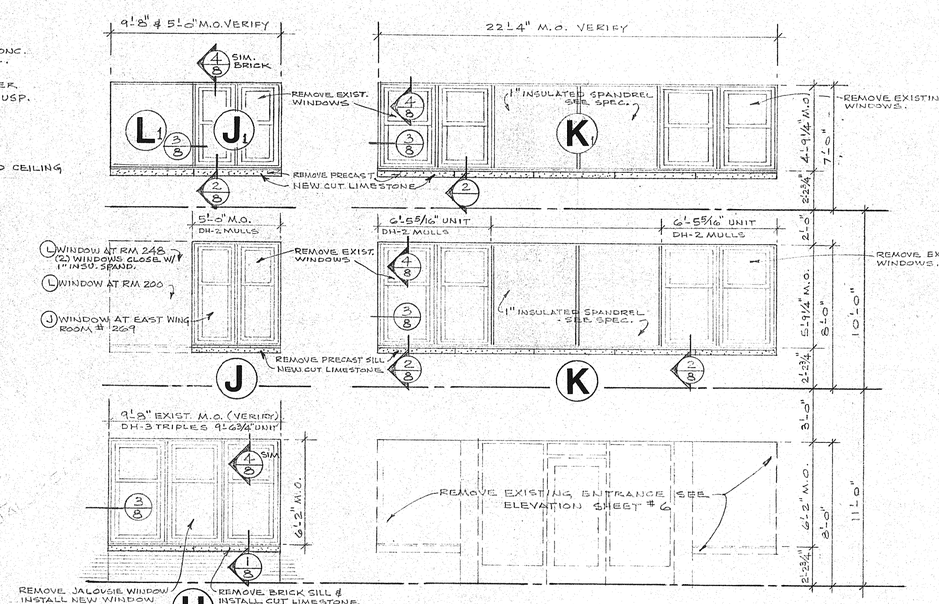NOTE: NEW WINDOWS SHOWN ARE "CRESTCLAD DOUBLE HUNG TILT WINDOWS.

REMOVE ALL BRICK SILLS AND INSTALL CUT LIMESTONE SILLS.
REMOVE ALL PRECAST CONC. WINDOW SILLS AND INSTALL CUT LIMESTONE SILLS.

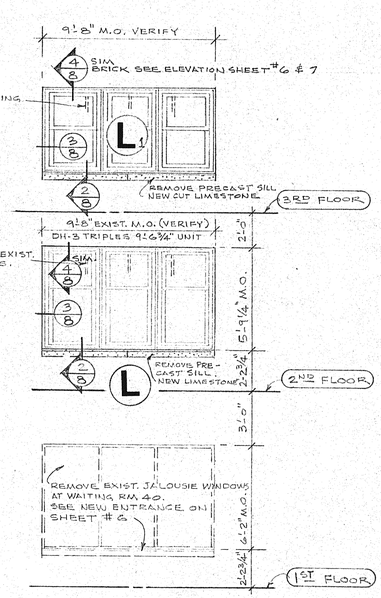LAKEVIEW PROFESSIONAL PLAZA REMODELING
MARATHON COUNTY WAUSAU, WISCONSIN

TILLEMAN ASSOCIATES, INC., ARCHITECTS
119 SOUTH WEBSTER AVENUE GREEN BAY, WISCONSIN 54301 (414) 437-6196

DRAWN
CHECKED
THIS DRAWING, AS AN INSTRUMENT OF SERVICE, IS THE PROPERTY OF THE ARCHITECT AND MUST BE RETURNED ON THE REQUEST. REPRODUCTIONS, EXCEPT BY WRITTEN PERMISSION, ARE PROHIBITED.

DATE SEPT. 1989
SHEET 8
PROJ. NO. 8905

# ROOM FINISH SCHEDULE

| NO. | ROOM | FLOOR | BASE | WALLS | CEILING FINISH | CEILING HEIGHT | TRIM | REMARKS |
|---|---|---|---|---|---|---|---|---|
| 1. | WAITING | CARPET | 4" VINYL | GYP BD VWC. | AC T | 8'-0" | METAL PAINT | |
| 2 | RECEPTION | CARPET | 4" VINYL | GYP BD VWC | AC T | 8'-0" | METAL PAINT | |
| 3 | ELEVATOR EQUIPMENT | EXISTING | | | | | | NO CHANGE. |
| 4 | LOBBY | VINYL VCT | 4" VINYL | EXIST. PAINT NEW GYP BD VWC | AC T | 8'-0" | METAL PAINT | |
| 5 | STAIR | EXISTING | CLEAN | & PAINT | | | | |
| 6 | OFFICE | CARPET | 4" VINYL | GYP BD PAINT | AC T | 8'-0" | METAL PAINT | COVER EXIST. TILE WALL W/GYP. BD - PAINT |
| 7 | CORRIDOR | CARPET | 4" VINYL | GYP BD VWC | AC T | 8'-0" | METAL PAINT | COVER EXIST. STAIR WALL W/VWC |
| 8 | RECORDS | CARPET | 4" VINYL | GYP BD PAINT | AC T | 8'-0" | METAL PAINT | |
| 9 | BILLING | CARPET | 4" VINYL | GYP BD PAINT | AC T | 8'-0" | METAL PAINT | |
| 10 | OFFICE | CARPET | 4" VINYL | GYP BD PAINT | AC T | 8'-0" | METAL PAINT | |
| 11 | PRINTER | CARPET | 4" VINYL | GYP BD PAINT | AC T | 8'-0" | METAL PAINT | |
| 12 | CORRIDOR | CARPET | 4" VINYL | GYP BD VWC | AC T | 8'-0" | METAL PAINT | COVER EXIST. STAIR WALLS WITH VWC. |
| 13 | ACCOUNTING | CARPET | 4" VINYL | GYP BD PAINT | AC T | 8'-0" | METAL PAINT | |
| 14 | COORDINATOR | CARPET | 4" VINYL | GYP BD PAINT | AC T | 8'-0" | METAL PAINT | |
| 15 | ADMINISTRATOR | CARPET | 4" VINYL | GYP BD PAINT | AC T | 8'-0" | METAL PAINT | |
| 16 | CONFERENCE | CARPET | 4" VINYL | GYP BD PAINT | AC T | 8'-0" | METAL PAINT | |
| 17 | STAIR | EXIST. | CLEAN | & PAINT | | | | |
| 18 | OFFICE | CARPET | 4" VINYL | GYP BD PAINT | AC T | 8'-0" | METAL PAINT | |
| 19 | TOILET MALE | C. TILE | | GYP BD WR C.TILE | AC T MF | 8'-0" | METAL PAINT | NEW MIRROR, PAPERHOLDERS, ROBEHOOK & GRAB BAR |
| 20 | JANITOR | C. TILE | 6" C.TILE | GYP BD WR ENML | AC T MF | 8'-0" | METAL PAINT | |
| 20A | PASSAGE | CARPET | 4" VINYL | GYP BD VWC | AC T | 8'-0" | METAL PAINT | |
| 21 | TOILET FEMALE | C. TILE | | GYP BD WR C. TILE | AC T MF | 8'-0" | METAL PAINT | NEW MIRROR, PAPERHOLDERS, ROBEHOOK & GRAB BARS |
| 22 | OFFICE | CARPET | 4" VINYL | GYP BD PAINT | AC T | 8'-0" | METAL PAINT | |
| 23 | OFFICE | CARPET | 4" VINYL | GYP BD PAINT | AC T | 8'-0" | METAL PAINT | EXIST. PLASTER WALL PATCH & PAINT. |
| 24 | PASSAGE | CARPET | 4" VINYL | GYP BD PAINT | AC T | 8'-0" | METAL PAINT | |
| 25 | NURSING | CARPET | 4" VINYL | GYP BD PAINT | AC T | 8'-0" | METAL PAINT | |
| 26 | STORAGE | VCT | 4" VINYL | GYP BD PAINT | AC T | 8'-0" | METAL PAINT | EXIST. PLASTER WALL PATCH & PAINT. |
| 27 | OFFICE | CARPET | 4" VINYL | GYP BD PAINT | AC T | 8'-0" 7'-3" | METAL PAINT | EXIST. PLASTER WALLS PATCH & PAINT |
| 28 | CORRIDOR | CARPET | 4" VINYL | GYP BD VWC | AC T | 8'-0" | METAL PAINT | |
| 29 | STAIR | EXISTING | CLEAN | & PAINT | | | | |
| 30 | MECH. EQUIP. | EXISTING | EXIST. | EXIST. PAINT GYP BD PAINT | EXIST. PAINT PLASTER | | METAL PAINT | |
| 31 | MECH. EQUIP. | EXIST. PATCH CONC. | | GYP BD PAINT EXIST. PAINT | EXISTING PAINT | | METAL PAINT | |
| 32 | OFFICE | CARPET | 4" VINYL | GYP BD PAINT | AC T | 8'-0" 7'-6" | METAL PAINT | COVER EXIST. WALL W/ GYP. BD - PAINT |
| 33 | OMITTED | | | | | | | |
| 34 | CORRIDOR | CARPET | 4" VINYL | GYP BD VWC | AC T | 8'-0" | METAL PAINT | |
| 35 | CONF. / LIBRARY | CARPET | 4" VINYL | GYP BD PAINT | AC T | 8'-0" | METAL PAINT | COVER EXIST. WALL W/ GYP. BD - PAINT |
| 36 37 | OFFICE | CARPET | 4" VINYL | GYP BD PAINT | AC T | 8'-0" | METAL PAINT | |
| 36A | CORRIDOR | CARPET | 4" VINYL | GYP BD VWC | AC T | 7'-6" | METAL PAINT | COVER EXIST. STAIR WALL W/ VWC. |
| 38 | CLERICAL | CARPET | 4" VINYL | GYP BD PAINT EXIST. BRICK PT. | AC T | 8'-0" | METAL PAINT | |
| 39 | RECEPTION | CARPET | 4" VINYL | GYP BD PAINT | AC T | 8'-0" | | |
| 40 | WAITING | CARPET | 4" VINYL | GYP BD VWC EXIST. BRICK VWC | AC T | 8'-0" | METAL PAINT | COVER EXIST. BRICK STAIR WALL W/ GYP. BD. - VWC. |
| 41 | VESTIBULE | VCT | 4" VINYL | GYP BD PAINT | AC T | 8'-0" | | |
| 42 | STAIR | EXISTING | CLEAN | & PAINT | | | | |
| 43 | OFFICE | CARPET | 4" VINYL | GYP BD PAINT EXIST. PAINT | AC T | 8'-0" | METAL PAINT | EXIST. PLASTER STAIR WALL - PATCH & PAINT |
| 44 | OFFICE | CARPET | 4" VINYL | GYP BD PAINT | AC T | 8'-0" | METAL PAINT | |
| 45 | TOILET MALE | C. TILE | | GYP BD WR C.TILE | AC T MF | 7'-8" | METAL PAINT | NEW MIRROR, PAPERHOLDERS, ROBEHOOK & GRAB BAR |
| 46 | TOILET FEMALE | C. TILE | | GYP BD WR C.TILE | AC T MF | 7'-8" | METAL PAINT | NEW MIRROR, PAPERHOLDERS, ROBEHOOK & GRAB BAR |
| 47 | STORAGE | VCT | 4" VINYL | GYP BD PAINT | AC T | 8'-0" | METAL PAINT | COVER EXIST. TILE WALL W/ GYP. BD. - PAINT |
| 48 | LUNCH ROOM | VCT | 4" VINYL | GYP BD PAINT EXIST. PAINT | AC T | 8'-0" | METAL PAINT | EXIST. EAST & WEST PLASTER WALLS - PATCH & PAINT |
| 49 | CORRIDOR | EXISTING | N.C. | | | | | |
| 50 | CORRIDOR | EXISTING | N.C. | | | | | |
| 51 | | EXISTING | N.C. | | | | | |
| 52 | EXIST. LINEN | EXISTING | N.C. | | | | | |
| 53 | PASSAGE | EXISTING | CLEAN | & PAINT ENML | | | | |
| 54 | TOILET | EXISTING | CLEAN | & PAINT ENML | | | | |
| 55 | STORAGE | EXISTING | CLEAN | & PAINT | | | | |
| 56 | STAIR | EXISTING | CLEAN | & PAINT | | | | |
| 57 | LOBBY | VCT | 4" VINYL | GYP BD - VWC EXIST. GYP BD - VWC | AC T | 8'-0" | METAL PAINT | COVER EXIST. WALLS W/ GYP. BD. - VWC PAINT EXIST. DOOR & FRAME |

# ROOM FINISH SCHEDULE

| NO. | ROOM | FLOOR | BASE | WALLS | CEILING FINISH | CEILING HEIGHT | TRIM | REMARKS |
|---|---|---|---|---|---|---|---|---|
| 58 | ELECTRICAL EQUIP. | EXISTING | N.C. | | | | | |
| 59 | CORRIDOR | EXISTING | CLEAN | & PAINT | | | | |
| 60 | | EXISTING | N.C. | | | | | |
| 61 | | EXISTING | N.C. | | | | | |
| 62 | | EXISTING | N.C. | | | | | |
| 63 | TOILET | EXISTING | N.C. | | | | | |
| 64 | MECH. EQUIP. | EXISTING | N.C. | | | | | |
| 65 | PASSAGE | EXISTING | N.C. | | | | | |
| 66 | MECH. EQUIPMENT | EXISTING | N.C. | | | | | |
| 67 | STAIR | EXISTING | CLEAN | & PAINT | | | | |
| 68 | PASSAGE | EXISTING | EXIST. N.C. 4" VINYL | GYP BD PAINT EXIST. PAINT | EXIST. PAINT | | METAL PAINT | |
| 69 | PASSAGE | EXISTING | N.C. | | | | | |
| 70 | PASSAGE | EXISTING | N.C. | | | | | |
| 71 | TUNNEL | EXISTING | N.C. | | | | | |
| 72 | CLEAN LINEN MATCH - | EXISTING | SEE PLAN | | | | | |
| 73 | OFFICE MATCH - | EXISTING | SEE PLAN | | | | | |
| 74 | FOLDING MATCH - | EXISTING | SEE PLAN | | | | | |
| | | | | | | | | |
| | SECOND | FLOOR | | | | | | |
| | | | | | | | | |
| 200 | MEETING | CARPET | 4" VINYL | GYP BD VWC EXIST. BRICK-PT. | AC T | 7'-10" | METAL PAINT | |
| 201 | OFFICE | CARPET | 4" VINYL | GYP BD PAINT | AC T | 8'-0" | METAL PAINT | |
| 202 | OFFICE | CARPET | 4" VINYL | GYP BD PAINT | AC T | 7'-10" | METAL PAINT | |
| 203 | STAIR | EXISTING | CLEAN | & PAINT | | | | |
| 204 | PASSAGE | CARPET | 4" VINYL | GYP BD VWC | AC T | 7'-6" | METAL PAINT | |
| 205 | TOILET MALE | C. TILE | | GYP BD WR C.TILE | AC T MF | 7'-6" | METAL PAINT | NEW MIRROR, PAPERHOLDERS, ROBEHOOK & GRAB BAR |
| 206 | VEST. TO LAB | CARPET | 4" VINYL | GYP BD PAINT | AC T | 7'-6" | METAL PAINT | |
| 207 | DRESSING | C. TILE NON SLIP | | GYP BD WR C. TILE | AC T MF | 7'-6" | | |
| 208 | DRESSING | C. TILE NON SLIP | | GYP BD WR C. TILE | AC T MF | 7'-6" | | |
| 209 | SHOWER | 3'-0" X 3'-0" PREMOLDED FIBERGLASS SHOWER STALL BY PLUMB. NON SLIP | | | | | | CONTRACTOR |
| 210 | SHOWER | 3'-0" X 3'-0" PREMOLDED FIBERGLASS SHOWER STALL BY PLUMB. NON SLIP | | | | | | CONTRACTOR |
| 211 | TOILET FEMALE | C. TILE | | GYP BD WR C.TILE | AC T MF | 7'-6" | METAL PAINT | NEW MIRROR, PAPERHOLDERS, ROBEHOOK & GRAB BAR |
| 212 | LAB REMOVE EXIST TILE FLOOR | VCT | 4" VINYL | GYP BD PAINT | AC T | 8'-0" | METAL PAINT | EXIST. STAIR WALL PATCH, CLEAN & PAINT |
| 213 | LAB REMOVE EXIST TILE FLOOR | VCT | 4" VINYL | GYP BD PAINT | AC T | 8'-0" | METAL PAINT | |
| 214 | LAB REMOVE EXIST TILE FLOOR | VCT | 4" VINYL | GYP BD PAINT | AC T | 8'-0" | METAL PAINT | |
| 215 | LAB REMOVE EXIST TILE FLOOR | VCT | 4" VINYL | GYP BD PAINT | AC T | 8'-0" | METAL PAINT | EXIST. STAIR WALL PATCH, CLEAN & PAINT |
| 216 | STAIR | EXISTING | CLEAN | & PAINT | | | | |
| 217 | LAB STOR REMOVE EXIST TILE FLOOR | VCT | 4" VINYL | GYP BD - PAINT EXIST WALL - PT | AC T | 8'-0" | METAL PAINT | |
| 218 | PREP. REMOVE EXIST TILE FLOOR | VCT | 4" VINYL | GYP BD - PAINT EXIST WALL - PT | AC T | 8'-0" | METAL PAINT | |
| 218A | PASSAGE REMOVE EXIST TILE FLOOR | VCT | 4" VINYL | GYP BD PAINT | AC T | 7'-6" | METAL PAINT | |
| 219 | OFFICE | CARPET | 4" VINYL | GYP BD PAINT | AC T | 8'-0" | METAL PAINT | |
| 220 | OFFICE | CARPET | 4" VINYL | GYP BD PAINT | AC T | 8'-0" | METAL PAINT | |
| 221 | OFFICE | CARPET | 4" VINYL | GYP BD PAINT | AC T | 8'-0" | METAL PAINT | |
| 222 | OFFICE | CARPET | 4" VINYL | GYP BD PAINT | AC T | 8'-0" | METAL PAINT | |
| 223 | OFFICE | CARPET | 4" VINYL | GYP BD PAINT | AC T | 8'-0" | METAL PAINT | |
| 224 | OFFICE | CARPET | 4" VINYL | GYP BD PAINT | AC T | 8'-0" | METAL PAINT | |
| 225 | CORRIDOR | CARPET | 4" VINYL | GYP BD VWC | AC T | 7'-6" | METAL PAINT | |
| 226 | OFFICE | CARPET | 4" VINYL | GYP BD PAINT | AC T | 8'-0" | METAL PAINT | |
| 227 | OFFICE | CARPET | 4" VINYL | GYP BD PAINT | AC T | 8'-0" | METAL PAINT | |
| 228 | OFFICE | CARPET | 4" VINYL | GYP BD PAINT | AC T | 8'-0" | METAL PAINT | |
| 229 | OFFICE | CARPET | 4" VINYL | GYP BD PAINT | AC T | 8'-0" | METAL PAINT | |
| 230 | OFFICE | CARPET | 4" VINYL | GYP BD PAINT | AC T | 7'-6" | METAL PAINT | |
| 231 | OFFICE | CARPET | 4" VINYL | GYP BD PAINT | AC T | 8'-0" | METAL PAINT | |
| 232 | STOR AREA W/CABINETS | EXIST. N.C. | | GYP BD | ACOUST. TILE CEILING DROP TO TOP OF NEW CABINETS | | | |
| 233 | JANITOR | C. TILE | 6" C.TILE | GYP BD WR ENML | AC. T. MF | 8'-0" | METAL PAINT | PRECAST BASIN BY PLUMBER |

234 CONTINUED ON SHEET NO 10

LAKEVIEW PROFESSIONAL PLAZA REMODELING
MARATHON COUNTY WAUSAU, WISCONSIN

DRAWN | CHECKED

THIS DRAWING, AS AN INSTRUMENT OF SERVICE, IS THE PROPERTY OF THE ARCHITECT AND IS TO BE RETURNED UPON REQUEST. REPRODUCTION FOR ASSEMBLY WITH THE ARCHITECT.

TILLEMAN ASSOCIATES, INC., ARCHITECTS
119 SOUTH WEBSTER AVENUE (414) 437-6166 GREEN BAY, WISCONSIN 54301

DATE SEPT. 1989
SHEET 9
PROJ. NO. 8905

# ROOM FINISH SCHEDULE

## SECOND FLOOR CONTINUED

| Nº | ROOM | FLOOR | BASE | WALLS | CEILING FINISH | CEILING HEIGHT | TRIM | REMARKS |
|---|---|---|---|---|---|---|---|---|
| 234 | OFFICE | CARPET | 4" VINYL | GYP BD PAINT | AC T | 8'-0" | METAL PAINT | |
| 235 | CORRIDOR | CARPET | 4" VINYL | GYP BD VWC | AC T | 7'-6" | METAL PAINT | |
| 236 | OFFICE | CARPET | 4" VINYL | GYP BD PAINT | AC T | 8'-0" | METAL PAINT | |
| 237 | STAIR | EXISTING | CLEAN | & PAINT | | | | |
| 238 | DIRECTOR | CARPET | 4" VINYL | GYP BD PAINT | AC T | 8'-0" | METAL PAINT | |
| 239 | PORCH | EXIST. TILE | EXIST. BRICK | EXIST. BRICK | EXIST. WOOD VAULTED CEIL. PAINT | | | |
| 240 | STAIR | EXISTING | MATCH EXIST. | GYP BD - PAINT EXIST. - PAINT | EXIST. PAINT | | | EXIST. FINISH - PATCH, CLEAN & PAINT EXIST. RAILINGS CLEAN & FINISH TO MATCH |
| 241 | RESOURCE | VCT | 4" VINYL | GYP BD - PAINT | AC T | 8'-0" | METAL PAINT | |
| 242 | OPEN AREA | CARPET | 4" VINYL | GYP BD - VWC | AC T | 7'-6" | METAL PAINT | |
| 243 | OPEN AREA | CARPET | 4" VINYL | GYP BD - VWC | AC T | 7'-6" | METAL PAINT | |
| 244 | CORRIDOR | CARPET | 4" VINYL | GYP BD VWC | AC T | 7'-6" | METAL PAINT | |
| 245 | OFFICE | CARPET | 4" VINYL | GYP BD PAINT | AC T | 8'-0" | METAL PAINT | |
| 246 | OFFICE | CARPET | 4" VINYL | GYP BD PAINT | AC T | 8'-0" | METAL PAINT | |
| 247 | OFFICE | CARPET | 4" VINYL | GYP BD - PAINT EXIST. G.B. - PAINT | AC T | 8'-0" | METAL PAINT | |
| 248 | BREAK RM (EMPLOYEE) | VCT | 4" VINYL | GYP BD - PAINT EXIST BRICK - PT | AC T | 7'-10" | METAL PAINT | |
| 249 | STAIR | EXISTING | CLEAN | & PAINT | | | | |
| 250 250A | OFFICE | CARPET | 4" VINYL | GYP BD PAINT | AC T | 8'-0" | METAL PAINT | |
| 251 | OFFICE | CARPET | 4" VINYL | GYP BD PAINT | AC T | 8'-0" | METAL PAINT | |
| 252 | OFFICE | CARPET | 4" VINYL | GYP BD PAINT | AC T | 8'-0" | METAL PAINT | |
| 253 | OFFICE | CARPET | 4" VINYL | GYP BD PAINT | AC T | 8'-0" | METAL PAINT | |
| 254 | OFFICE | CARPET | 4" VINYL | GYP BD PAINT | AC T | 8'-0" | METAL PAINT | |
| 255 | OFFICE | CARPET | 4" VINYL | GYP BD PAINT | AC T | 8'-0" | METAL PAINT | |
| 256 | TOILET | C. TILE | | GYP BD W/R C. TILE | AC T | 8'-0" | METAL PAINT | NEW MIRROR, PAPERHOLDERS & ROBEHOOK |
| 257 | OFFICE | CARPET | 4" VINYL | GYP BD PAINT | AC T | 8'-0" | METAL PAINT | |
| 258 | EXAM | VCT | 4" VINYL | GYP BD PAINT | AC T | 8'-0" | METAL PAINT | NEW MIRROR, PAPERHOLDER |
| 259 | OFFICE | CARPET | 4" VINYL | GYP BD PAINT | AC T | 8'-0" | METAL PAINT | |
| 260 | PASSAGE | VCT | 4" VINYL | GYP BD PAINT | AC T | 7'-6" 8'-0" | METAL PAINT | |
| 261 | OFFICE | CARPET | 4" VINYL | GYP BD PAINT | AC T | 8'-0" | METAL PAINT | |
| 262 | CORRIDOR | CARPET | 4" VINYL | GYP BD VWC | AC T | 7'-6" | METAL PAINT | |
| 263 | OFFICE | CARPET | 4" VINYL | GYP BD PAINT | AC T | 8'-0" | METAL PAINT | |
| 264 | EXAM | VCT | 4" VINYL | GYP BD PAINT | AC T | 8'-0" | METAL PAINT | |
| 265 | TOILET | C. TILE | | GYP BD W/R C. TILE | AC T MF | 8'-0" | METAL PAINT | |
| 266 | WORK | VCT | 4" VINYL | GYP BD PAINT | AC T | 7'-3" | METAL PAINT | |
| 267 | STORAGE | VCT | 4" VINYL | GYP BD PAINT | AC T | 8'-0" | METAL PAINT | COVER EXIST. WALL W/ GYP. BD - PAINT |
| 268 | STAIR | EXISTING | CLEAN | & PAINT | | | | |
| 269 | WAITING | CARPET | 4" VINYL | GYP BD VWC | AC T | 7'-10" | METAL PAINT | COVER EXIST. WALLS W/ GYP. BD & VWC |
| 270 | RECEPTION | CARPET | 4" VINYL | GYP BD PAINT | AC T | 8'-6 | METAL PAINT | |
| 271 | CORRIDOR | CARPET | 4" VINYL | GYP BD VWC | AC T | 8'-0" | METAL PAINT | COVER EXIST. STAIR W/ VWC |
| 272 | HEARING | CARPET | 4" VINYL | GYP BD PAINT | AC T | 8'-0" | METAL PAINT | |
| 273 | OFFICE | CARPET | 4" VINYL | GYP BD PAINT | AC T | 8'-0" | METAL PAINT | |
| 274 | OFFICE | CARPET | 4" VINYL | GYP BD PAINT | AC T | 8'-0" | METAL PAINT | |
| 275 | CORRIDOR | CARPET | 4" VINYL | GYP BD VWC | AC T | 7'-6" | METAL PAINT | COVER EXIST. STAIR WALL W/ VWC |
| 276 | TOILET | C. TILE | | GYP BD W/R C. TILE | AC T MF | 8'-0" | METAL PAINT | |
| 277 | OFFICE | CARPET | 4" VINYL | GYP BD PAINT | AC T | 8'-0" | METAL PAINT | |
| 278 | OFFICE | CARPET | 4" VINYL | GYP BD PAINT | AC T | 8'-0" | METAL PAINT | |
| 279 | STAIR | EXISTING | CLEAN | & PAINT | | | | |
| 280 | OFFICE | CARPET | 4" VINYL | GYP BD PAINT | AC T | 8'-0" | METAL PAINT | |
| 281 | OFFICE | CARPET | 4" VINYL | GYP BD PAINT | AC T | 8'-0" | METAL PAINT | |
| 282 | OFFICE | CARPET | 4" VINYL | GYP BD PAINT | AC T | 8'-0" | METAL PAINT | |
| 283 | OFFICE | CARPET | 4" VINYL | GYP BD PAINT | AC T | 8'-0" | METAL PAINT | |

# ROOM FINISH SCHEDULE

## THIRD FLOOR

| Nº | ROOM | FLOOR | BASE | WALLS | CEILING FINISH | CEILING HEIGHT | TRIM | REMARKS |
|---|---|---|---|---|---|---|---|---|
| 300 | UNFINISHED AREA | UNDERLAYMENT IS NOT REQUIRED ON FLOOR | | GYP. BD. OMIT TAPING & FINISH | | | | |
| 301 | STAIR | EXISTING | CLEAN | & PAINT | | | | |
| 302 | STAIR | EXISTING | CLEAN | & PAINT | | | | |
| 303 | STAIR | EXISTING | CLEAN | & PAINT | | | | |
| 304 | STAIR | EXISTING | CLEAN | & PAINT | | | | |
| 305 | UNFINISHED AREA | UNDERLAYMENT IS NOT REQUIRED ON FLOOR | | GYP. BD. OMIT TAPING & FINISH | CONC. ABOVE | | | |
| 306 | UNFINISHED AREA | UNDERLAYMENT IS NOT REQUIRED ON FLOOR | | GYP. BD. OMIT TAPING & FINISH | CONC. ABOVE | | | |
| 307 | STAIR | EXISTING | CLEAN | & PAINT | | | | |
| 308 | STAIR | EXISTING | CLEAN | & PAINT | | | | |
| 309 | UNFINISHED AREA | UNDERLAYMENT IS NOT REQUIRED ON FLOOR | | GYP. BD. OMIT TAPING & FINISH | CONC. ABOVE | | | |
| 310 | MECH. EQUIP. | VCT | 4" VINYL | GYP. BD. PAINT | CONSTRUCTION ABOVE | | | |
| 311 | MECH. EQUIP. | VCT | 4" VINYL | GYP. BD. PAINT | CONSTRUCTION ABOVE | | | |
| 312 | MECH. EQUIP. | VCT | 4" VINYL | GYP. BD. PAINT | CONSTRUCTION ABOVE | | | |

1/10 COVER ALL EXISTING EXTERIOR WALL WITH 2" INSULATION AND 1/2" GYPSUM DRYWALL. ANCHOR INSULATION WITH THE THERMO-STUD SYSTEM. OMIT NEW INSULATION & DRYWALL AT EXISTING EXTERIOR STAIR WALLS AND MECH. & ELECT. EQUIPMENT ROOMS. SEE SPEC.

2/10 COVER ALL EXISTING COLUMNS WITH 1/2" GYPSUM DRYWALL AND VINYL WALL COVERING.

LAKEVIEW PROFESSIONAL PLAZA REMODELING
MARATHON COUNTY WAUSAU, WISCONSIN

DRAWN | CHECKED

REPRODUCTION OF THIS PROPERTY OF THE TILLEMAN ASSOCIATES, INC. IS NOT PERMITTED FOR OTHER WORK EXCEPT BY WRITTEN AGREEMENT WITH THE ARCHITECTS.

TILLEMAN ASSOCIATES, INC., ARCHITECTS
119 SOUTH WEBSTER AVENUE (414) 437-6166 GREEN BAY, WISCONSIN 54301

DATE SEPT. 1989

SHEET 10

PROJ. NO. 8905