STUCCO WALL REPLACEMENT
MARATHON COUNTY PUBLIC LIBRARY
300 NORTH FIRST STREET
WAUSAU, WISCONSIN

HSR 13034

JANUARY 2014

MARATHON COUNTY PUBLIC LIBRARY
Enriching Minds

INDEX OF DRAWINGS

GENERAL

A001 COVER SHEET AND LOCATION MAPS

ARCHITECTURAL

C100 SITE PLAN
A100 THIRD FLOOR PLAN
A110 ROOF PLAN
A200 EXTERIOR ELEVATIONS
A201 EXTERIOR ELEVATIONS
A500 REMOVAL DETAILS
A501 REMODEL DETAILS

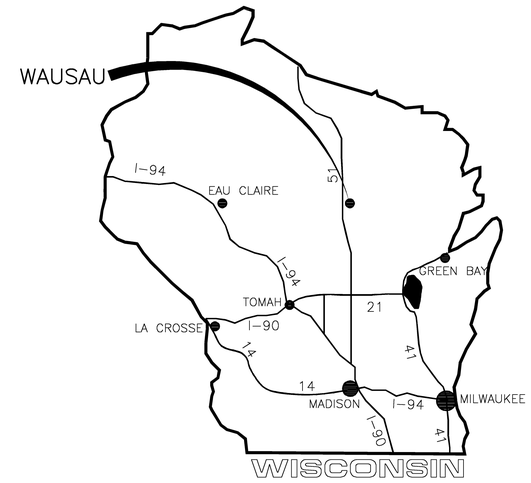

STATE MAP

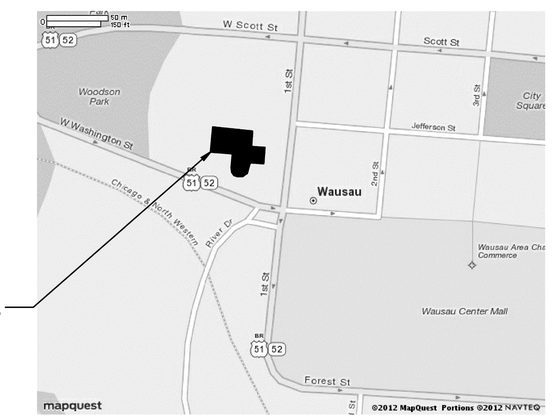

PROJECT SITE LOCATION

STREET MAP

Set Number

ARCHITECTURE
ENGINEERING
INTERIOR DESIGN

HSR ASSOCIATES INC.
100 MILWAUKEE STREET
LA CROSSE, WISCONSIN
PHONE: 608.784.1830
FAX: 608.782.5844
WEB SITE: www.hsrassociates.com

Project Title: STUCCO WALL REPLACEMENT MARATHON COUNTY PUBLIC LIBRARY

Project Location: 300 NORTH FIRST STREET WAUSAU, WISCONSIN

Sheet Title: COVER SHEET AND LOCATION MAPS

HSR Project Number: 13034

Project Date: JANUARY 2014

Drawn By: R KNAPMILLER

Key Plan:

Last Update: 1/24/14

A001

GENERAL SITE NOTES

1. CONFIRMATION OF ACCESS TO THIRD FLOOR WORK AREAS WITH LIFTS AND/OR CRANE AROUND BUILDING TO BE DISCUSSED AT PRE-BID MEETING.
2. ALL LANDSCAPING SHALL BE PROTECTED FROM CONSTRUCTION TRAFFIC. CONTRACTOR SHALL BE RESPONSIBLE FOR REPLACEMENT OF DAMAGED ITEMS/AREAS TO LIKE NEW CONDITION.
3. CONTRACTORS ARE RESPONSIBLE TO FOLLOW ALL REQUIRED SAFETY STANDARDS AND TO INCLUDE COSTS FOR THESE LOGISTICS IN THEIR BASE BID.

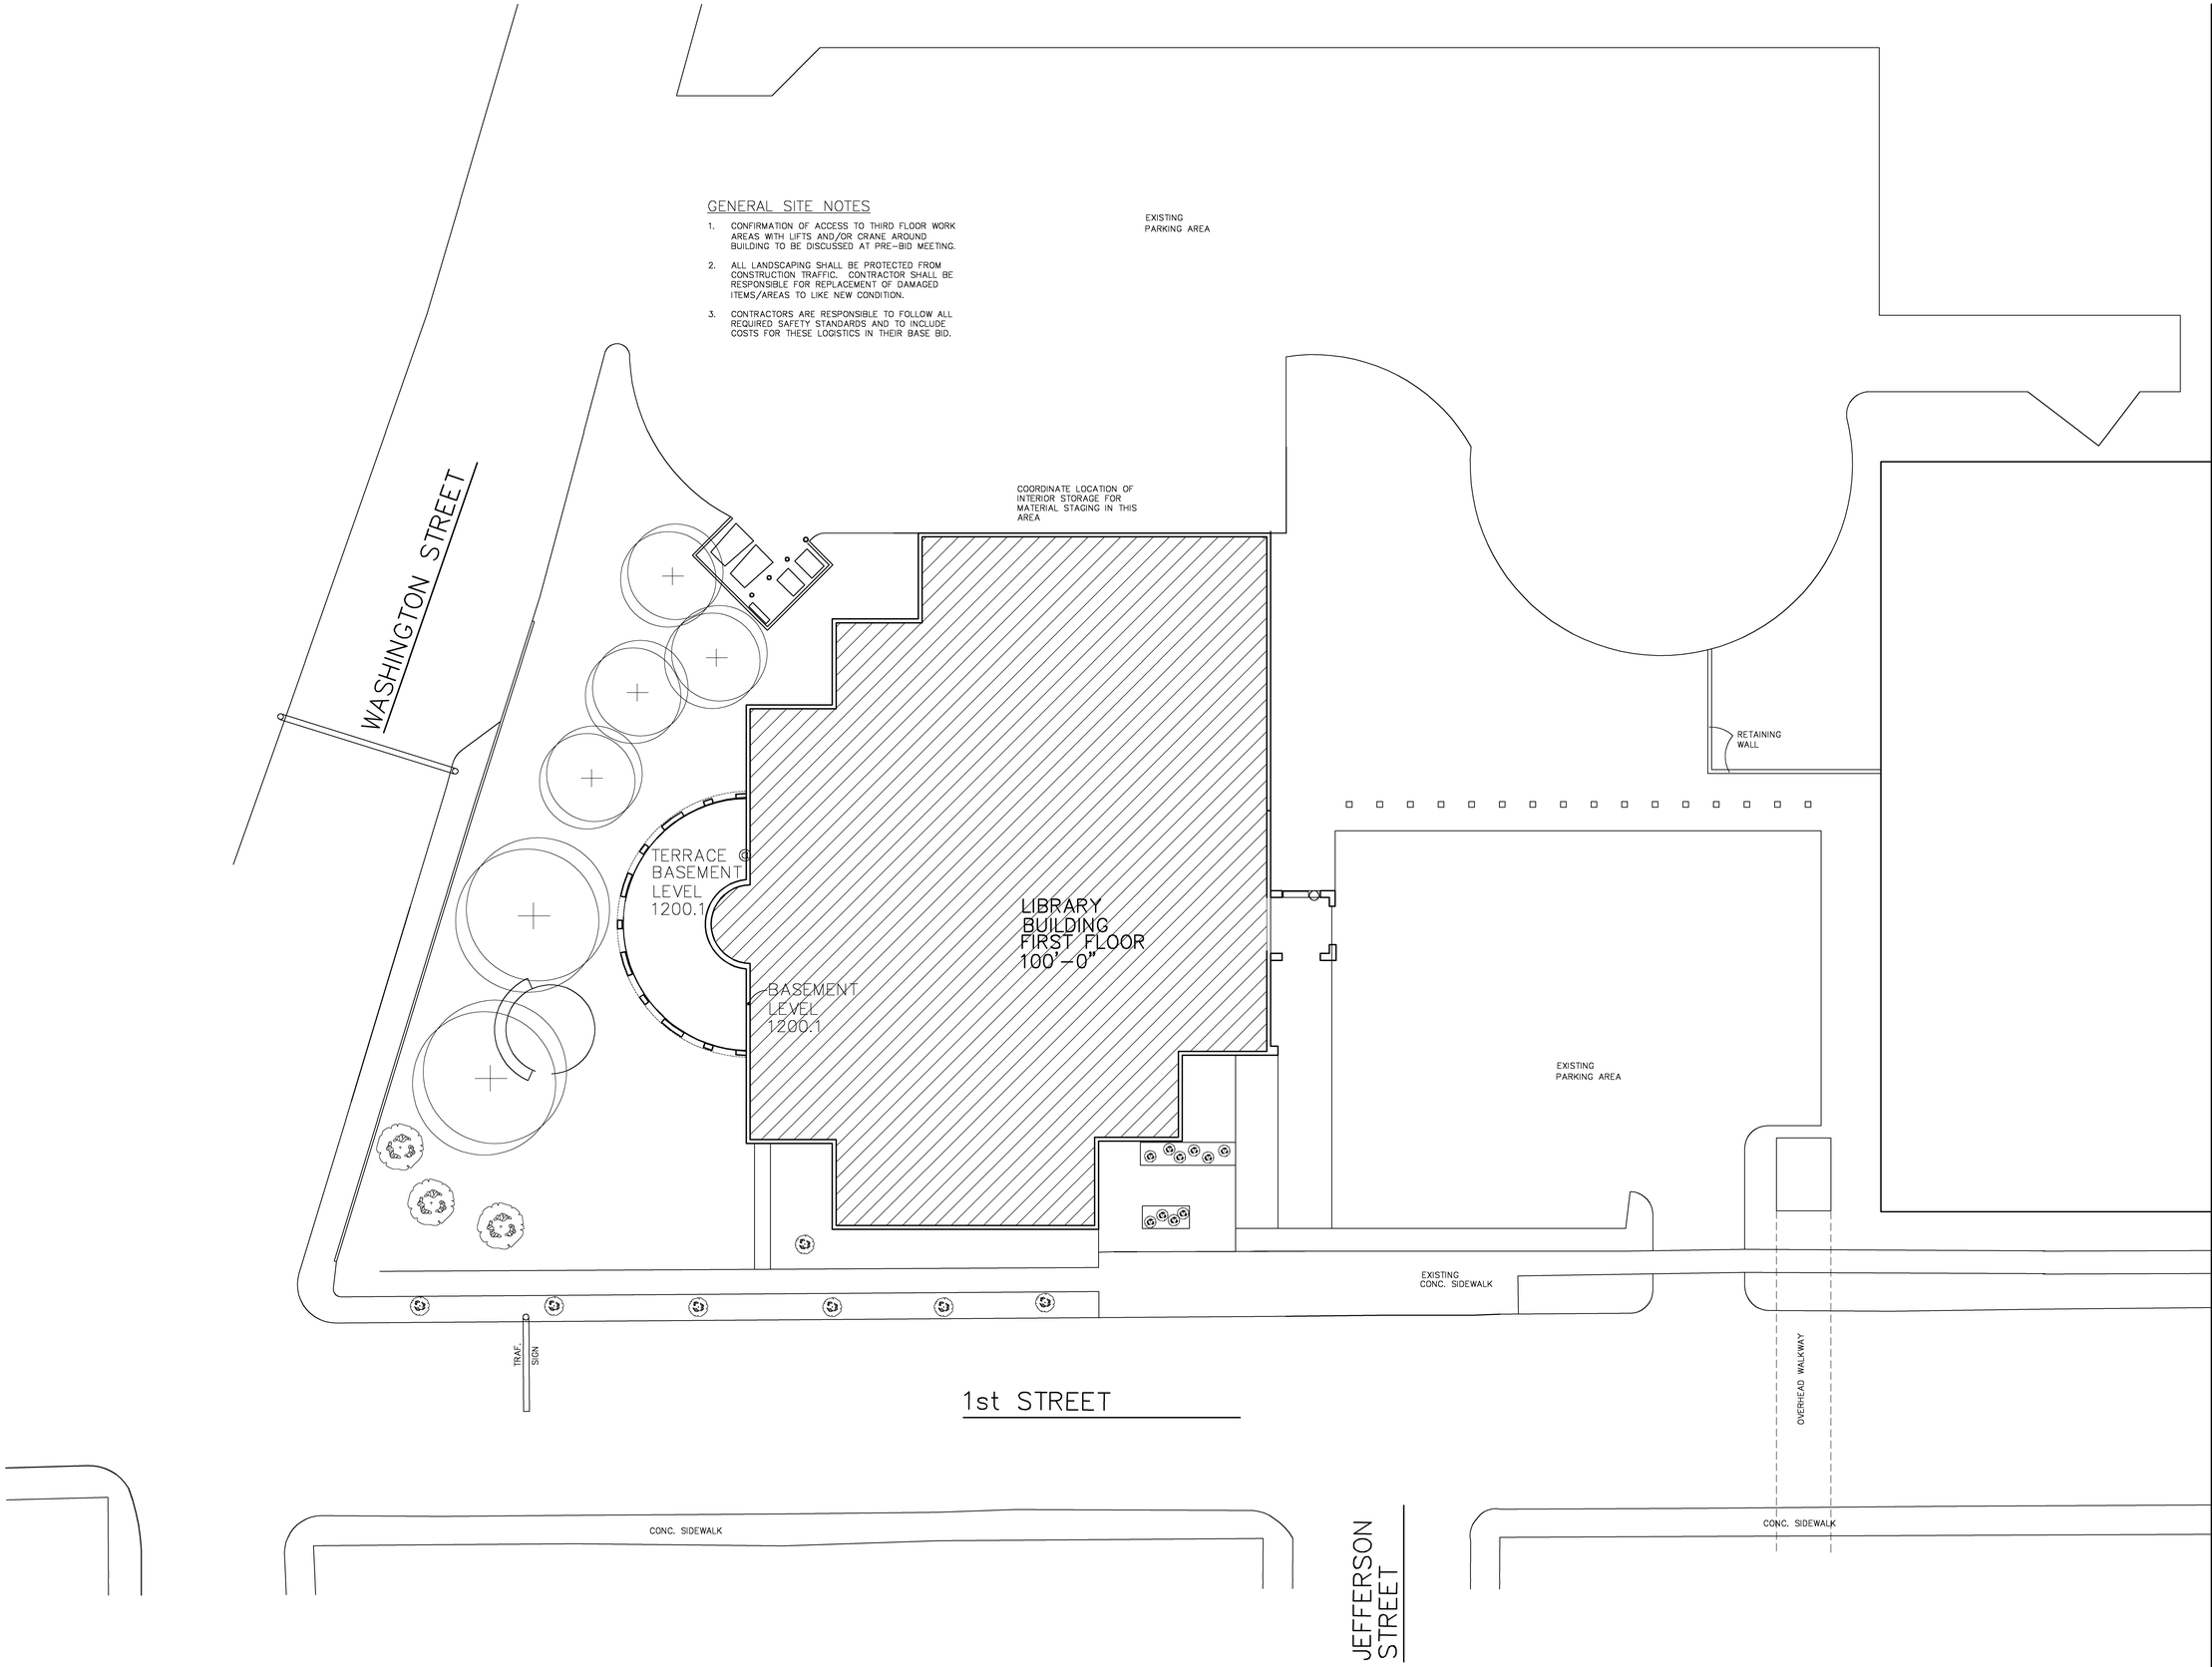

1 LANDSCAPE/GRADING PLAN
1"=20'

ARCHITECTURE
ENGINEERING
INTERIOR DESIGN

HSR ASSOCIATES INC.
100 MILWAUKEE STREET
LA CROSSE, WISCONSIN
PHONE: 608.784.1830
FAX: 608.782.5844
WEB SITE: www.hsrassociates.com

Project Title: STUCCO WALL REPLACEMENT MARATHON COUNTY PUBLIC LIBRARY

Project Location: 300 NORTH FIRST STREET WAUSAU, WISCONSIN

Sheet Title: SITE PLAN

HSR Project Number: 13034

Project Date: JANUARY 2014

Drawn By: R KNAPMILLER

Key Plan:

Last Update: 12/20/13

C100

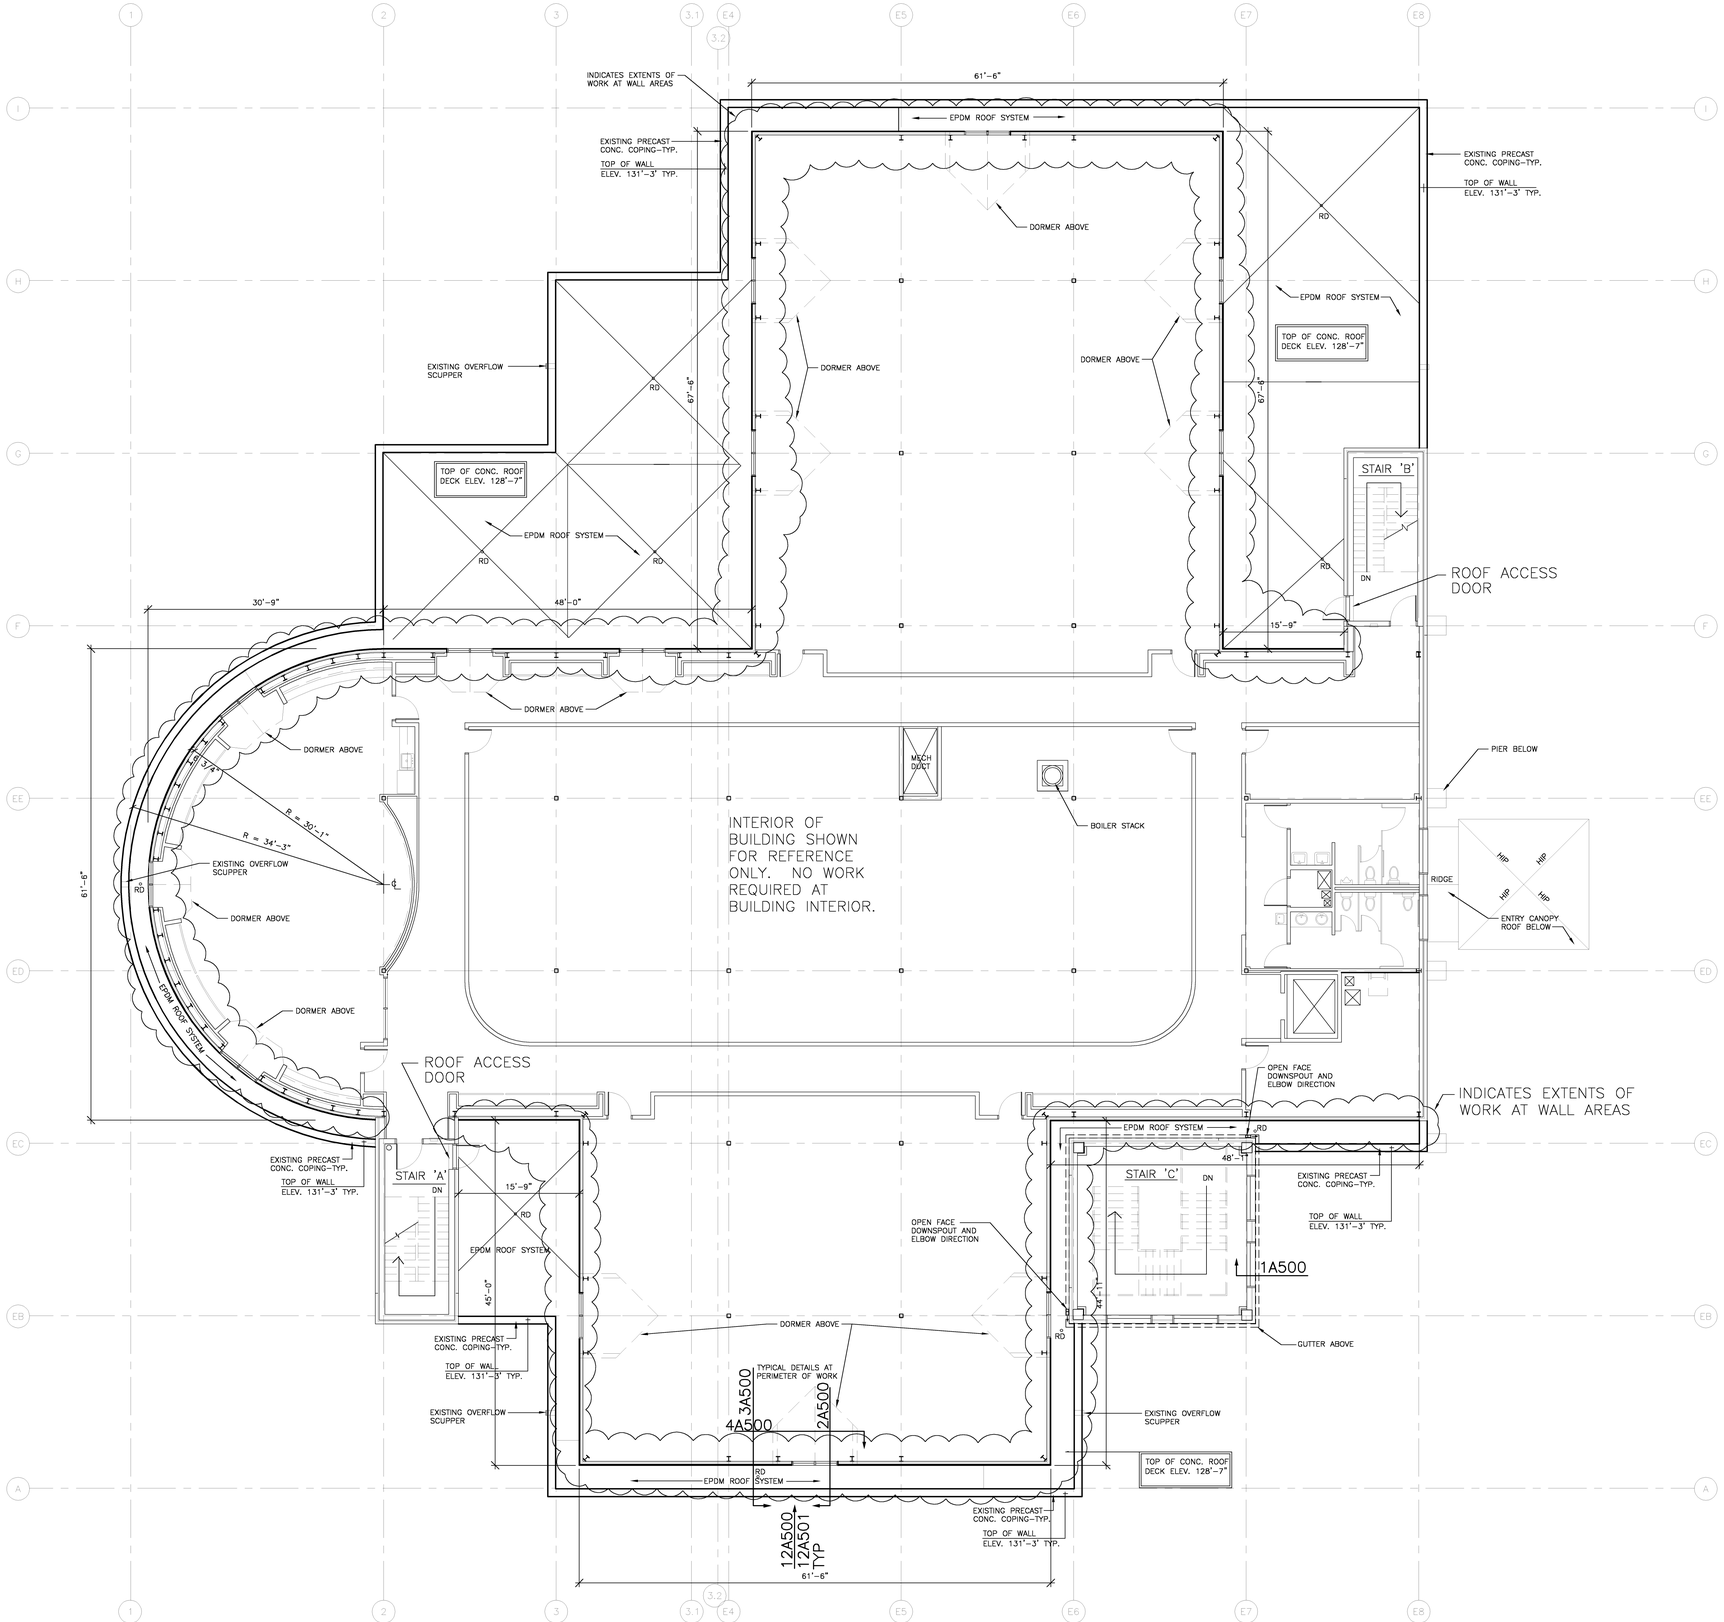

1 THIRD FLOOR PLAN
1/8" = 1'-0"

SCOPE OF WORK:

1. AT THIRD FLOOR LEVEL, REMOVE EXISTING STUCCO AND METAL LATH FROM EXISTING PLYWOOD SHEATHING. PROTECT EXISTING FLASHINGS DURING STUCCO REMOVAL. REMOVE EXISTING SEALANT FROM PERIMETER OF WINDOWS.
2. REPLACE ANY DAMAGED OR DETERIORATED SHEATHING TO COMPLY WITH METAL PANEL FASTENING REQUIREMENTS. REFER TO UNIT PRICES IN SPECIFICATION FOR SHEATHING REPLACEMENT.
3. INSTALL SPRAY APPLIED AIR BARRIER OVER SHEATHING.
4. INSTALL NEW METAL PANEL SYSTEM OVER PREPARED AREAS.
5. INSTALL SEALANT AND BACKER ROD AT PERIMETER OF WINDOWS AND ALL LOCATIONS REQUIRED AT METAL PANELS.
6. REPAIR SAGGING EPDM WALL MEMBRANE TO
7. EXISTING ROOFING AND CONSTRUCTION REQUIRES TRAFFIC OVER EXISTING EPDM ROOF SURFACES. PROTECT ALL AREAS OF ROOF TRAFFIC WITH A MINIMUM 45 MIL EPDM MEMBRANE UNDER MINIMUM 1/2 INCH PLYWOOD. CONTRACTOR SHALL REPAIR ALL MEMBRANE DAMAGE OCCURING AS A RESULT OF CONSTRUCTION. COORDINATE WORK WITH OWNER'S ROOFING CONTRACTOR TO MAINTAIN ANY REMAINING ROOF WARRANTIES.

ARCHITECTURE
ENGINEERING
INTERIOR DESIGN

HSR ASSOCIATES INC.
100 MILWAUKEE STREET
LA CROSSE, WISCONSIN
PHONE: 608.784.1830
FAX: 608.782.5844
WEB SITE: www.hsrassociates.com

Project Title: STUCCO WALL REPLACEMENT
MARATHON COUNTY PUBLIC LIBRARY

Project Location: 300 NORTH FIRST STREET
WAUSAU, WISCONSIN

Sheet Title: THIRD FLOOR PLAN

HSR Project Number: 13034

Project Date: JANUARY 2014

Drawn By: R KNAPMILLER

Key Plan:

Last Update: 1/28/14

A100

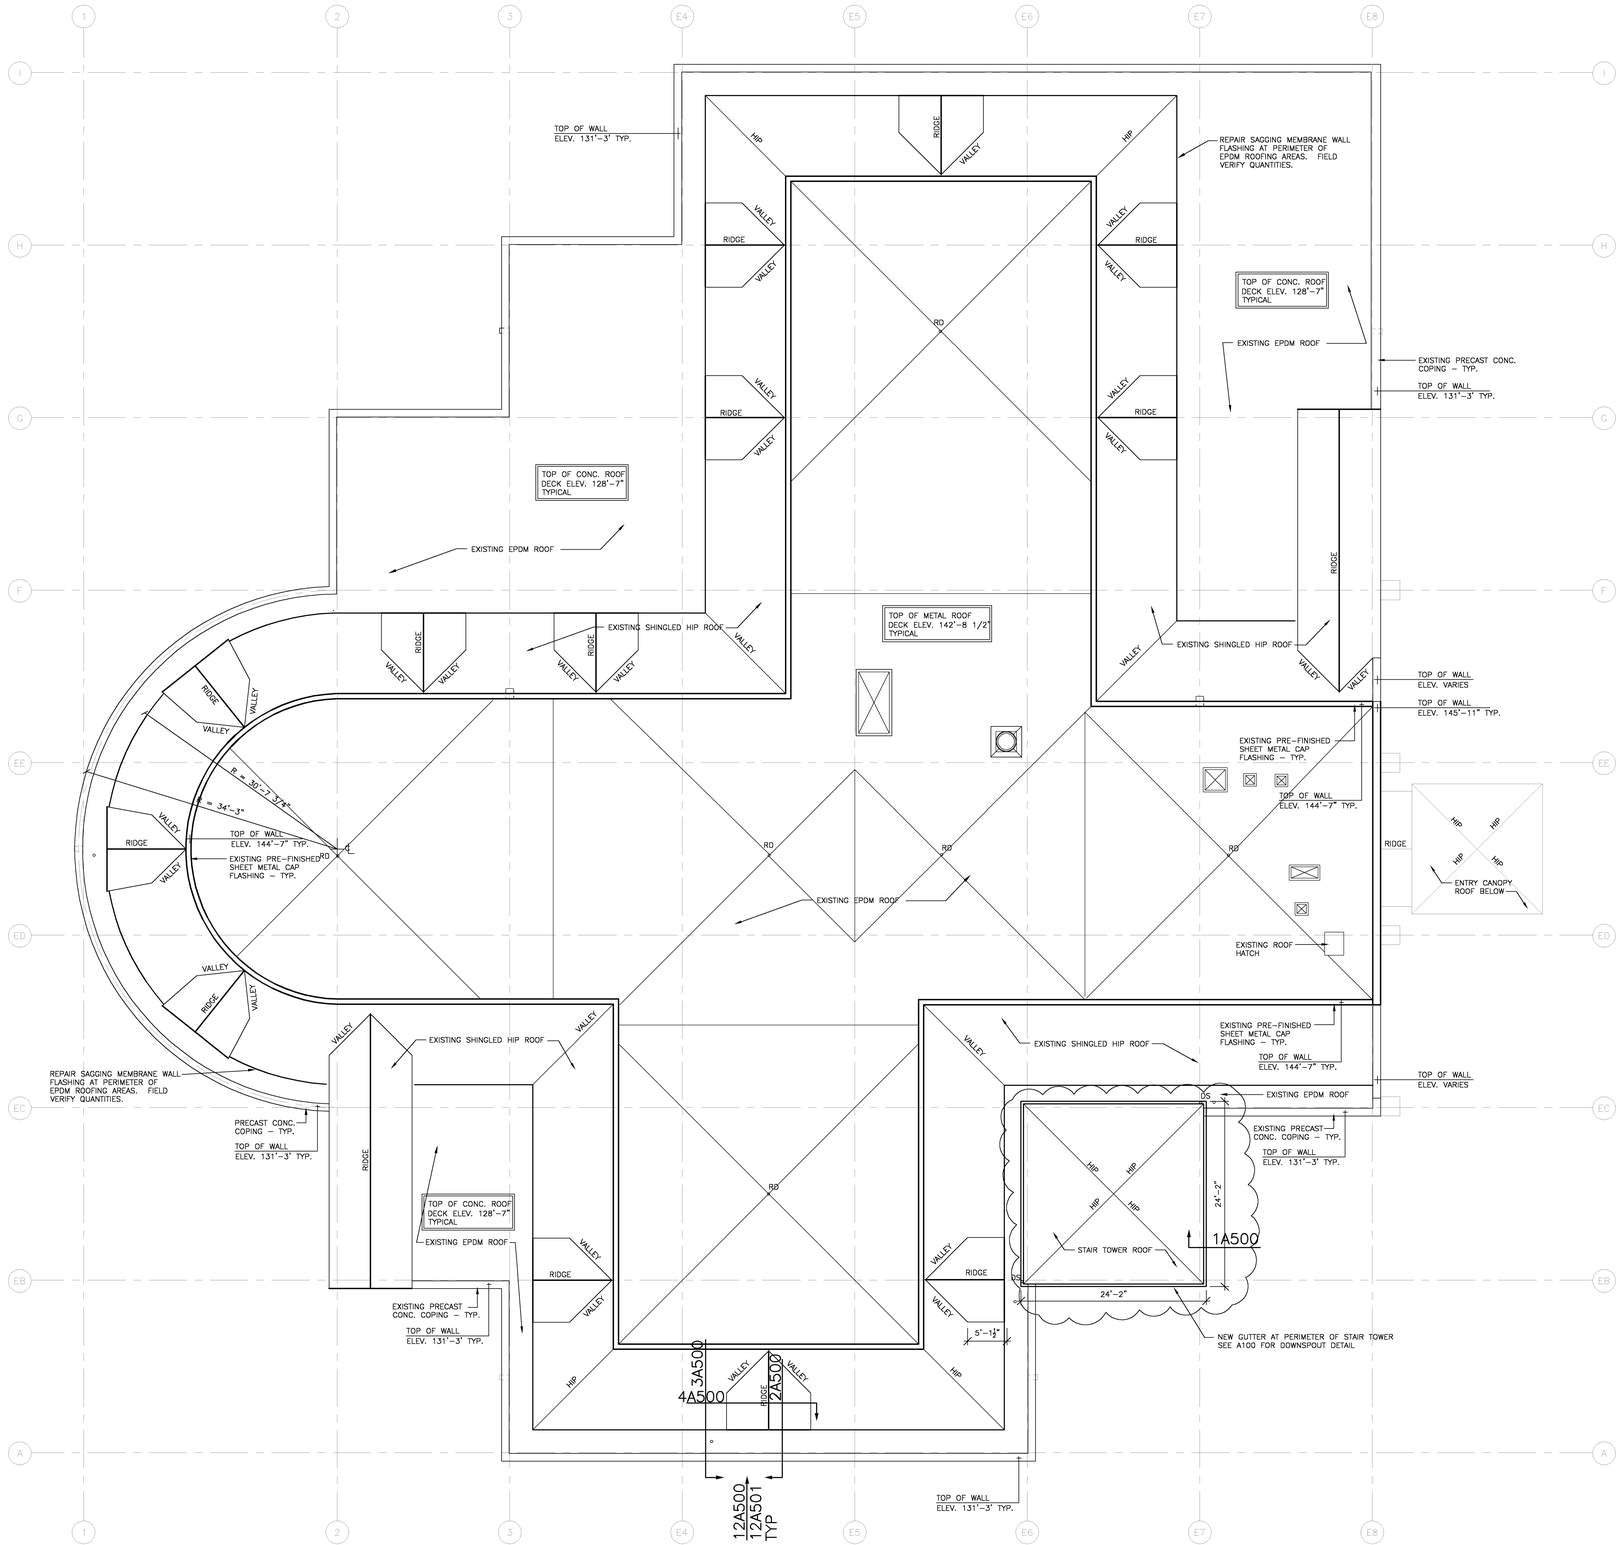

1 ROOF PLAN
1/8" = 1'-0"

ARCHITECTURE
ENGINEERING
INTERIOR DESIGN

HSR ASSOCIATES INC.
100 MILWAUKEE STREET
LA CROSSE, WISCONSIN
PHONE: 608.784.1830
FAX: 608.782.5844
WEB SITE: www.hsrassociates.com

Project Title: STUCCO WALL REPLACEMENT MARATHON COUNTY PUBLIC LIBRARY

Project Location: 300 NORTH FIRST STREET WAUSAU, WISCONSIN

Sheet Title: ROOF PLAN

HSR Project Number: 13034

Project Date: JANUARY 2014

Drawn By: R KNAPMILLER

Key Plan:

Last Update: 1/3/14

A110

1 NORTH ELEVATION
1/8" = 1'-0"

2 WEST ELEVATION
1/8" = 1'-0"

ARCHITECTURE
ENGINEERING
INTERIOR DESIGN

HSR ASSOCIATES INC.
100 MILWAUKEE STREET
LA CROSSE, WISCONSIN
PHONE: 608.784.1830
FAX: 608.782.5844
WEB SITE: www.hsrassociates.com

Project Title: STUCCO WALL REPLACEMENT MARATHON COUNTY PUBLIC LIBRARY

Project Location: 300 NORTH FIRST STREET WAUSAU, WISCONSIN

Sheet Title: EXTERIOR ELEVATIONS

HSR Project Number: 13034

Project Date: JANUARY 2014

Drawn By: R KNAPMILLER

Key Plan:

Last Update: 1/24/14

A200

1 SOUTH ELEVATION
1/8" = 1'–0"

2 EAST ELEVATION
1/8" = 1'–0"

ARCHITECTURE
ENGINEERING
INTERIOR DESIGN

HSR ASSOCIATES INC.
100 MILWAUKEE STREET
LA CROSSE, WISCONSIN
PHONE: 608.784.1830
FAX: 608.782.5844
WEB SITE: www.hsrassociates.com

Project Title:
STUCCO WALL REPLACEMENT
MARATHON COUNTY PUBLIC LIBRARY

Project Location:
300 NORTH FIRST STREET
WAUSAU, WISCONSIN

Sheet Title:
EXTERIOR ELEVATIONS

HSR Project Number:
13034

Project Date:
JANUARY 2014

Drawn By:
R KNAPMILLER

Key Plan:

Last Update:
1/24/14

A201

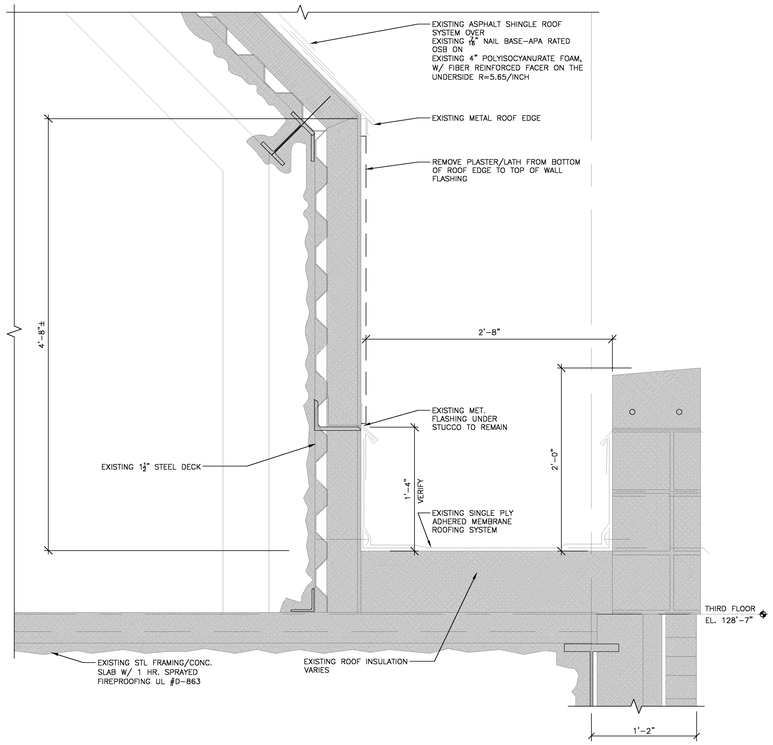

5 ROOF EDGE DETAIL
1 1/2" = 1'-0"

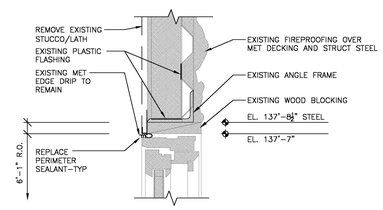

9 WINDOW HEAD DETAIL
1 1/2" = 1'-0"

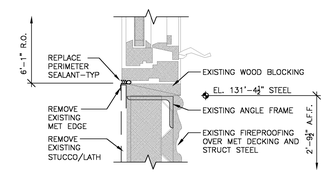

10 WINDOW SILL DETAIL
1 1/2" = 1'-0"

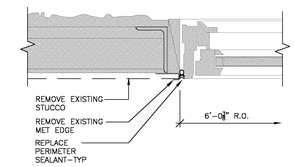

11 WINDOW JAMB DETAIL
1 1/2" = 1'-0"

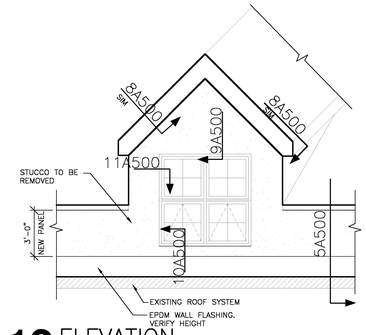

12 ELEVATION
1 1/2" = 1'-0"

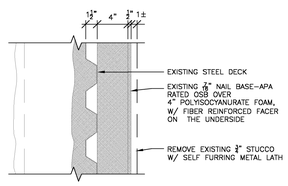

6 EXISTING WALL TYPE
1 1/2" = 1'-0"

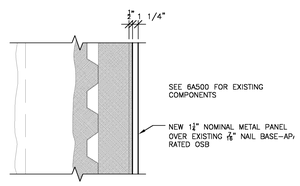

7 NEW WALL TYPE
1 1/2" = 1'-0"

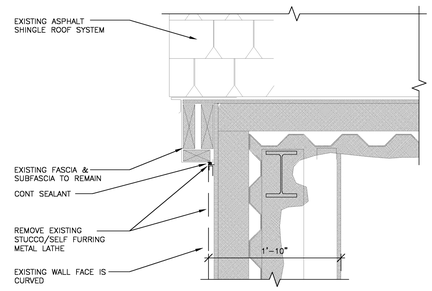

8 ROOF EDGE DETAIL
1 1/2" = 1'-0"

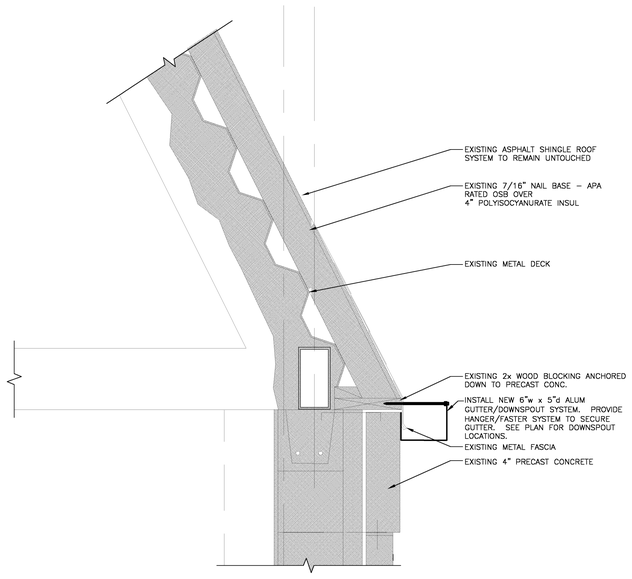

1 STAIR TOWER ROOF EDGE
1 1/2" = 1'-0"

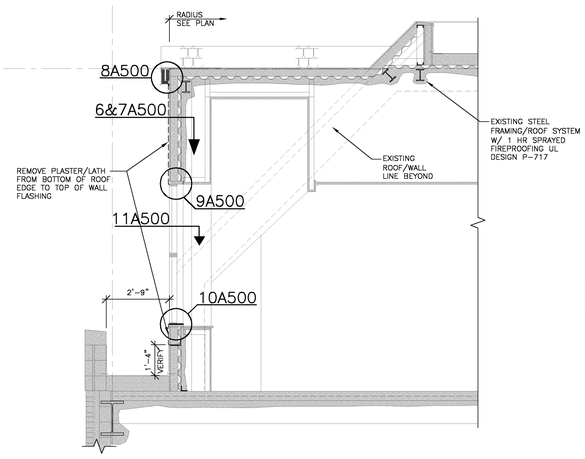

2 PARTIAL DORMER SECTION
3/8" = 1'-0"

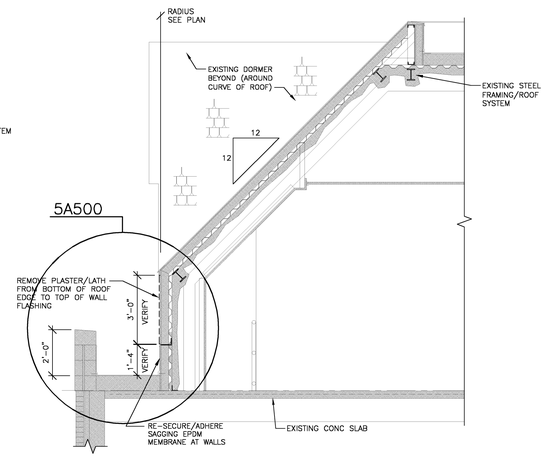

3 PARTIAL WALL SECTION
3/8" = 1'-0"

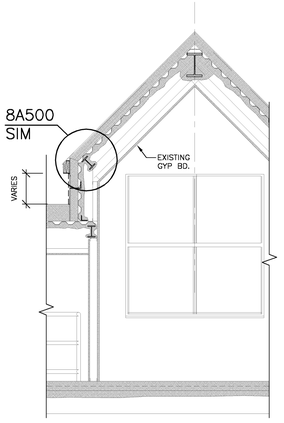

4 PARTIAL DORMER SECTION
3/8" = 1'-0"
INSIDE LOOKING OUT

ARCHITECTURE
ENGINEERING
INTERIOR DESIGN

HSR ASSOCIATES INC.
100 MILWAUKEE STREET
LA CROSSE, WISCONSIN
PHONE: 608.784.1830
FAX: 608.782.5844
WEB SITE: www.hsrassociates.com

Project Title: STUCCO WALL REPLACEMENT MARATHON COUNTY PUBLIC LIBRARY

Project Location: 300 NORTH FIRST STREET WAUSAU, WISCONSIN

Sheet Title: REMOVAL DETAILS

HSR Project Number: 13034

Project Date: JANUARY 2014

Drawn By: R. KNAPMILLER

Key Plan:

Last Update: 1/28/14

A500

8 EPDM WALL FLASHING
NTS

9 WALL/ROOF
NTS

10 WALL/ROOF
NTS

11 STAIR TOWER
NTS

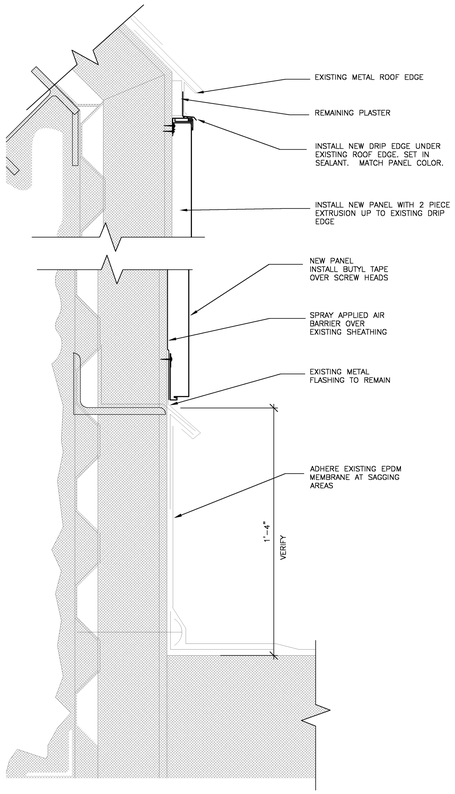

7 WALL/ROOF EDGE
3" = 1'-0"

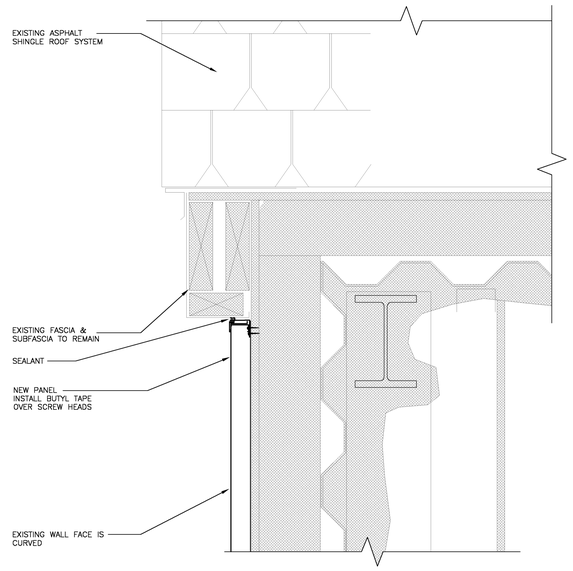

8 WALL/ROOF DETAIL
3" = 1'-0"

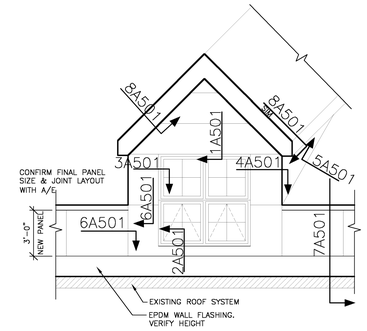

12 TYPICAL DORMER
1/4" = 1'-0"

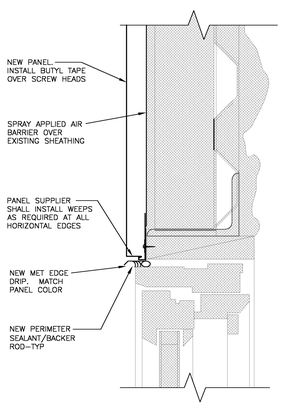

1 WINDOW HEAD
3" = 1'-0"

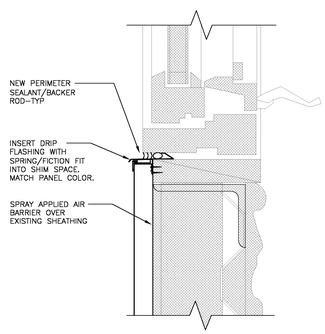

2 WINDOW SILL
3" = 1'-0"

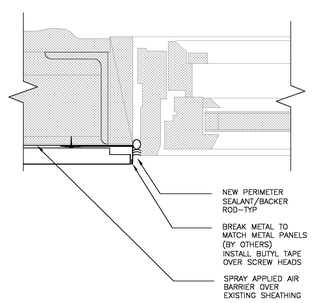

3 WINDOW JAMB
3" = 1'-0"

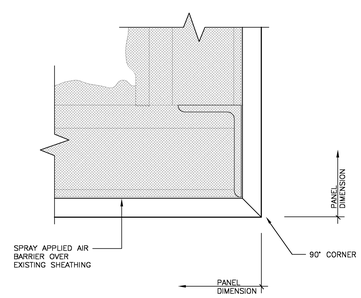

4 PANEL CORNER
3" = 1'-0"

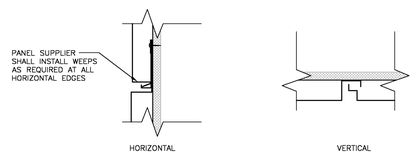

6 PANEL JOINTS
3" = 1'-0"

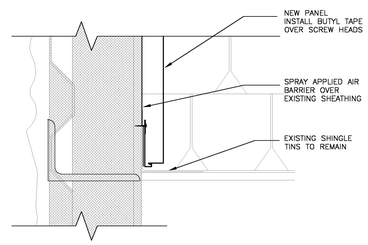

5 ROOF EDGE DETAIL
3" = 1'-0"

ARCHITECTURE
ENGINEERING
INTERIOR DESIGN

HSR ASSOCIATES INC.
100 MILWAUKEE STREET
LA CROSSE, WISCONSIN
PHONE: 608.784.1830
FAX: 608.782.5844
WEB SITE: www.hsrassociates.com

Project Title: STUCCO WALL REPLACEMENT
MARATHON COUNTY PUBLIC LIBRARY

Project Location: 300 NORTH FIRST STREET
WAUSAU, WISCONSIN

Sheet Title: NEW PANEL DETAILS AND PHOTOS

HSR Project Number: 13034

Project Date: JANUARY 2014

Drawn By: R. KNAPMILLER

Key Plan:

Last Update: 1/28/14

A501