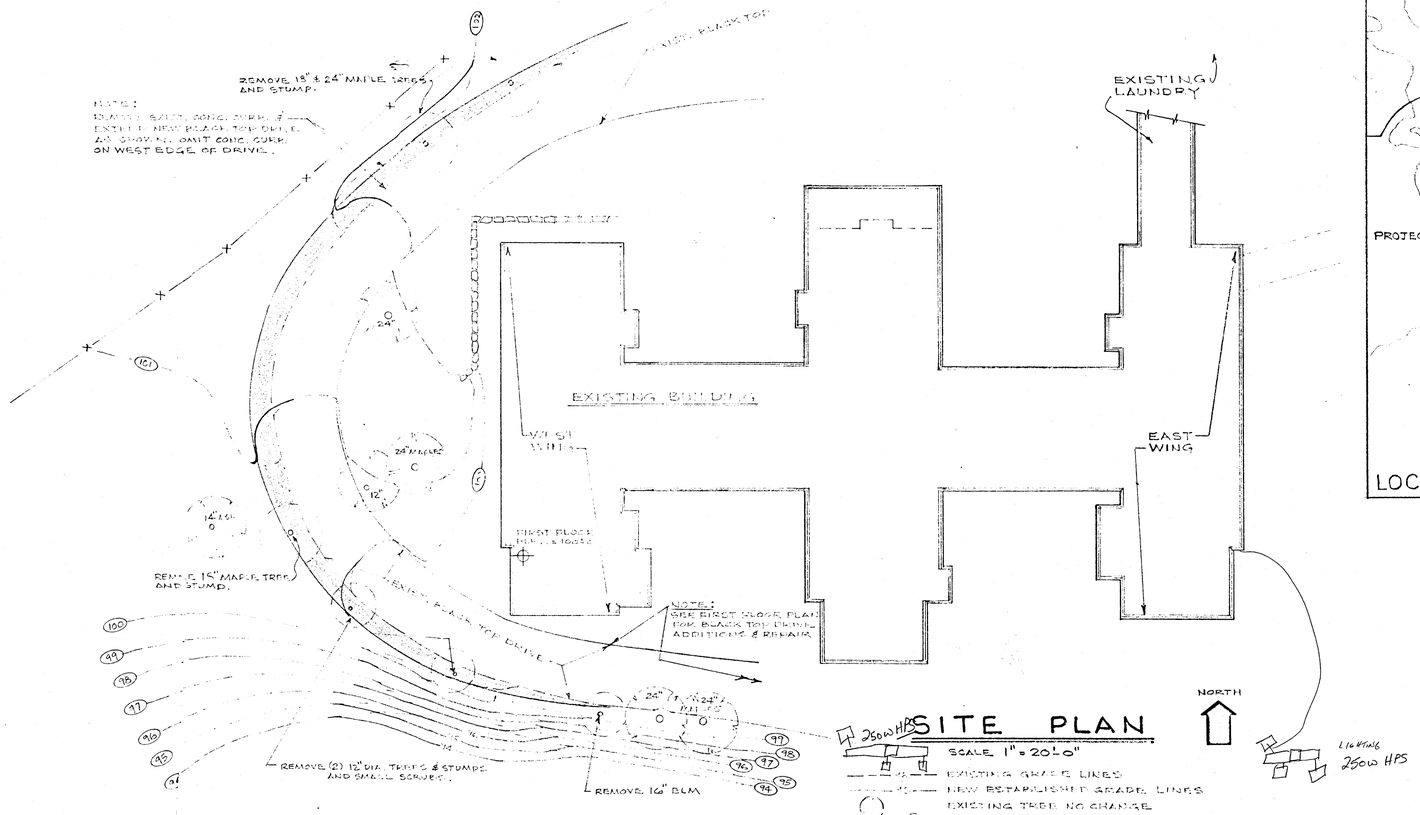

SITE PLAN

SCALE 1" = 20'-0"

- EXISTING GRADE LINES
- NEW ESTABLISHED GRADE LINES
- EXISTING TREE NO CHANGE
- EXIST. TREE & STUMP TO BE REMOVED - SEE SPEC.

ALL REMOVED & NEW CONCRETE SIDEWALKS BY GENERAL CONTRACTOR. SEE SPEC.

ALL RELOCATED BLACKTOP DRIVEWAYS & PARKING AREA SHALL BE BY GENERAL CONT. GENERAL CONT. SHALL ROUGH GRADE THESE AREAS TO A LEVEL 10" BELOW GRADES INDICATED. SEE SPECIFICATION.

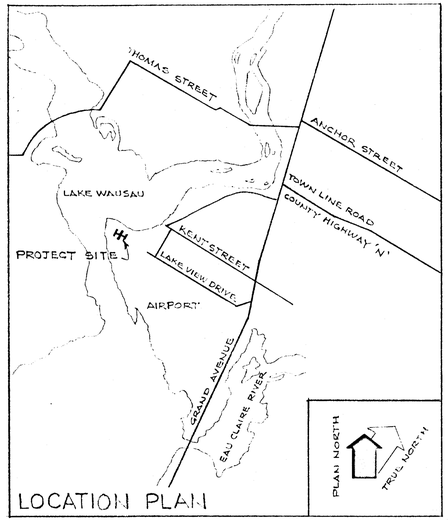

LOCATION PLAN

GENERAL NOTES

REMOVE EXISTING WINDOWS AND DOORS AS NOTED. CLOSE UP OPENINGS WITH STEEL STUD & DRYWALL OR MASONRY TO MATCH EXISTING AND NEW FINISHES.

- 20 CORRIDOR — EXISTING ROOM NUMBER AND TITLE
- 16 CORRIDOR — NEW ROOM NUMBER AND TITLE
- EXISTING WALLS AND DOORS, NO CHANGE.
- (1/1) → REUSE EXIST. DOOR. SEE DOOR SCHEDULE. REMOVE EXISTING WALL, DOOR AND FRAME - SEE DOOR SCHEDULE. PATCH TO MATCH ROOM FINISHES. SEE ROOM FINISH SCHEDULE.
- (2/1) → REUSE EXIST. DOOR. SEE DOOR SCHEDULE. REMOVE EXIST. DOOR AND FRAME AND CLOSE UP OPENING TO MATCH EXISTING FINISHES (OR AS SCHEDULED)
- (3/1) → NEW & REUSE DOOR. SEE DOOR SCHEDULE. NEW 3 5/8" STL. STUD DRYWALL PART'N. ANCHOR TOP STUD TRACK TO STRUCTURE ABOVE. WALLBOARD TERMINATES AT CEILING ABOVE.
- (4/1) → NEW & REUSE DOOR. SEE DOOR SCHEDULE. NEW 3 5/8" STL. STUD DRYWALL PART'N. ANCHOR TOP STUD TRACK TO STRUCTURE ABOVE. WALLBOARD TERMINATES AT CEILING ABOVE. [illegible]
- (5/1) → RECESSED HOSE CABINET - SEE PLUMBING DRAWING
- (6/1) → 54" HIGH RUBBER BUMPER GUARD - SEE SPEC.

(A) NEW WINDOWS SEE 1/4" ELEVATION SHEET NO. 8 & 9

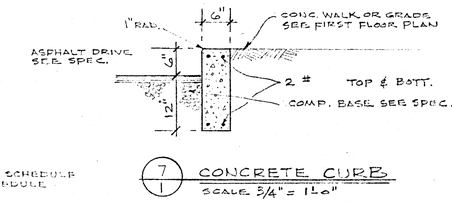

(7/1) CONCRETE CURB
SCALE 3/4" = 1'-0"

ABBREVIATIONS

AC T.	ACOUSTICAL TILE	M.H.	MANHOLE
AC T. M.P.	ACOUSTICAL TILE - MYLAR FACED	MIN.	MINIMUM
CONC.	CONCRETE	PLAS.	PLASTER
COMP.	COMPACTED	V.A.T.	VINYL COMPOSITION TILE (EXIST.)
C.T.	CERAMIC TILE, SEE SPEC.	V.C.T.	VINYL COMPOSITION TILE (NEW)
CONT.	CONTINUOUS	S.V.	SHEET VINYL
EL	ELEVATION	W.W.M.	WELDED WIRE MESH
ENAM.	ENAMEL	N.C.	NO CHANGE (EXCEPT WINDOWS)
EXIST.	EXISTING (EX)	V.W.C.	VINYL WALL COVERING
GYP. BD.	GYPSUM BOARD		
GYP BD. W.R.	GYPSUM BOARD WATER RESISTANT		

INDICATIONS OF MATERIALS

- ACOUSTICAL TILE
- CONCRETE BLOCK
- FACE BRICK
- CONCRETE
- EARTH
- GRAVEL
- GYPSUM WALLBOARD
- BATT INSULATION
- RIGID INSULATION
- WOOD FINISH
- WOOD ROUGH
- STEEL
- STEEL STUD W/ GYP. B. PART'N (3/1)
- STEEL STUD W/ GYP. BD. (4/1)

DETAIL INDEX NO.
- DETAIL NUMBER
- SHEET NUMBER
- DETAIL NUMBER — CASEWORK
- SHEET NUMBER

WISCONSIN J. C. TILLEMAN GREEN BAY, WIS. ARCHITECT

SCHEDULE OF DRAWINGS

1	SITE PLAN
2	FIRST FLOOR PLAN
3	SECOND FLOOR PLAN
4	THIRD FLOOR PLAN
5	ATTIC FLOOR PLAN
6	BUILDING ELEVATIONS & SECTIONS
7	BUILDING ELEVATIONS & WINDOW DETAILS
8	WINDOW ELEVATIONS & DETAILS
9	ROOM FINISH SCHEDULE
10	ROOM FINISH SCHEDULE CONTINUED
11	DOOR SCHEDULE & DETAILS
12	DOOR AND FRAME DETAILS
13	CASEWORK
14	DEMOLITION FIRST FLOOR
15	DEMOLITION SECOND FLOOR
16	DEMOLITION THIRD FLOOR

M1	MECHANICAL SCHEDULES
M2	FIRST FLOOR PIPING PLAN
M3	FIRST FLOOR DUCTWORK PLAN
M4	SECOND FLOOR PIPING PLAN
M5	SECOND FLOOR DUCTWORK PLAN
M6	THIRD FLOOR PLAN
M7	PARTIAL ATTIC PLAN
M8	MECHANICAL EQUIPMENT ROOMS
M9	PARTIAL 1ST FLOOR, LAUNDRY & TUNNEL
M10	MECHANICAL DIAGRAMS AND DETAILS
M11	MECHANICAL DIAGRAMS AND DETAILS

P1	FIRST FLOOR PLUMBING PLAN
P2	SECOND FLOOR PLUMBING PLAN
P3	THIRD FLOOR PLUMBING PLAN
P4	PLUMBING RISER DIAGRAMS
P5	LAB PLAN & RISER DIAGRAMS
P6	PLUMBING SYMBOLS, SCHEDULE & DETAILS

E1	FIRST FLOOR ELECTRICAL PLAN
E2	SECOND FLOOR ELECTRICAL PLAN
E3	THIRD FLOOR ELECTRICAL PLAN
E4	ELECTRICAL SCHEDULES

LAKEVIEW PROFESSIONAL PLAZA REMODELING

MARATHON COUNTY WAUSAU, WISCONSIN

TILLEMAN ASSOCIATES, INC., ARCHITECTS
119 SOUTH WEBSTER AVENUE GREEN BAY, WISCONSIN 54301
(414) 437-8165

DRAWN | CHECKED

DATE SEPT. 1979

SHEET 1

PROJ. NO. 8905

LAKEVIEW PROFESSIONAL PLAZA REMODELING

MARATHON COUNTY WAUSAU, WISCONSIN

TILLEMAN ASSOCIATES, INC., ARCHITECTS
119 SOUTH WEBSTER AVENUE GREEN BAY, WISCONSIN 54301
(414) 437-6166

DRAWN | CHECKED

DATE SEPT. 1989

SHEET 2

PROJ. NO. 8905

FIRST FLOOR PLAN 1/8" = 1'-0"

NORTH

1/2 PROVIDE (6) 8 1/2" x 4" x 5/16" ∠ FOR DUCTS. SEE MECHANICAL DRAWINGS.

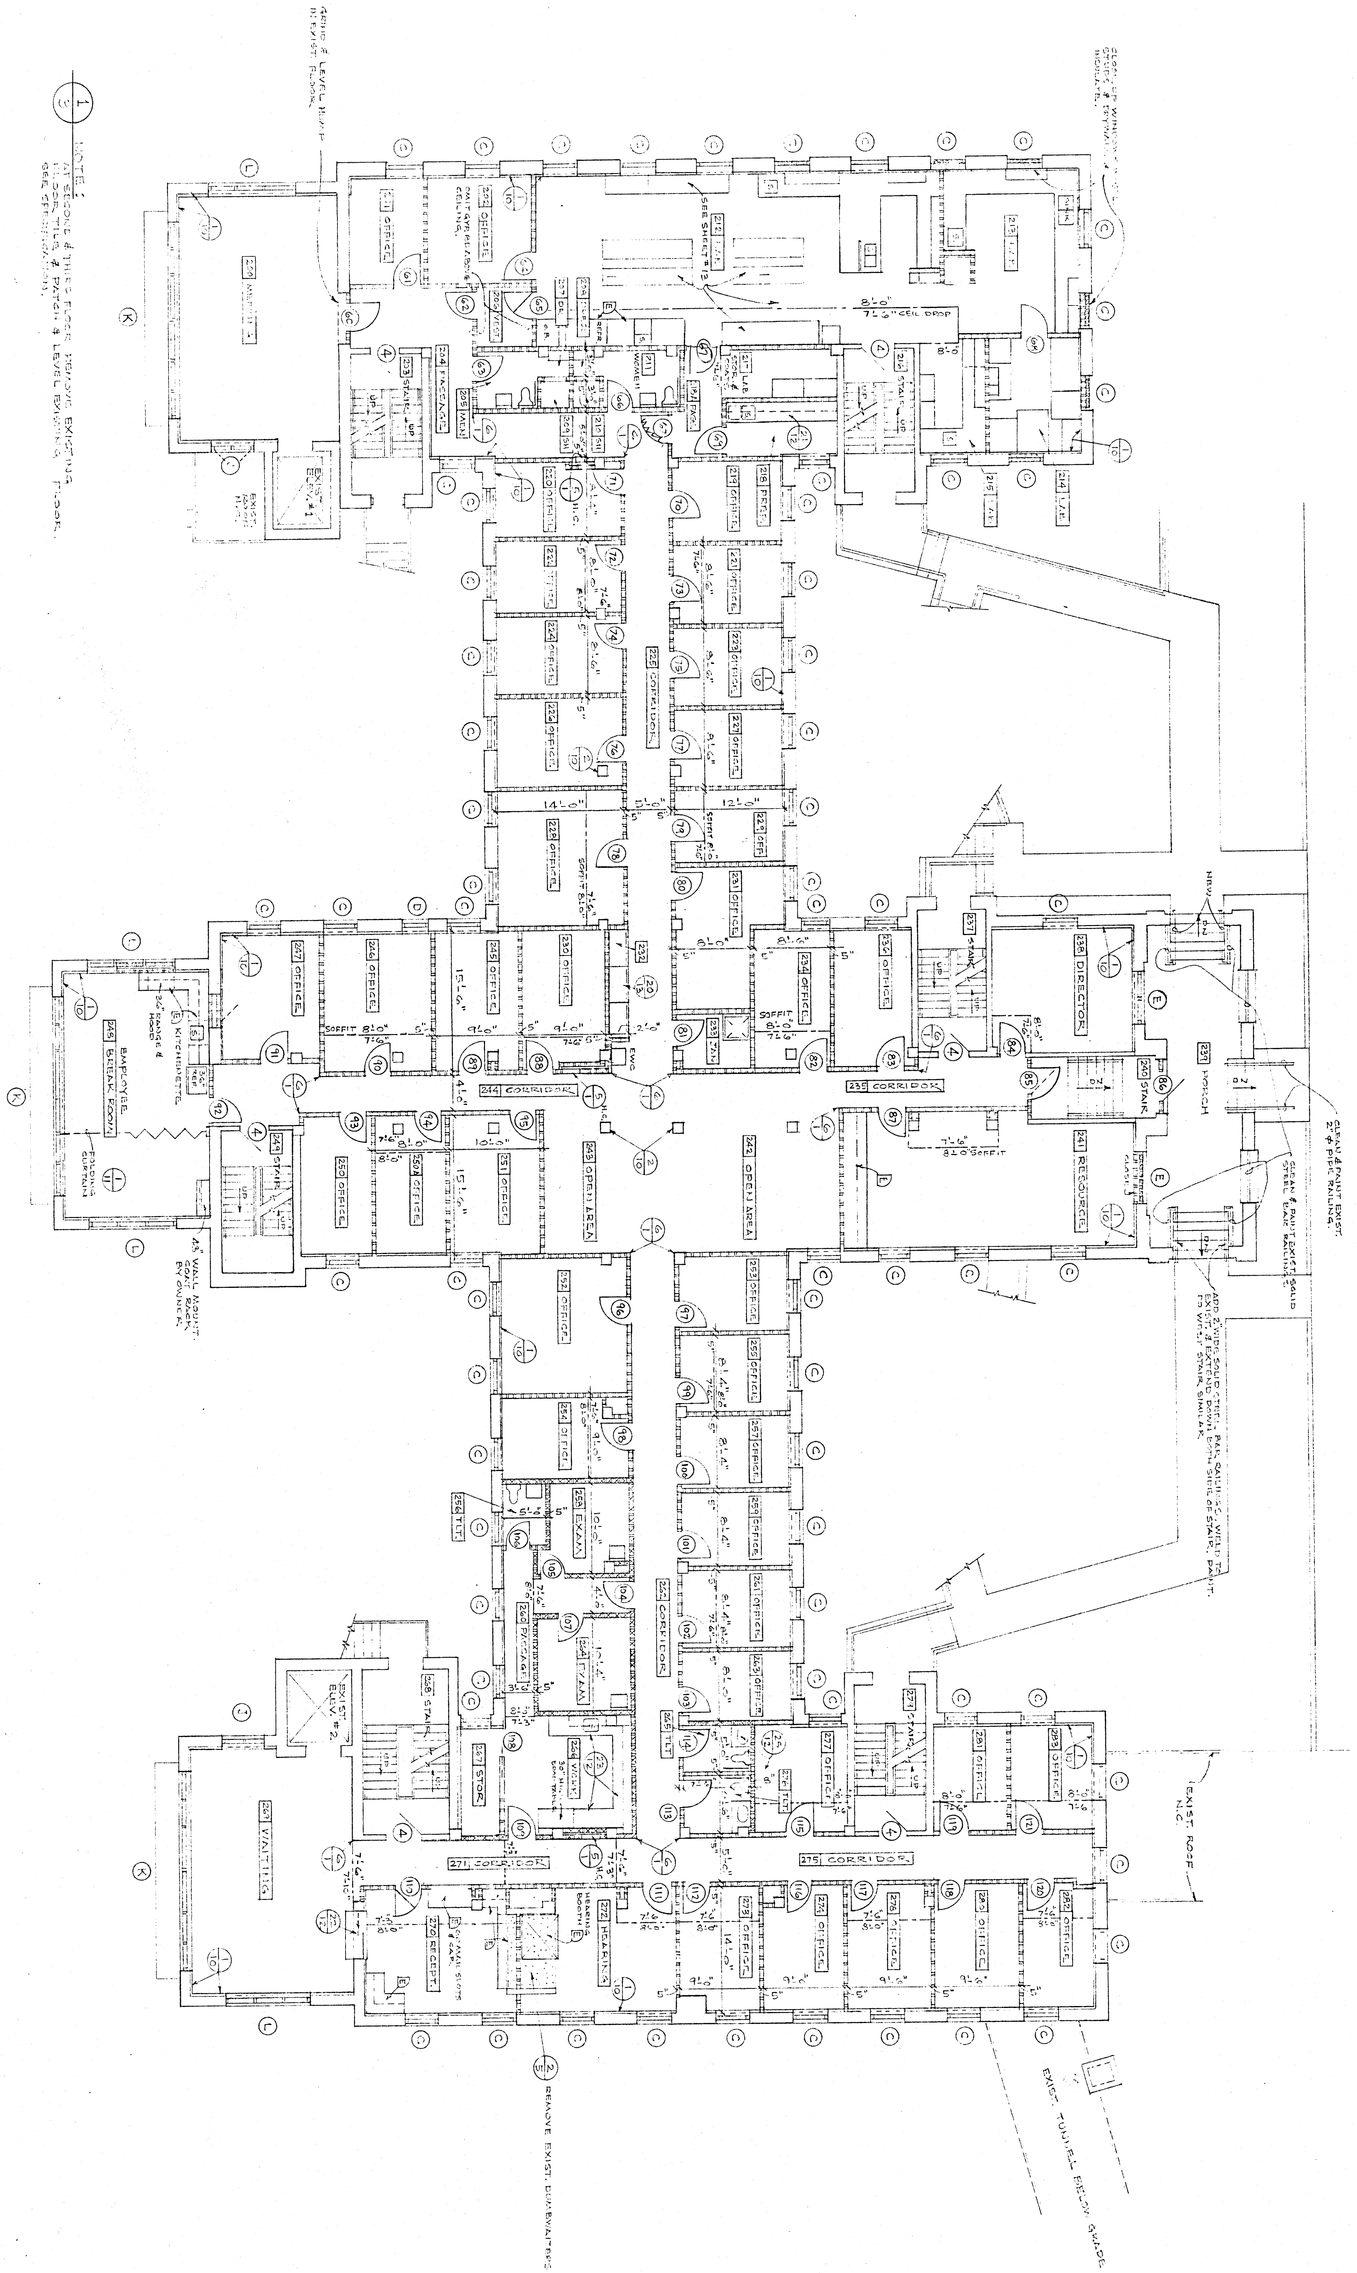

SECOND FLOOR PLAN

1/8" = 1'-0"

NORTH

3	DATE: SEPT. 1983	TILLEMAN ASSOCIATES, INC., ARCHITECTS 119 SOUTH WEBSTER AVENUE (414) 437-6166 GREEN BAY, WISCONSIN 54301	DRAWN / CHECKED
8105			

LAKEVIEW PROFESSIONAL PLAZA REMODELING
MARATHON COUNTY WAUSAU, WISCONSIN

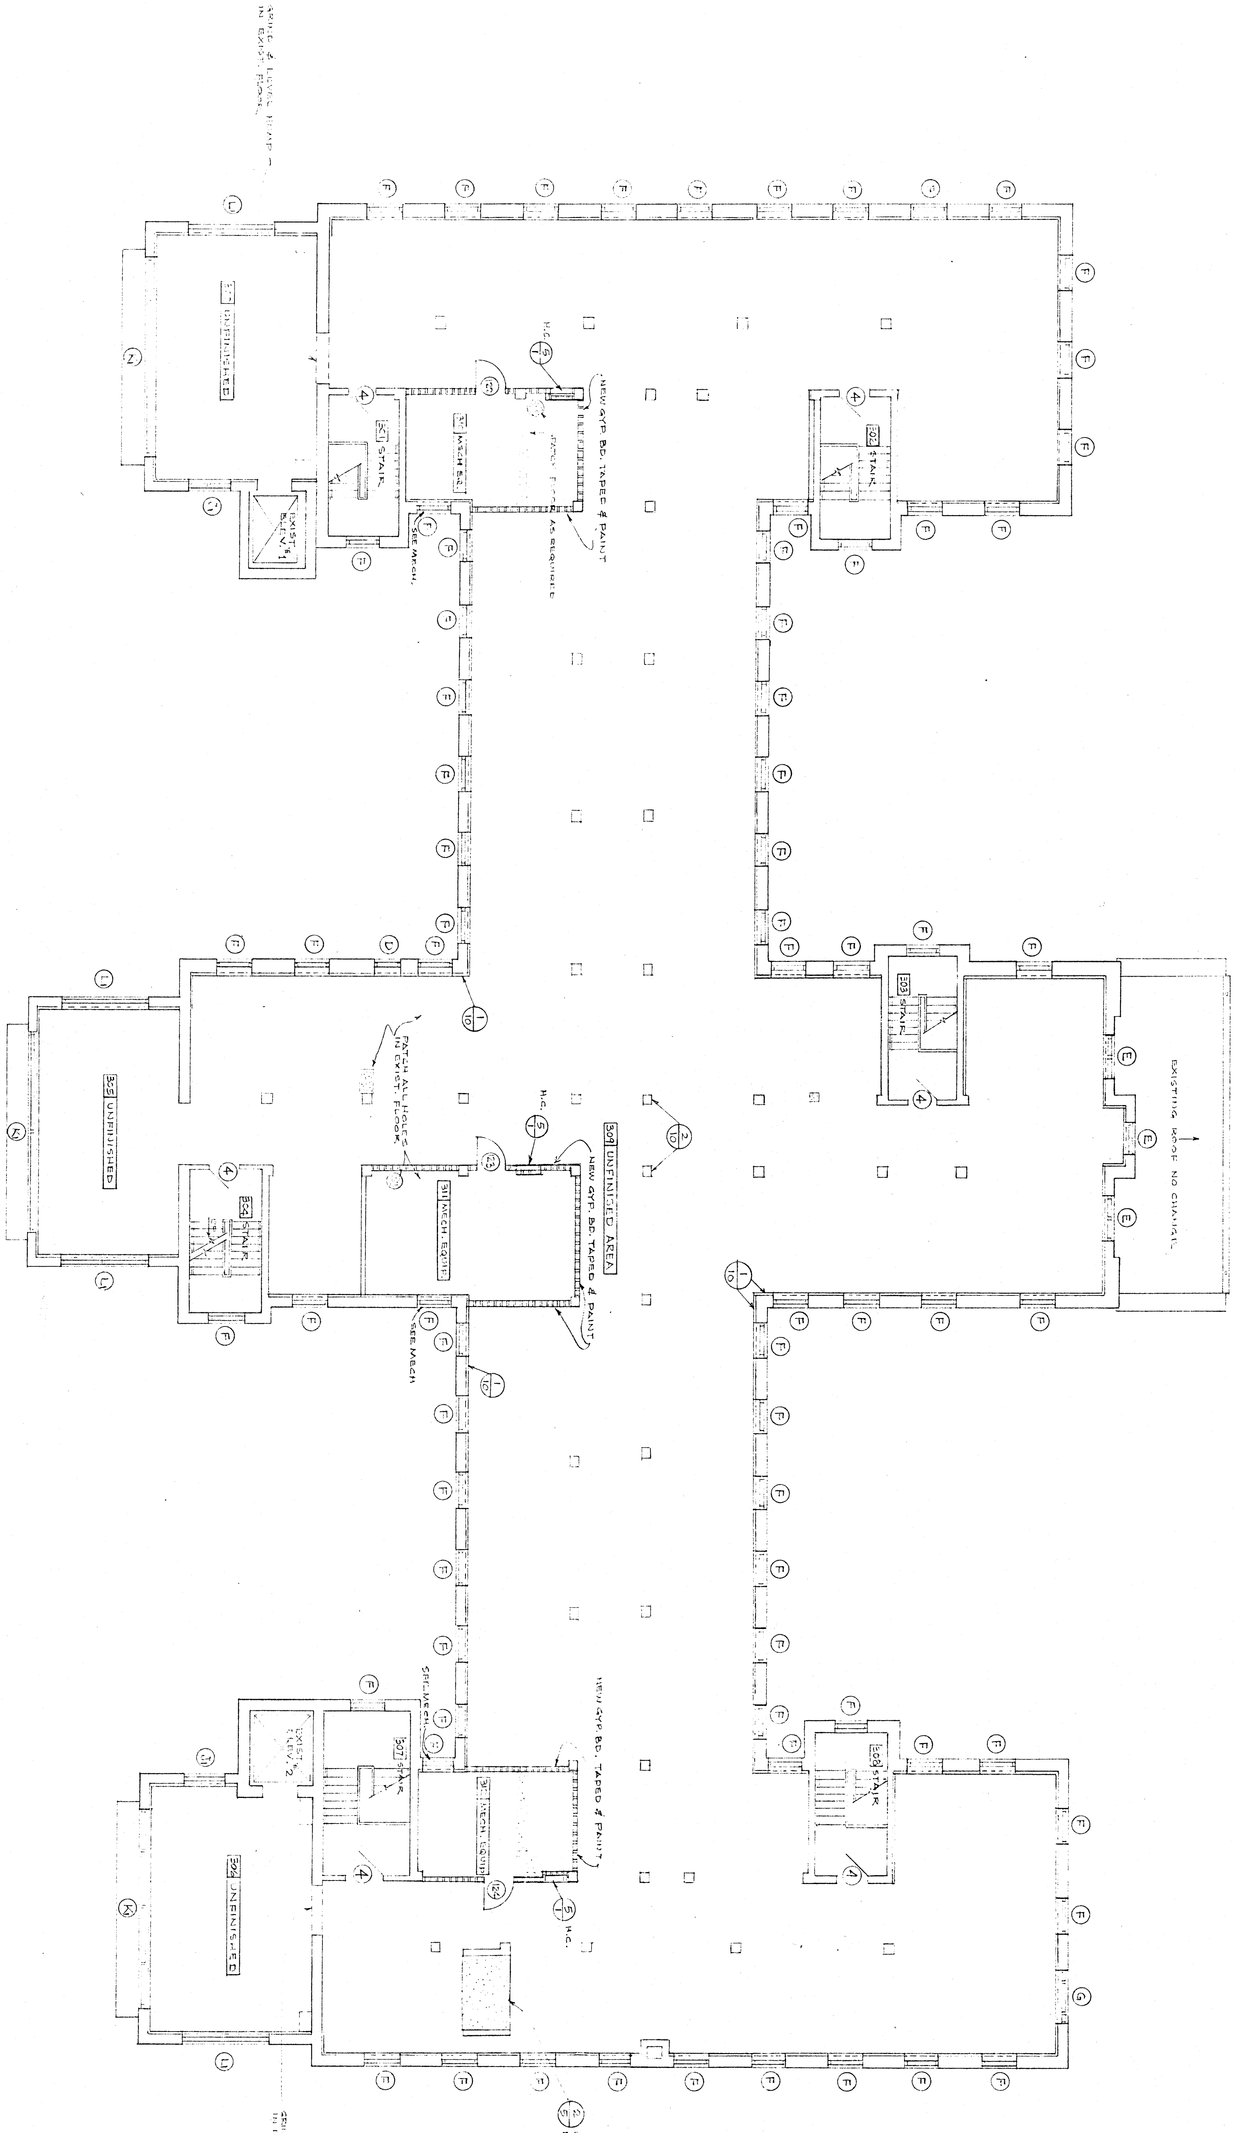

THIRD FLOOR PLAN

1/8" = 1'-0"

1975	4	SEPT. 1975	**TILLEMAN ASSOCIATES, INC., ARCHITECTS**	DRAWN	CHECKED
			119 SOUTH WEBSTER AVENUE (414) 437-5166 GREEN BAY, WISCONSIN 54301	THIS DRAWING, AS AN INSTRUMENT OF SERVICE, IS THE PROPERTY OF THIS ARCHITECTURAL FIRM AND IS NOT TO BE USED FOR OTHER WORK EXCEPT BY WRITTEN AGREEMENT WITH THE ARCHITECT.	

LAKEVIEW PROFESSIONAL PLAZA REMODELING
MARATHON COUNTY WAUSAU, WISCONSIN

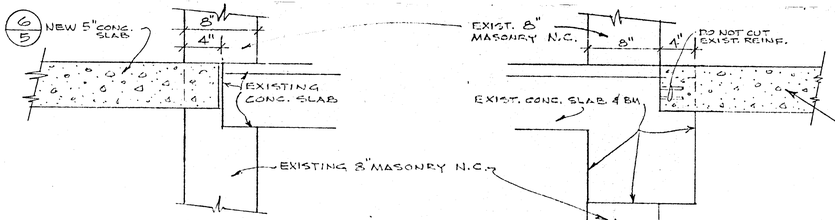

8/5 NEW CONCRETE SLAB
1½" = 1'-0"

7/5 NEW SLAB @ CONC. BEAM
1½" = 1'-0"

3/5 REMOVE EXISTING DUMBWAITERS, DOORS, STEEL BEAMS. SEE 1/8" PLANS.

4/5 REMOVE EXIST. 4" THICK CONC. SLAB AND DUMBWAITER SUPPORT STEEL BEAMS.

5/5 ABOVE ATTIC FLOOR REMOVE EXIST. 8" THICK MASONRY HOISTWAY WALLS & 5" THICK PRECAST CAP.

6/5 NEW 5" THICK CONC. SLAB W/ #4 @ 4" ALT STRAIGHT & TRUST #3 @ 11" TEMP. STL.

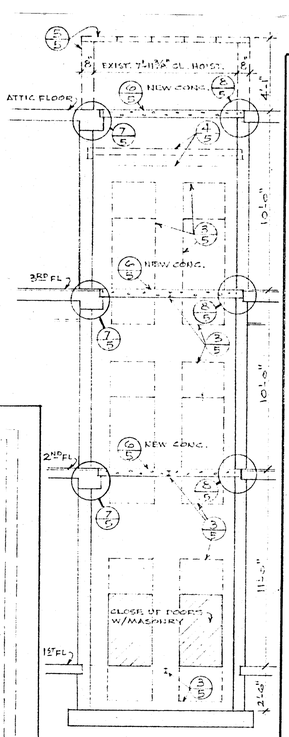

SECTION
REMOVE EXISTING DUMBWAITERS
2/5 SCALE 1/4" = 1'-0"

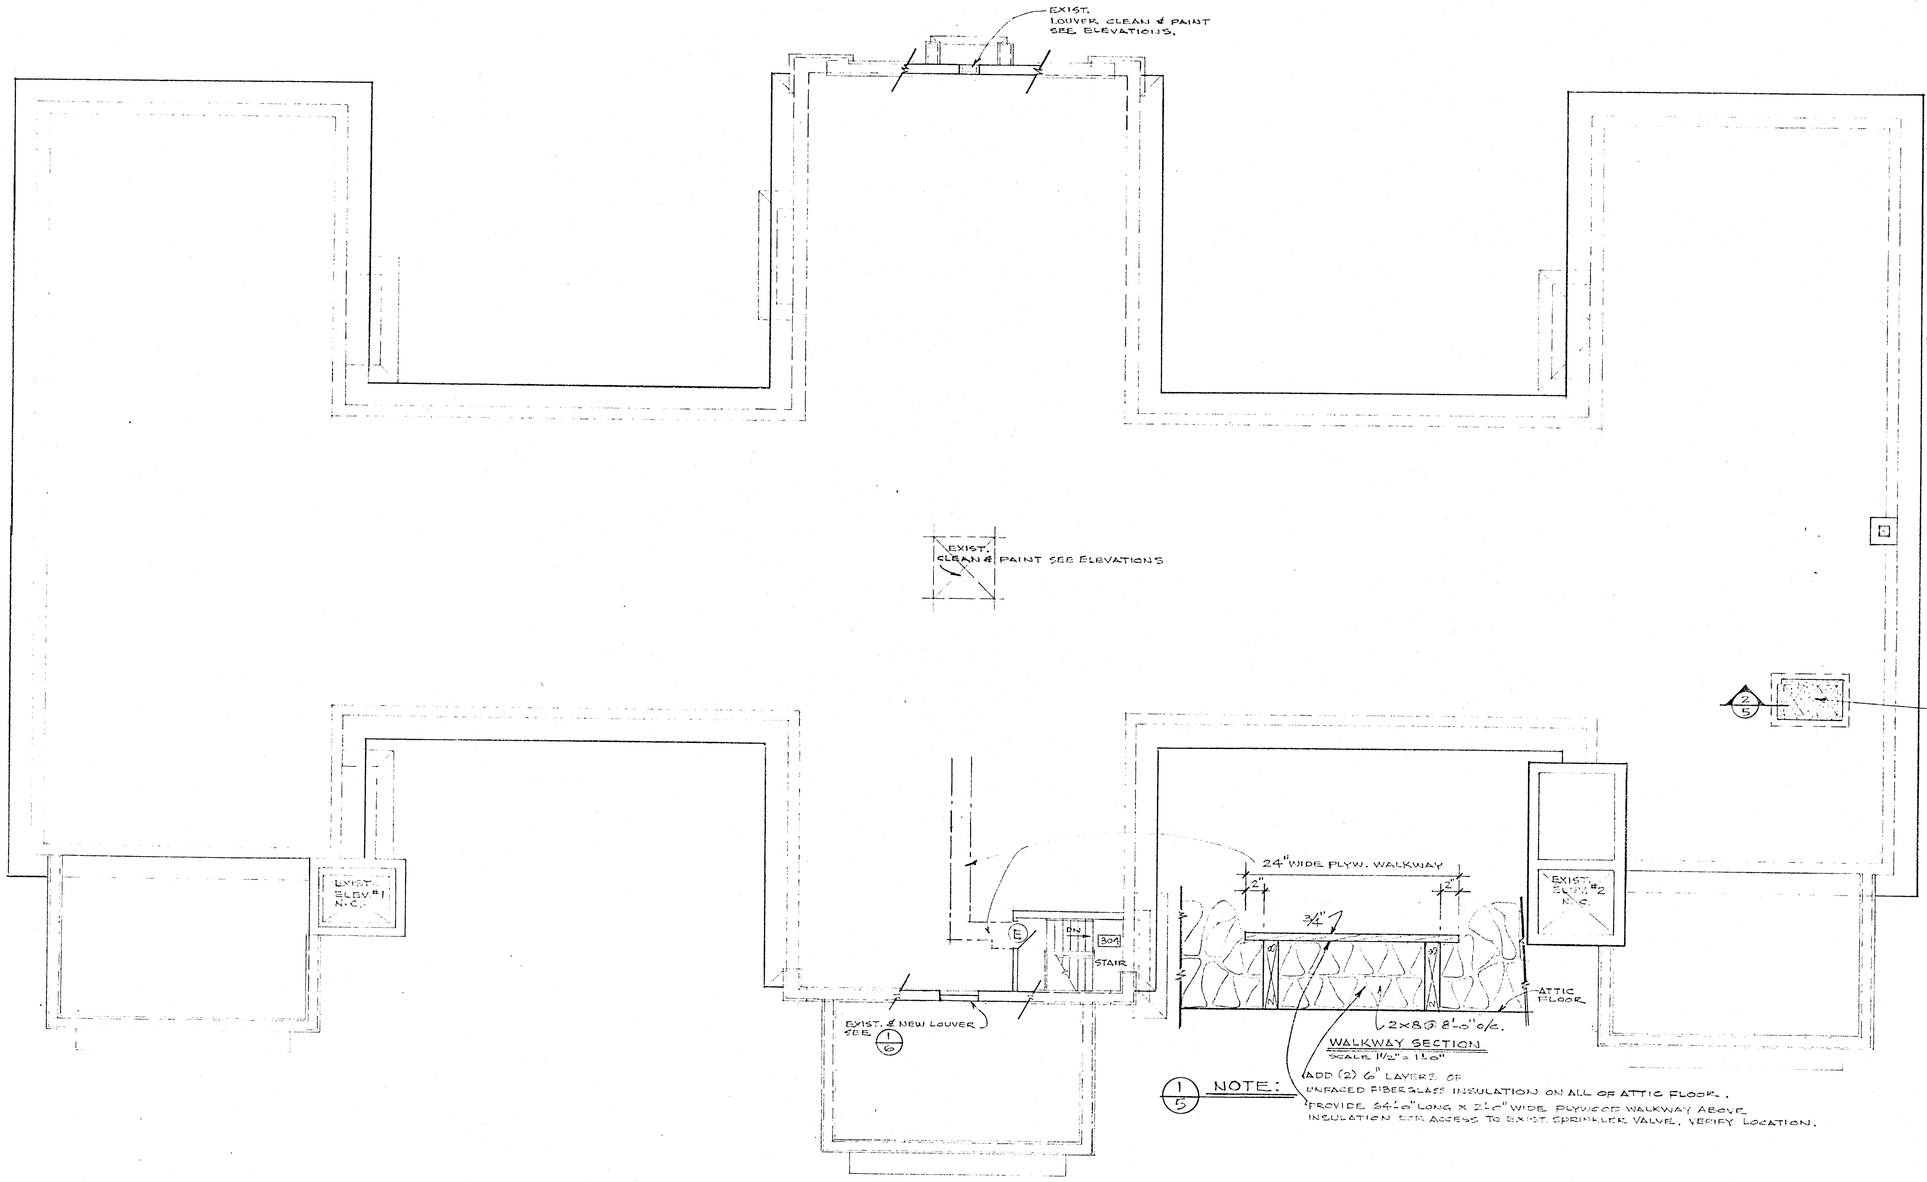

1/5 NOTE:
(ADD (2) 6" LAYERS OF UNFACED FIBERGLASS INSULATION ON ALL OF ATTIC FLOOR.
PROVIDE 24"x6'-0" LONG x 2'-0" WIDE PLYWOOD WALKWAY ABOVE INSULATION FOR ACCESS TO EXIST. SPRINKLER VALVE. VERIFY LOCATION.

ATTIC FLOOR PLAN 1/8" = 1'-0"

NORTH

LAKEVIEW PROFESSIONAL PLAZA REMODELING
MARATHON COUNTY WAUSAU, WISCONSIN

TILLEMAN ASSOCIATES, INC., ARCHITECTS
119 SOUTH WEBSTER AVENUE GREEN BAY, WISCONSIN 54301 (414) 437-8168

DRAWN | CHECKED

DATE SEPT. 1989
SHEET 5
PROJ. NO. 8905

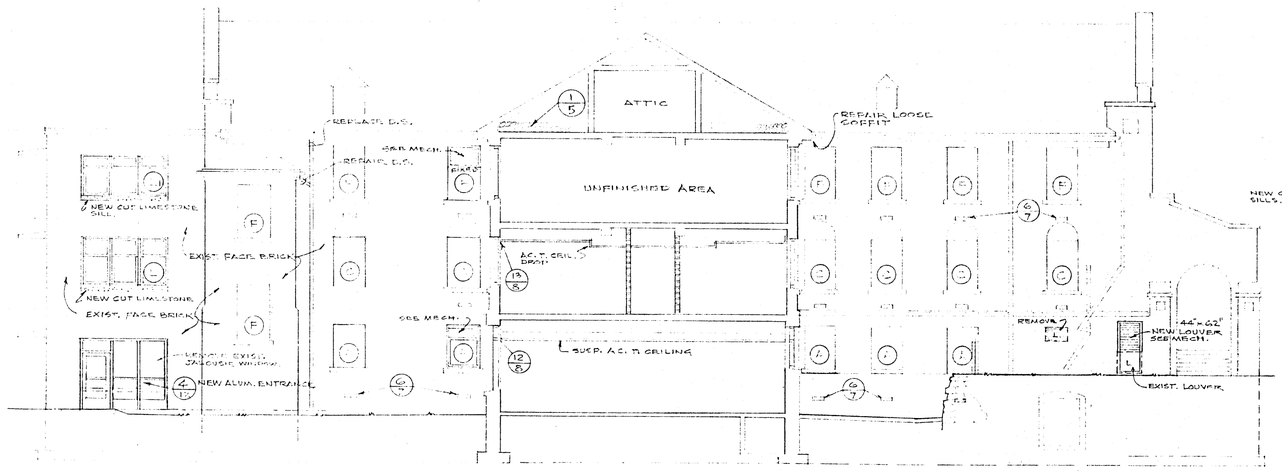

5/6 EAST ELEVATION OF CENTER WING
SCALE 1/8" = 1'-0"

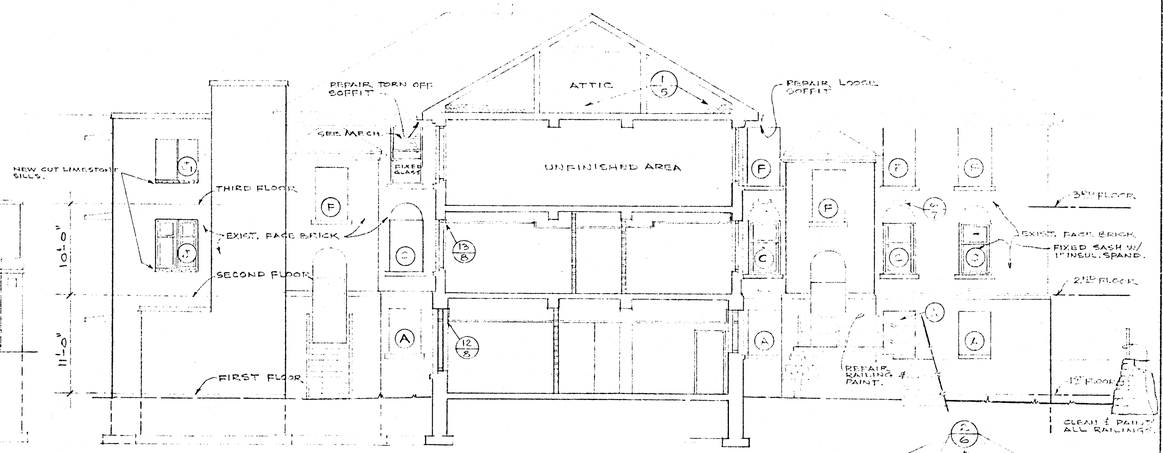

4/6 EAST ELEVATION OF WEST WING
SCALE 1/8" = 1'-0"

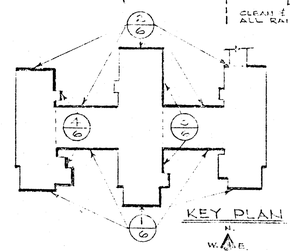

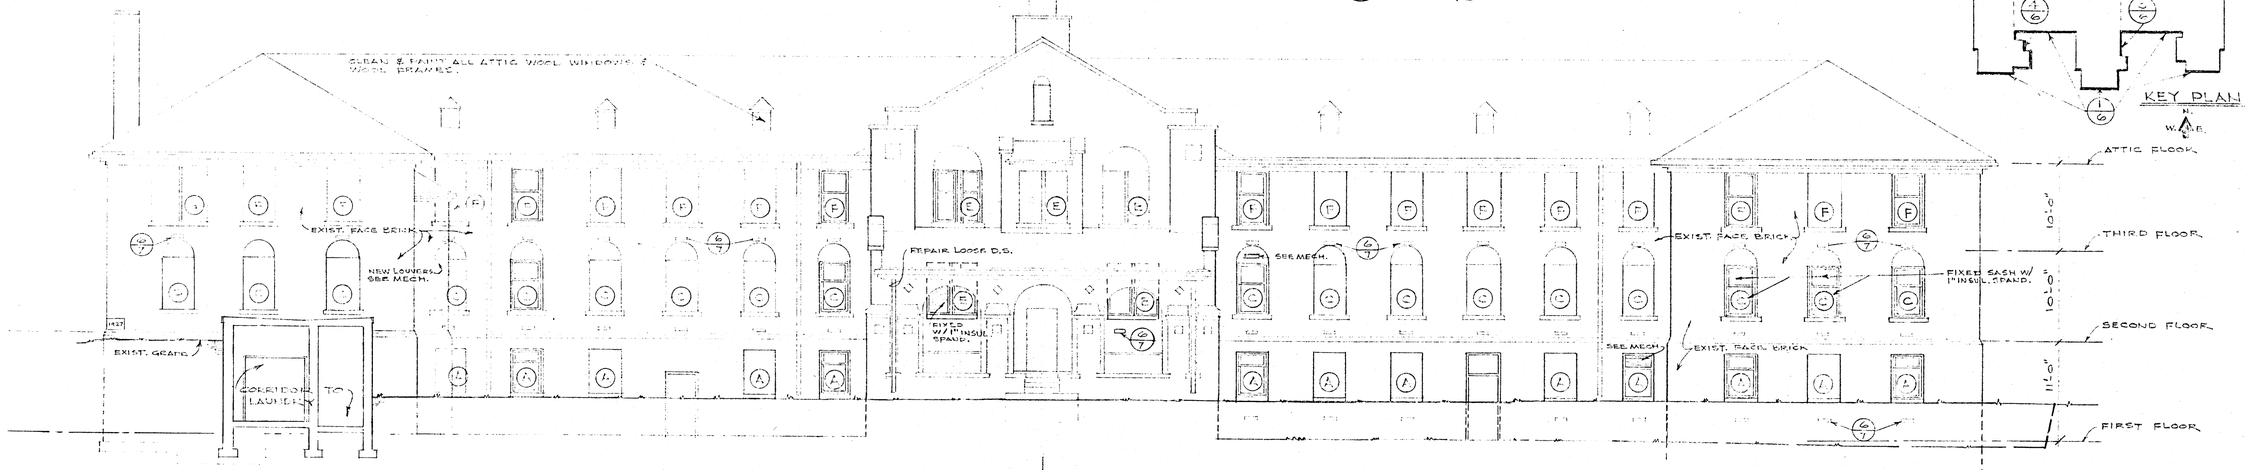

1/6 SOUTH ELEVATION
SCALE 1/8" = 1'-0"

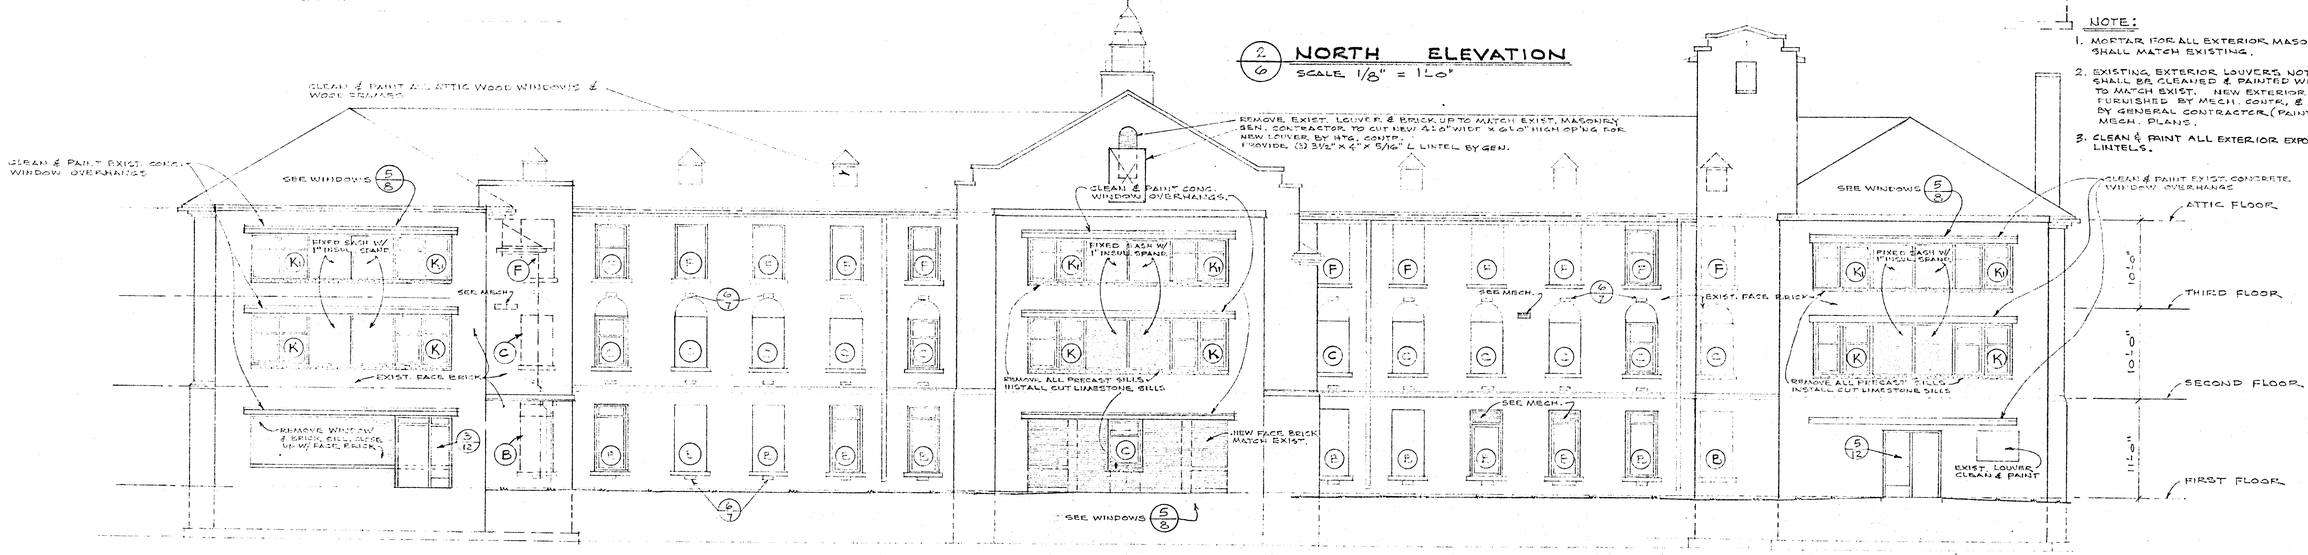

4/6 NORTH ELEVATION
SCALE 1/8" = 1'-0"

NOTE:

1. MORTAR FOR ALL EXTERIOR MASONRY SHALL MATCH EXISTING.
2. EXISTING EXTERIOR LOUVERS NOT REMOVED SHALL BE CLEANED & PAINTED WITH COLOR TO MATCH EXIST. NEW EXTERIOR LOUVERS FURNISHED BY MECH. CONTR. & INSTALLED BY GENERAL CONTRACTER (PAINT) SEE MECH. PLANS.
3. CLEAN & PAINT ALL EXTERIOR EXPOSED LINTELS.

LAKEVIEW PROFESSIONAL PLAZA REMODELING
MARATHON COUNTY WAUSAU, WISCONSIN

DRAWN | CHECKED

THIS DRAWING AS AN INSTRUMENT OF SERVICE, IS THE PROPERTY OF THE ARCHITECT AND IS NOT TO BE USED FOR ANY PURPOSE WITHOUT THE ARCHITECT'S WRITTEN AGREEMENT.

TILLEMAN ASSOCIATES, INC., ARCHITECTS
119 SOUTH WEBSTER AVENUE (414) 437-8166 GREEN BAY, WISCONSIN 54301

DATE SEPT 1989
SHEET 6
PROJ NO 8905

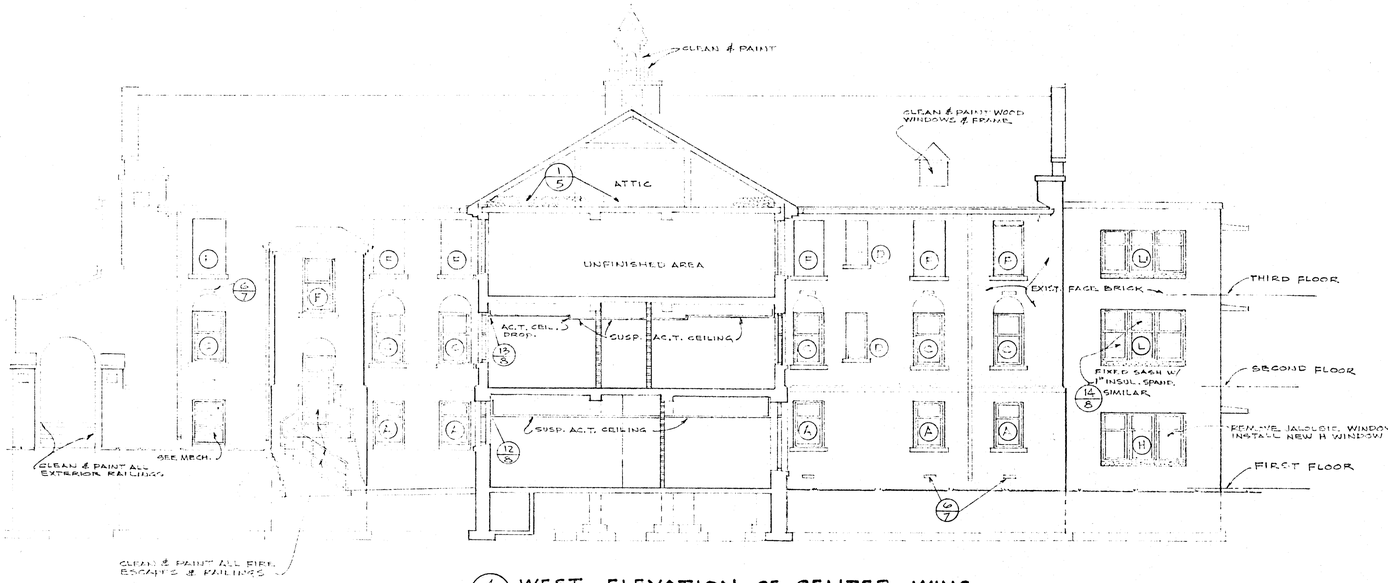

4/7 WEST ELEVATION OF CENTER WING
SCALE 1/8" = 1'-0"

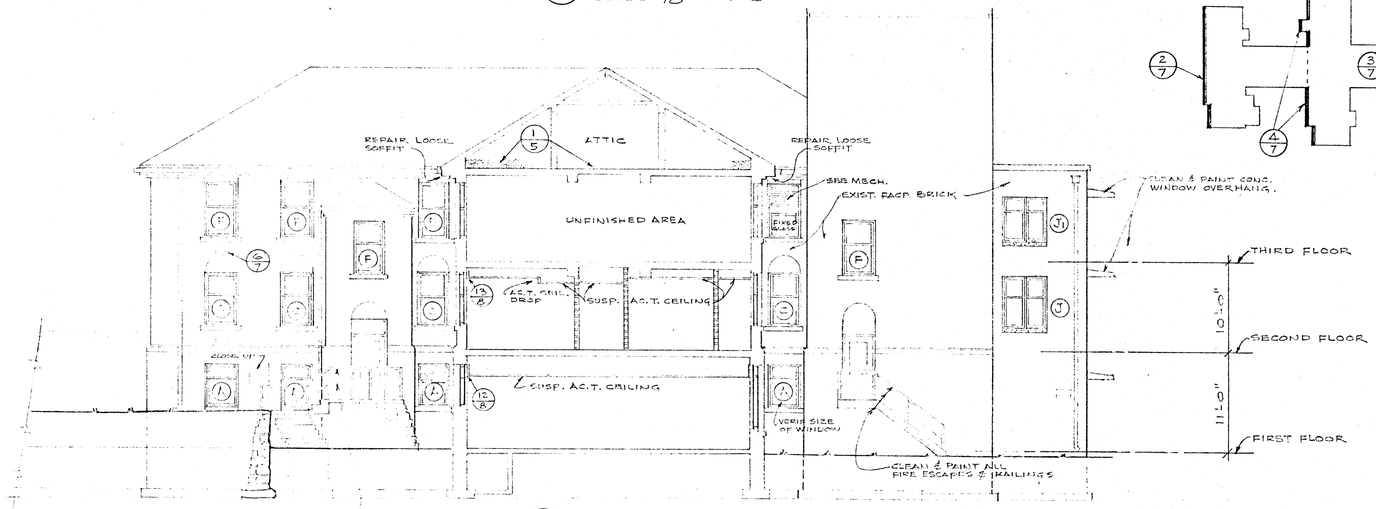

3/7 WEST ELEVATION OF EAST WING
SCALE 1/8" = 1'-0"

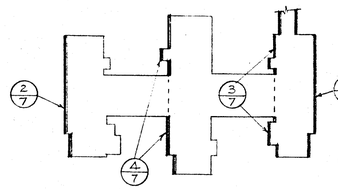

KEY PLAN

NOTE: (F) WINDOWS IN STAIRS - OMIT INSULATION ON EXTERIOR WALLS.

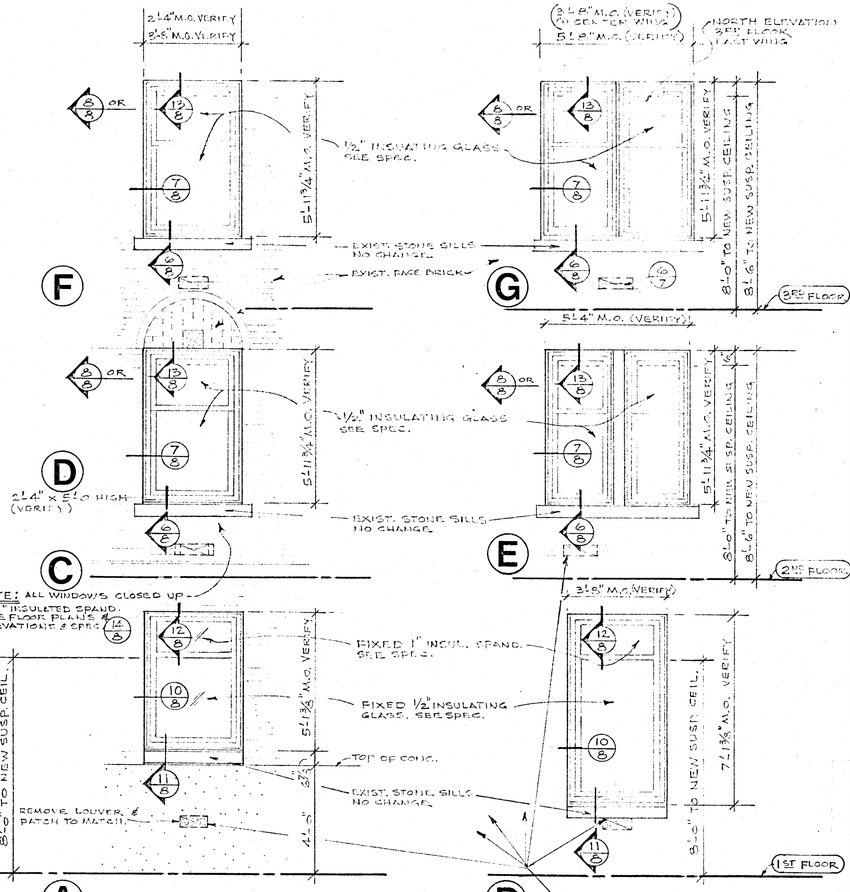

NOTE:
REMOVE ALL EXISTING WINDOWS AND INSTALL NEW CRESTLINE "CRESTCLAD DOUBLE HUNG TILT WINDOWS" OR FIXED WINDOWS AS SHOWN.
(1"INSUL SPAND.) 1" THICK "OMEGA FOAM FLY" U.L. CLASS A FACED INSULATED SPANDREL PANELS BY WINDOW MANUFACTURER.

NOTE:
REMOVE ALL ALUM. GRILLES & CLOSE OFF OPENINGS, PATCH TO MATCH WITH MASONRY.

5/7 TYPICAL WINDOW ELEVATIONS - SEE TYPICAL WINDOW ELEVATIONS CONTINUED ON SHEET NO. 8
SCALE 3/8" = 1'-0"

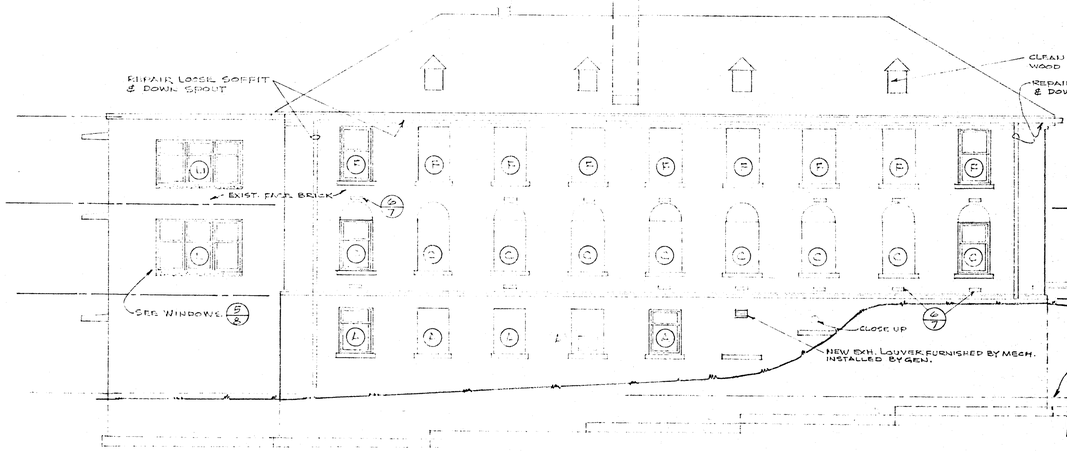

1/7 EAST ELEVATION
SCALE 1/8" = 1'-0"

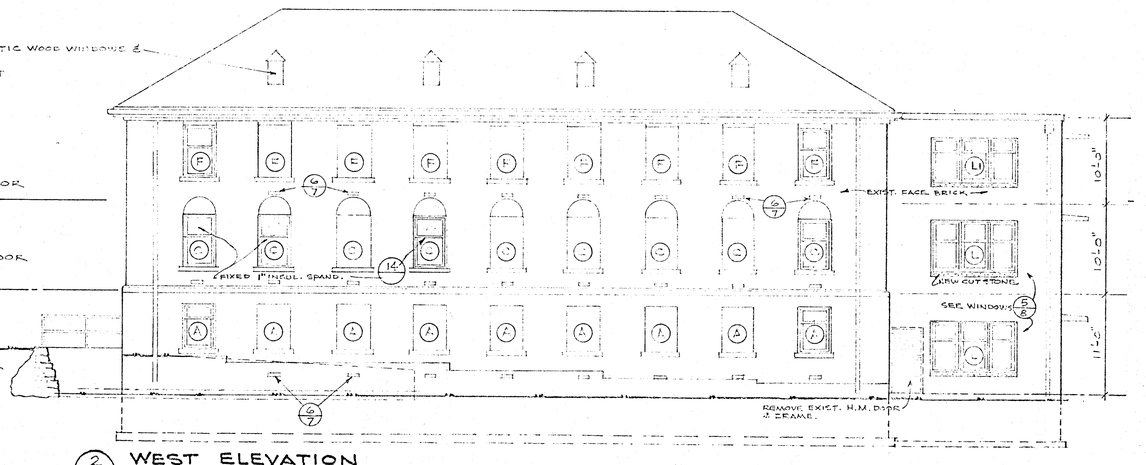

2/7 WEST ELEVATION
SCALE 1/8" = 1'-0"

LAKEVIEW PROFESSIONAL PLAZA REMODELING
MARATHON COUNTY WAUSAU, WISCONSIN

CHECKED
DRAWN
THIS DRAWING, AS AN INSTRUMENT OF SERVICE, IS THE PROPERTY OF THE ARCHITECT AND IS NOT TO BE USED FOR EXTENSIONS OR ADDITIONS.

TILLEMAN ASSOCIATES, INC., ARCHITECTS
119 SOUTH WEBSTER AVENUE GREEN BAY, WISCONSIN 54301 (414) 437-8168

DATE SEPT. 1989
SHEET 7
PROJ. NO. 8905

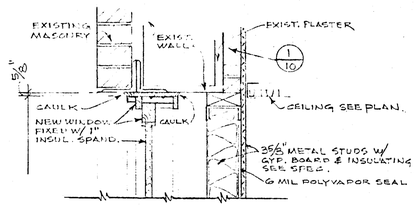

14/8 HEAD AT CLOSED UP WINDOW
SCALE 1½" = 1'-0"

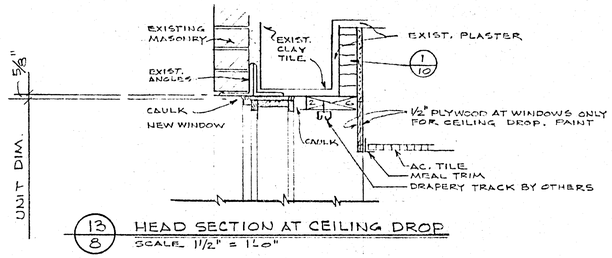

13/8 HEAD SECTION AT CEILING DROP
SCALE 1½" = 1'-0"

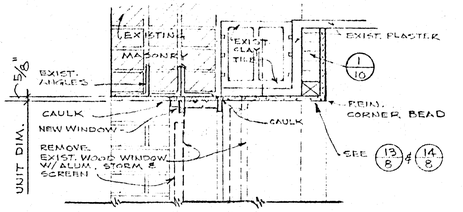

9/8 HEAD

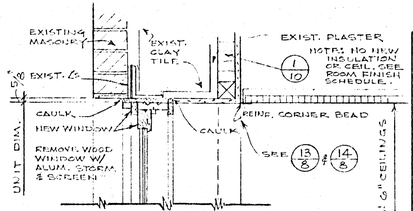

8/8 HEAD

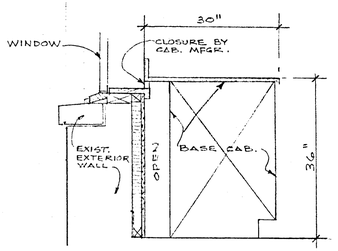

15/8 BASE CABINET AT WINDOW
SCALE 3/4" = 1'-0"

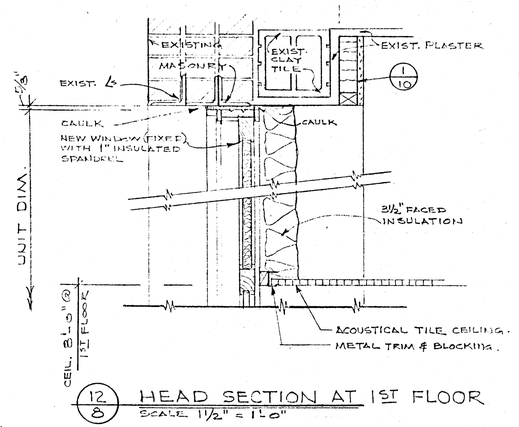

12/8 HEAD SECTION AT 1ST FLOOR
SCALE 1½" = 1'-0"

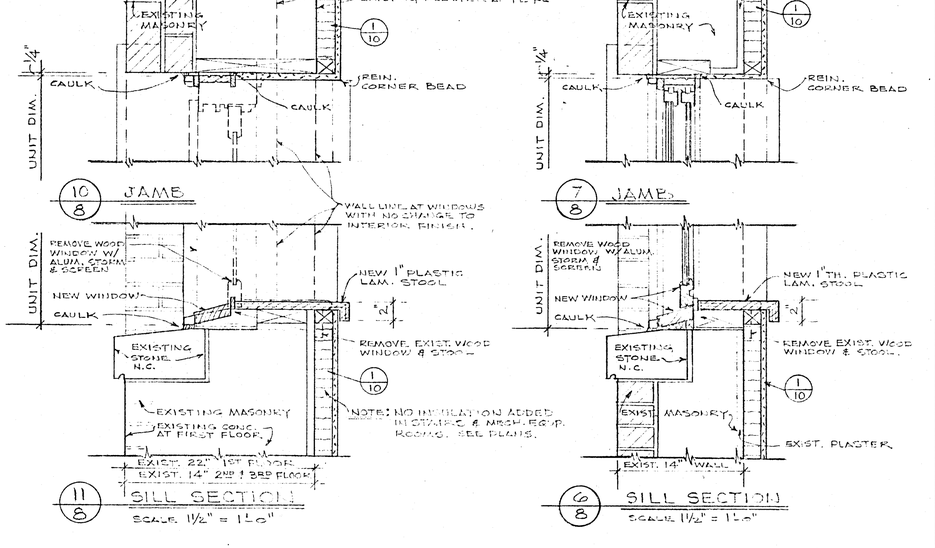

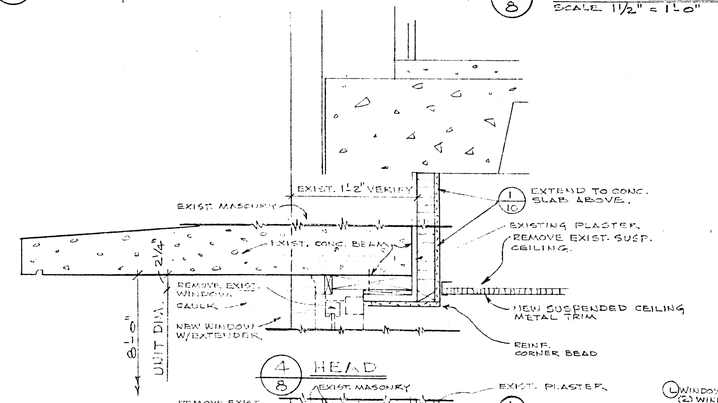

4/8 HEAD

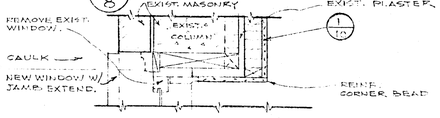

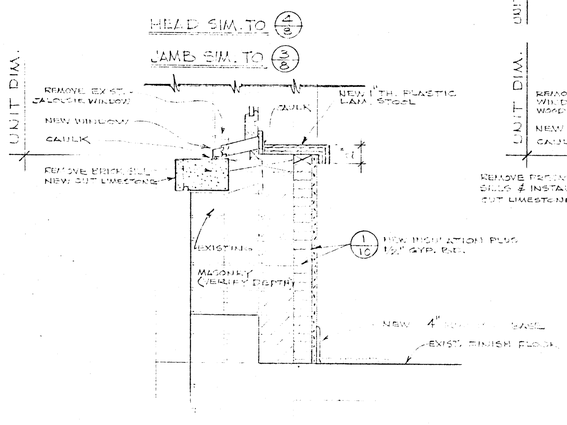

1/8 SILL SECTION
SCALE 1½" = 1'-0"

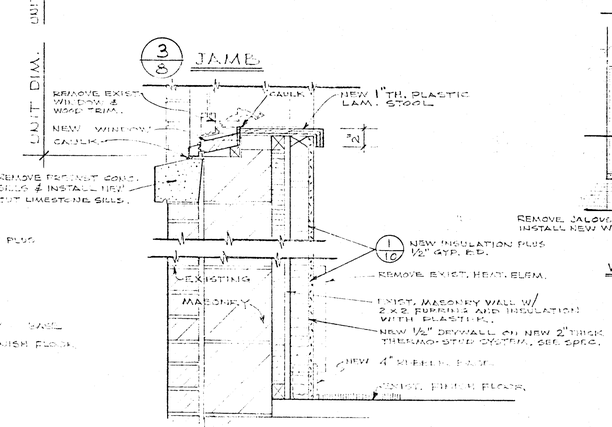

2/8 SILL SECTION
SCALE 1½" = 1'-0"

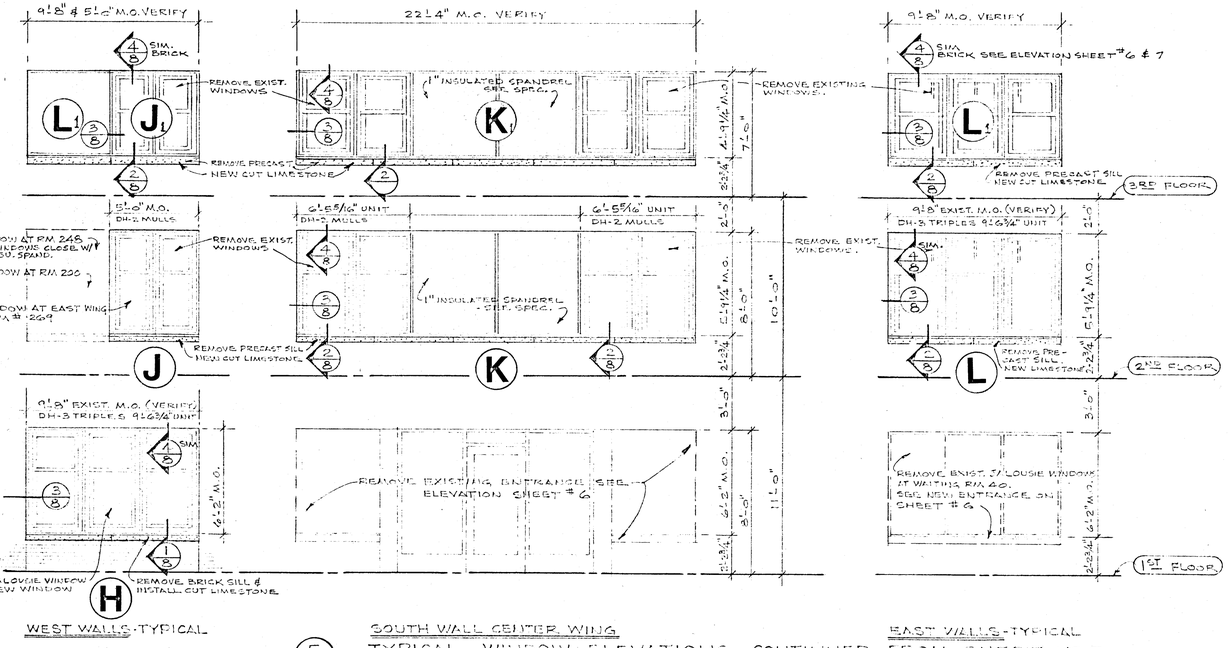

5/8 TYPICAL WINDOW ELEVATIONS CONTINUED FROM SHEET NO. 7
SCALE 1/4" = 1'-0" (VERIFY ALL WINDOW DIMENSIONS) AND ½" ELEVATIONS.

NOTE: NEW WINDOWS SHOWN ARE "CRESTLEAD DOUBLE HUNG TILT WINDOWS.

REMOVE ALL BRICK SILLS AND INSTALL CUT LIMESTONE SILLS.
REMOVE ALL PRECAST CONC. WINDOW SILLS AND INSTALL CUT LIMESTONE SILLS.

LAKEVIEW PROFESSIONAL PLAZA REMODELING
MARATHON COUNTY WAUSAU, WISCONSIN

DRAWN
CHECKED
THIS DRAWING, AS AN INSTRUMENT OF SERVICE, IS THE PROPERTY OF THE ARCHITECT AND IS NOT TO BE USED IN WHOLE OR IN PART WITHOUT THE AGREEMENT WITH THE ARCHITECT.

TILLEMAN ASSOCIATES, INC., ARCHITECTS
119 SOUTH WEBSTER AVENUE (414) 437-6166 GREEN BAY, WISCONSIN 54301

DATE SEPT. 1989
SHEET 8
PROJ. NO. 8905

ROOM FINISH SCHEDULE

NO.	ROOM	FLOOR	BASE	WALLS	CEILING FINISH	CEILING HEIGHT	TRIM	REMARKS
1.	WAITING	CARPET	4" VINYL	GYP BD VWC.	AC T	8'-0"	METAL PAINT	
2	RECEPTION	CARPET	4" VINYL	GYP BD VWC	AC T	8'-0"	METAL PAINT	
3	ELEVATOR EQUIPMENT	EXISTING						NO CHANGE.
4	LOBBY	VINYL VCT	4" VINYL	EXIST. PAINT NEW GYP BD VWC	AC T	8'-0"	METAL PAINT	
5	STAIR	EXISTING	CLEAN & PAINT					
6	OFFICE	CARPET	4" VINYL	GYP BD PAINT	AC T	8'-0"	METAL PAINT	COVER EXIST. TILE WALL W/GYP BD - PAINT
7	CORRIDOR	CARPET	4" VINYL	GYP BD VWC	AC T	8'-0"	METAL PAINT	COVER EXIST. STAIR WALL W/VWC
8	RECORDS	CARPET	4" VINYL	GYP BD PAINT	AC T	8'-0"	METAL PAINT	
9	BILLING	CARPET	4" VINYL	GYP BD PAINT	AC T	8'-0"	METAL PAINT	
10	OFFICE	CARPET	4" VINYL	GYP BD PAINT	AC T	8'-0"	METAL PAINT	
11	PRINTER	CARPET	4" VINYL	GYP BD PAINT	AC T	8'-0"	METAL PAINT	
12	CORRIDOR	CARPET	4" VINYL	GYP BD VWC	AC T	8'-0"	METAL PAINT	COVER EXIST. STAIR WALLS WITH VWC.
13	ACCOUNTING	CARPET	4" VINYL	GYP BD PAINT	AC T	8'-0"	METAL PAINT	
14	COORDINATOR	CARPET	4" VINYL	GYP BD PAINT	AC T	8'-0"	METAL PAINT	
15	ADMINISTRATOR	CARPET	4" VINYL	GYP BD PAINT	AC T	8'-0"	METAL PAINT	
16	CONFERENCE	CARPET	4" VINYL	GYP BD PAINT	AC T	8'-0"	METAL PAINT	
17	STAIR	EXIST.	CLEAN	& PAINT				
18	OFFICE	CARPET	4" VINYL	GYP BD PAINT	AC T	8'-0"	METAL PAINT	
19	TOILET MALE	C. TILE		GYP BD WR C. TILE	AC T MF	8'-0"	METAL PAINT	NEW MIRROR, PAPERHOLDERS, ROBEHOOK & GRAB BAR
20	JANITOR	C. TILE	6" C. TILE	GYP BD WR ENML	AC T MF	8'-0"	METAL PAINT	
20A	PASSAGE	CARPET	4" VINYL	GYP BD VWC	AC T	8'-0"	METAL PAINT	
21	TOILET FEMALE	C. TILE		GYP BD WR C. TILE	AC T MF	8'-0"	METAL PAINT	NEW MIRROR, PAPERHOLDERS, ROBEHOOK & GRAB BARS
22	OFFICE	CARPET	4" VINYL	GYP BD PAINT	AC T	8'-0"	METAL PAINT	
23	OFFICE	CARPET	4" VINYL	GYP BD PAINT	AC T	8'-0"	METAL PAINT	EXIST. PLASTER WALL PATCH & PAINT.
24	PASSAGE	CARPET	4" VINYL	GYP BD PAINT	AC T	8'-0"	METAL PAINT	
25	NURSING	CARPET	4" VINYL	GYP BD PAINT	AC T	8'-0"	METAL PAINT	
26	STORAGE	VCT	4" VINYL	GYP BD PAINT	AC T	8'-0"	METAL PAINT	EXIST. PLASTER WALL PATCH & PAINT.
27	OFFICE	CARPET	4" VINYL	GYP BD PAINT	AC T	8'-0" 7'-3"	METAL PAINT	EXIST. PLASTER WALLS PATCH & PAINT
28	CORRIDOR	CARPET	4" VINYL	GYP BD VWC	AC T	8'-0"	METAL PAINT	
29	STAIR	EXISTING	CLEAN	& PAINT				
30	MECH. EQUIP.	EXISTING	EXIST.	EXIST. PAINT GYP BD PAINT	EXIST. PAINT PLASTER, GYP BD PAINT		METAL PAINT	
31	MECH. EQUIP.	EXIST. PATCH CONC.		EXIST. PAINT	EXISTING PAINT		METAL PAINT	
32	OFFICE	CARPET	4" VINYL	GYP BD PAINT	AC T	8'-0" 7'-6"	METAL PAINT	COVER EXIST. WALL W/ GYP. BD - PAINT
33	OMITTED							
34	CORRIDOR	CARPET	4" VINYL	GYP BD VWC	AC T	8'-0"	METAL PAINT	
35	CONF. / LIBRARY	CARPET	4" VINYL	GYP BD PAINT	AC T	8'-0"	METAL PAINT	COVER EXIST. WALL W/ GYP. BD - PAINT
36 37	OFFICE	CARPET	4" VINYL	GYP BD PAINT	AC T	8'-0"	METAL PAINT	
36A	CORRIDOR	CARPET	4" VINYL	GYP BD VWC	AC T	7'-6"	METAL PAINT	COVER EXIST. STAIR WALL W/ VWC.
38	CLERICAL	CARPET	4" VINYL	GYP BD PAINT EXIST. BRICK FT.	AC T	8'-0"	METAL PAINT	
39	RECEPTION	CARPET	4" VINYL	GYP BD PAINT	AC T	8'-0"		
40	WAITING	CARPET	4" VINYL	GYP BD VWC EXIST. BRICK VAC	AC T	8'-0"	METAL PAINT	COVER EXIST. BRICK STAIR WALL W/ GYP. BD. - VWC.
41	VESTIBULE	VCT	4" VINYL	GYP BD PAINT	AC T	8'-0"		
42	STAIR	EXISTING	CLEAN	& PAINT				
43	OFFICE	CARPET	4" VINYL	GYP BD PAINT EXIST. PAINT	AC T	8'-0"	METAL PAINT	EXIST. PLASTER STAIR WALL - PATCH & PAINT
44	OFFICE	CARPET	4" VINYL	GYP BD PAINT	AC T	8'-0"	METAL PAINT	
45	TOILET MALE	C. TILE		GYP BD WR C. TILE	AC T MF	7'-8"	METAL PAINT	NEW MIRROR, PAPERHOLDERS, ROBEHOOK & GRAB BAR
46	TOILET FEMALE	C. TILE		GYP BD WR C. TILE	AC T MF	7'-8"	METAL PAINT	NEW MIRROR, PAPERHOLDERS, ROBEHOOK & GRAB BAR
47	STORAGE	VCT	4" VINYL	GYP BD PAINT	AC T	8'-0"	METAL PAINT	COVER EXIST. TILE WALL W/ GYP. BD. - PAINT
48	LUNCH ROOM	VCT	4" VINYL	GYP BD PAINT EXIST. PAINT	AC T	8'-0"	METAL PAINT	EXIST. EAST & WEST PLASTER WALLS - PATCH & PAINT
49	CORRIDOR	EXISTING	N.C.					
50	CORRIDOR	EXISTING	N.C.					
51		EXISTING	N.C.					
52	EXIST. LIBRARY	EXISTING	N.C.					
53	PASSAGE	EXISTING	CLEAN	& PAINT ENML				
54	TOILET	EXISTING	CLEAN	& PAINT ENAML				
55	STORAGE	EXISTING	CLEAN	& PAINT				
56	STAIR	EXISTING	CLEAN	& PAINT				
57	LOBBY	VCT	4" VINYL	GYP BD VWC, EXIST. BRICK VWC	AC T	8'-0"	METAL PAINT	COVER EXIST. WALLS W/ GYP. BD. - VWC PAINT EXIST. DOOR & FRAME

ROOM FINISH SCHEDULE

NO.	ROOM	FLOOR	BASE	WALLS	CEILING FINISH	CEILING HEIGHT	TRIM	REMARKS
58	ELECTRICAL EQUIP.	EXISTING	N.C.					
59	CORRIDOR	EXISTING	CLEAN & PAINT					
60		EXISTING	N.C.					
61		EXISTING	N.C.					
62		EXISTING	N.C.					
63	TOILET	EXISTING	N.C.					
64	MECH. EQUIP.	EXISTING	N.C.					
65	PASSAGE	EXISTING	N.C.					
66	MECH. EQUIPMENT	EXISTING	N.C.					
67	STAIR	EXISTING	CLEAN	& PAINT				
68	PASSAGE	EXISTING	EXIST. N.C. 4" VINYL	GYP BD PAINT EXIST. PAINT	EXIST. PAINT		METAL PAINT	
69	PASSAGE	EXISTING	N.C.					
70	PASSAGE	EXISTING	N.C.					
71	TUNNEL	EXISTING	N.C.					
72	CLEAN LINEN MATCH-	EXISTING	SEE PLAN					
73	OFFICE MATCH-	EXISTING	SEE PLAN					
74	FOLDING MATCH-	EXISTING	SEE PLAN					
	SECOND	FLOOR						
200	MEETING	CARPET	4" VINYL	GYP BD VWC EXIST. BRICK-PT.	AC T	7'-10"	METAL PAINT	
201	OFFICE	CARPET	4" VINYL	GYP BD PAINT	AC T	8'-0"	METAL PAINT	
202	OFFICE	CARPET	4" VINYL	GYP BD PAINT	AC T	7'-10"	METAL PAINT	
203	STAIR	EXISTING	CLEAN	& PAINT				
204	PASSAGE	CARPET	4" VINYL	GYP BD VWC	AC T	7'-6"	METAL PAINT	
205	TOILET MALE	C. TILE		GYP BD WR C. TILE	AC T MF	7'-6"	METAL PAINT	NEW MIRROR, PAPERHOLDERS, ROBEHOOK & GRAB BAR
206	VEST. TO LAB	CARPET	4" VINYL	GYP BD PAINT	AC T	7'-6"	METAL PAINT	
207	DRESSING	C. TILE NON SLIP		GYP BD WR C. TILE	AC T MF	7'-6"		
208	DRESSING	C. TILE NON SLIP		GYP BD WR C. TILE	AC T MF	7'-6"		
209	SHOWER	3'-0" X 3'-0" NON SLIP		PREMOLDED FIBERGLASS SHOWER STALL BY PLUMB.				CONTRACTOR
210	SHOWER	3'-0" X 3'-0" NON SLIP		PREMOLDED FIBERGLASS SHOWER STALL BY PLUMB.				CONTRACTOR
211	TOILET FEMALE	C. TILE		GYP BD WR C. TILE	AC T MF	7'-6"	METAL PAINT	NEW MIRROR, PAPERHOLDERS, ROBEHOOK & GRAB BAR
212	LAB REMOVE EXIST. TILE FLOOR	VCT	4" VINYL	GYP BD PAINT	AC T	8'-0"	METAL PAINT	EXIST. STAIR WALL PATCH, CLEAN & PAINT
213	LAB REMOVE EXIST. TILE FLOOR	VCT	4" VINYL	GYP BD PAINT	AC T	8'-0"	METAL PAINT	
214	LAB REMOVE EXIST. TILE FLOOR	VCT	4" VINYL	GYP BD PAINT	AC T	8'-0"	METAL PAINT	
215	LAB REMOVE EXIST. TILE FLOOR	VCT	4" VINYL	GYP BD PAINT	AC T	8'-0"	METAL PAINT	EXIST. STAIR WALL PATCH, CLEAN & PAINT
216	STAIR	EXISTING	CLEAN	& PAINT				
217	LAB STOR REMOVE EXIST. TILE FLOOR	VCT	4" VINYL	GYP BD - PAINT EXIST. WALL - PT.	AC T	8'-0"	METAL PAINT	
218	PREP. REMOVE EXIST. TILE FLOOR	VCT	4" VINYL	GYP BD - PAINT EXIST. WALL - PT.	AC T	8'-0"	METAL PAINT	
218A	PASSAGE REMOVE EXIST. TILE FLOOR	VCT	4" VINYL	GYP BD PAINT	AC T	7'-6"	METAL PAINT	
219	OFFICE	CARPET	4" VINYL	GYP BD PAINT	AC T	8'-0"	METAL PAINT	
220	OFFICE	CARPET	4" VINYL	GYP BD PAINT	AC T	8'-0"	METAL PAINT	
221	OFFICE	CARPET	4" VINYL	GYP BD PAINT	AC T	8'-0"	METAL PAINT	
222	OFFICE	CARPET	4" VINYL	GYP BD PAINT	AC T	8'-0"	METAL PAINT	
223	OFFICE	CARPET	4" VINYL	GYP BD PAINT	AC T	8'-0"	METAL PAINT	
224	OFFICE	CARPET	4" VINYL	GYP BD PAINT	AC T	8'-0"	METAL PAINT	
225	CORRIDOR	CARPET	4" VINYL	GYP BD VWC	AC T	7'-6"	METAL PAINT	
226	OFFICE	CARPET	4" VINYL	GYP BD PAINT	AC T	8'-0"	METAL PAINT	
227	OFFICE	CARPET	4" VINYL	GYP BD PAINT	AC T	8'-0"	METAL PAINT	
228	OFFICE	CARPET	4" VINYL	GYP BD PAINT	AC T	8'-0"	METAL PAINT	
229	OFFICE	CARPET	4" VINYL	GYP BD PAINT	AC T	8'-0"	METAL PAINT	
230	OFFICE	CARPET	4" VINYL	GYP BD PAINT	AC T	7'-6"	METAL PAINT	
231	OFFICE	CARPET	4" VINYL	GYP BD PAINT	AC T	8'-0"	METAL PAINT	
232	STOR AREA W/CABINETS	EXISTING		GYP BD	ADJUST TILE CEILING GRID TO FIT UNDER NEW CABINETS			
233	JANITOR	C. TILE	6" C. TILE	GYP BD WR ENML	AC T MF	8'-0"	METAL PAINT	PRECAST BASIN BY PLUMBER

234 CONTINUED ON SHEET NO. 10

LAKEVIEW PROFESSIONAL PLAZA REMODELING
MARATHON COUNTY WAUSAU, WISCONSIN

DRAWN | CHECKED

THIS DRAWING, AS AN INSTRUMENT OF SERVICE, IS AND SHALL REMAIN THE PROPERTY OF THE ARCHITECT. NO PART OF THIS DRAWING SHALL BE USED FOR ANY PURPOSE NOT EXPRESSLY PERMITTED BY THE AGREEMENT WITH THE ARCHITECT.

TILLEMAN ASSOCIATES, INC., ARCHITECTS
119 SOUTH WEBSTER AVENUE (414) 437-6186 GREEN BAY, WISCONSIN 54301

DATE SEPT. 1989
SHEET 9
PROJ. NO. 8905

ROOM FINISH SCHEDULE

SECOND FLOOR CONTINUED

NO.	ROOM	FLOOR	BASE	WALLS	CEILING FINISH	CEILING HEIGHT	TRIM	REMARKS
234	OFFICE	CARPET	4" VINYL	GYP BD PAINT	AC T	8'-0"	METAL PAINT	
235	CORRIDOR	CARPET	4" VINYL	GYP BD VWC	AC T	7'-6"	METAL PAINT	
236	OFFICE	CARPET	4" VINYL	GYP BD PAINT	AC T	8'-0"	METAL PAINT	
237	STAIR	EXISTING	CLEAN	& PAINT				
238	DIRECTOR	CARPET	4" VINYL	GYP BD PAINT	AC T	8'-0"	METAL PAINT	
239	PORCH	EXIST. TILE	EXIST. BRICK	EXIST. BRICK	EXIST. WOOD VAULTED CEIL. PAINT			
240	STAIR	EXISTING	MATCH EXIST.	GYP BD - PAINT EXIST. - PAINT	EXIST. PAINT			EXIST. FINISH - PATCH, CLEAN & PAINT EXIST. RAILINGS CLEAN & FINISH TO MATCH
241	RESOURCE	VCT	4" VINYL	GYP BD - PAINT	AC T	8'-0"	METAL PAINT	
242	OPEN AREA	CARPET	4" VINYL	GYP BD - VWC	AC T	7'-6"	METAL PAINT	
243	OPEN AREA	CARPET	4" VINYL	GYP BD - VWC	AC T	7'-6"	METAL PAINT	
244	CORRIDOR	CARPET	4" VINYL	GYP BD VWC	AC T	7'-6"	METAL PAINT	
245	OFFICE	CARPET	4" VINYL	GYP BD PAINT	AC T	8'-0"	METAL PAINT	
246	OFFICE	CARPET	4" VINYL	GYP BD PAINT	AC T	8'-0"	METAL PAINT	
247	OFFICE	CARPET	4" VINYL	GYP BD - PAINT EXIST. & B - PAINT	AC T	8'-0"	METAL PAINT	
248	BREAK RM (EMPLOYEE)	VCT	4" VINYL	GYP BD - PAINT EXIST BRICK-PT	AC T	7'-6"	METAL PAINT	
249	STAIR	EXISTING	CLEAN	& PAINT				
250 250A	OFFICE	CARPET	4" VINYL	GYP BD PAINT	AC T	8'-0"	METAL PAINT	
251	OFFICE	CARPET	4" VINYL	GYP BD PAINT	AC T	8'-0"	METAL PAINT	
252	OFFICE	CARPET	4" VINYL	GYP BD PAINT	AC T	8'-0"	METAL PAINT	
253	OFFICE	CARPET	4" VINYL	GYP BD PAINT	AC T	8'-0"	METAL PAINT	
254	OFFICE	CARPET	4" VINYL	GYP BD PAINT	AC T	8'-0"	METAL PAINT	
255	OFFICE	CARPET	4" VINYL	GYP BD PAINT	AC T	8'-0"	METAL PAINT	
256	TOILET	C. TILE		GYP BD W.R. C. TILE	AC T MF	8'-0"	METAL PAINT	NEW MIRROR, PAPERHOLDERS & ROBEHOOK
257	OFFICE	CARPET	4" VINYL	GYP BD PAINT	AC T	8'-0"	METAL PAINT	
258	EXAM	VCT	4" VINYL	GYP BD PAINT	AC T	8'-0"	METAL PAINT	NEW MIRROR / PAPERHOLDER
259	OFFICE	CARPET	4" VINYL	GYP BD PAINT	AC T	8'-0"	METAL PAINT	
260	PASSAGE	VCT	4" VINYL	GYP BD PAINT	AC T	7'-6" 8'-0"	METAL PAINT	
261	OFFICE	CARPET	4" VINYL	GYP BD PAINT	AC T	8'-0"	METAL PAINT	
262	CORRIDOR	CARPET	4" VINYL	GYP BD VWC	AC T	7'-6"	METAL PAINT	
263	OFFICE	CARPET	4" VINYL	GYP BD PAINT	AC T	8'-0"	METAL PAINT	
264	EXAM	VCT	4" VINYL	GYP BD PAINT	AC T	8'-0"	METAL PAINT	
265	TOILET	C. TILE		GYP BD W.R. C. TILE	AC T MF	8'-0"	METAL PAINT	
266	WORK	VCT	4" VINYL	GYP BD PAINT	AC T	7'-3"	METAL PAINT	
267	STORAGE	VCT	4" VINYL	GYP BD PAINT	AC T	8'-0"	METAL PAINT	COVER EXIST. WALL W/ GYP BD - PAINT
268	STAIR	EXISTING	CLEAN	& PAINT				
269	WAITING	CARPET	4" VINYL	GYP BD VWC	AC T	7'-6"	METAL PAINT	COVER EXIST. WALLS W/ GYP BD & VWC
270	RECEPTION	CARPET	4" VINYL	GYP BD PAINT	AC T	8'-0"	METAL PAINT	
271	CORRIDOR	CARPET	4" VINYL	GYP BD VWC	AC T	8'-0"	METAL PAINT	COVER EXIST. STAIR W/ VWC
272	HEARING	CARPET	4" VINYL	GYP BD PAINT	AC T	8'-0"	METAL PAINT	
273	OFFICE	CARPET	4" VINYL	GYP BD PAINT	AC T	8'-0"	METAL PAINT	
274	OFFICE	CARPET	4" VINYL	GYP BD PAINT	AC T	8'-0"	METAL PAINT	
275	CORRIDOR	CARPET	4" VINYL	GYP BD VWC	AC T	7'-6"	METAL PAINT	COVER EXIST. STAIR WALL W/ VWC
276	TOILET	C. TILE		GYP BD W.R. C. TILE	AC T MF	8'-0"	METAL PAINT	
277	OFFICE	CARPET	4" VINYL	GYP BD PAINT	AC T	8'-0"	METAL PAINT	
278	OFFICE	CARPET	4" VINYL	GYP BD PAINT	AC T	8'-0"	METAL PAINT	
279	STAIR	EXISTING	CLEAN	& PAINT				
280	OFFICE	CARPET	4" VINYL	GYP BD PAINT	AC T	8'-0"	METAL PAINT	
281	OFFICE	CARPET	4" VINYL	GYP BD PAINT	AC T	8'-0"	METAL PAINT	
282	OFFICE	CARPET	4" VINYL	GYP BD PAINT	AC T	8'-0"	METAL PAINT	
283	OFFICE	CARPET	4" VINYL	GYP BD PAINT	AC T	8'-0"	METAL PAINT	

ROOM FINISH SCHEDULE

THIRD FLOOR

NO.	ROOM	FLOOR	BASE	WALLS	CEILING FINISH	CEILING HEIGHT	TRIM	REMARKS
300	UNFINISHED AREA	UNDERLAYMENT IS NOT REQUIRED ON FLOOR		GYP. BD. OMIT TAPING & FINISH				
301	STAIR	EXISTING	CLEAN	& PAINT				
302	STAIR	EXISTING	CLEAN	& PAINT				
303	STAIR	EXISTING	CLEAN	& PAINT				
304	STAIR	EXISTING	CLEAN	& PAINT				
305	UNFINISHED AREA	UNDERLAYMENT IS NOT REQUIRED ON FLOOR		GYP. BD. OMIT TAPING & FINISH	CONC. ABOVE			
306	UNFINISHED AREA	UNDERLAYMENT IS NOT REQUIRED ON FLOOR		GYP. BD. OMIT TAPING & FINISH	CONC. ABOVE			
307	STAIR	EXISTING	CLEAN	& PAINT				
308	STAIR	EXISTING	CLEAN	& PAINT				
309	UNFINISHED AREA	UNDERLAYMENT IS NOT REQUIRED ON FLOOR		GYP. BD. OMIT TAPING & FINISH	CONC. ABOVE			
310	MECH. EQUIP.	VCT	4" VINYL	GYP. BD. PAINT	CONSTRUCTION ABOVE			
311	MECH. EQUIP.	VCT	4" VINYL	GYP. BD. PAINT	CONSTRUCTION ABOVE			
312	MECH. EQUIP.	VCT	4" VINYL	GYP. BD. PAINT	CONSTRUCTION ABOVE			

(1/10) COVER ALL EXISTING EXTERIOR WALL WITH 2" INSULATION AND ½" GYPSUM DRYWALL. ANCHOR INSULATION WITH THE THERMO-STUD SYSTEM. OMIT NEW INSULATION & DRYWALL AT EXISTING EXTERIOR STAIR WALLS AND MECH. & ELECT. EQUIPMENT ROOMS. SEE SPEC.

(2/10) COVER ALL EXISTING COLUMNS WITH ½" GYPSUM DRYWALL AND VINYL WALL COVERING.

LAKEVIEW PROFESSIONAL PLAZA REMODELING
MARATHON COUNTY WAUSAU, WISCONSIN

DRAWN | CHECKED

THESE PLANS, AS AN INSTRUMENT OF SERVICE, ARE AND SHALL REMAIN THE PROPERTY OF TILLEMAN ASSOCIATES, INC. AND ARE NOT TO BE USED FOR OTHER WORK, EXCEPT BY AGREEMENT WITH THE ARCHITECT

TILLEMAN ASSOCIATES, INC., ARCHITECTS
119 SOUTH WEBSTER AVENUE (414) 437-6186 GREEN BAY, WISCONSIN 54301

DATE Sept. 1989

SHEET 10

PROJ. NO. 8905

DOOR SCHEDULE

DOOR NUMBER	SIZE	DOOR TYPE	JAMB TYPE	FRAME TYPE	HDWR SET	LOUVER SIZE	REMARKS
							SEE MECH.
					1		
					1		
					1		
					1		
					1		
122	3'-0" x 7'-0" x 1¾"	H	1	METAL	1		
123	2'-6" x 7'-0" x 1¾"	H	1	METAL	1		
124	2'-6" x 7'-0" x 1¾"	H	1	METAL	1		

ATTIC FLOOR

400	EXIST.	E	METAL	METAL			CLEAN & PAINT

DOOR SCHEDULE — FIRST FLOOR

DOOR NUMBER	SIZE	DOOR TYPE	JAMB TYPE	FRAME TYPE	HDWR SET	LOUVER SIZE	REMARKS
1	3'-4" x 7'-0" x 1¾"	F	A-1	ALUM.	9		LOVER # 57
2	3'-1" x 7'-0" x 1¾"	G	1	METAL	2		
2A	EXIST.	D	3 SIM.	METAL	--		CLEAN & PAINT
3	EXIST. EXT. STAIR.	A	WOOD	WOOD	--		SELECT & PAINT
4	EXIST. INTER. STAIR.	C	4 SIM.	METAL	--		CLEAN & PAINT
5	3'-0" x 7'-0" x 1¾"	G	2	METAL	1		
6	3'-3" x 7'-0" x 1¾"	G	1	METAL	1		
7	3'-0" x 7'-0" x 1¾"	G	1	METAL	1		
9	3'-0" x 7'-0" x 1¾"	G	1	METAL	1		
9	3'-0" x 7'-0" x 1¾"	G	1	METAL	1		
10	3'-0" x 7'-0" x 1¾"	I	1	METAL	5		
11	3'-0" x 7'-0" x 1¾"	I	1	METAL	5		
12	3'-0" x 7'-0" x 1¾"	G	1	METAL	1		
13	3'-0" x 7'-0" x 1¾"	G	1	METAL	1		
14	3'-0" x 7'-0" x 1¾"	G	1	METAL	1		
15	3'-0" x 7'-0" x 1¾"	G	1	METAL	1		
16	3'-0" x 7'-0" x 1¾"	G	1	METAL	1		
17	3'-0" x 7'-0" x 1¾"	G	1	METAL	1		
18	3'-0" x 7'-0" x 1¾"	M	1	METAL	3	SEE MECH	
19	3'-0" x 7'-0" x 1¾"	M	1	METAL	3	SEE MECH	
19A	3'-0" x 7'-0" x 1¾"	M	1	METAL	1	SEE MECH	
20	3'-0" x 7'-0" x 1¾"	G	1	METAL	1		
21	3'-0" x 7'-0" x 1¾"	G	1	METAL	1		
22	3'-0" x 7'-0" x 1¾"	G	1	METAL	1		
23	3'-0" x 7'-0" x 1¾"	G	1	METAL	1		
24	2'-4" x 7'-0" x 1¾"	G	1	METAL	6		
25	2'-4" x 7'-0" x 1¾"	I	1	METAL	2		
26	3'-0" x 7'-0" x 1¾"	G	1	METAL	1		
27	4'-0" x 7'-0" x 1¾"	H	2	METAL	1		
28	3'-0" x 7'-0" x 1¾"	G	1	METAL	1		
30	3'-0" x 7'-0" x 1¾"	M	1	METAL	3	SEE MECH	
31	3'-0" x 7'-0" x 1¾"	M	1	METAL	3	SEE MECH	
32	3'-0" x 7'-0" x 1¾"	G	1	METAL	1		
33	x 7'-0" x 1¾"	G	1	METAL	2		
34	3'-0" x 7'-0" x 1¾"	G	1	METAL	1		
35	3'-0" x 7'-0" x 1¾"	G	1	METAL	1		
36	3'-4" x 7'-0" x 1¾"	REUSE	EXIST.	METAL	--		REUSE FROM CORR. 36A
37	3'-0" x 7'-0" x 1¾"	G	1	METAL	1		
38	3'-0" x 7'-0" x 1¾"	G	1	METAL	1		
39	3'-4" x 7'-0" x 1¾"	F	A-1	ALUM.	9		WAITING 40
40	3'-4" x 7'-0" x 1¾"	F	A-1	ALUM.	9		VEST. 41
41	3'-3" x 7'-0" x 1¾"	G	1	METAL	6		
42	EXISTING	B		METAL	--		CLEAN & PAINT
43	EXIST.				--		CLEAN & PAINT
44	EXIST.				--		CLEAN & PAINT
45	EXIST.				--		CLEAN & PAINT
46	EXIST.				--		CLEAN & PAINT
47	2 - EXIST.				--		CLEAN & PAINT
48	EXIST.				--		CLEAN & PAINT
49	3'-4" x 7'-0" x 1¾"	G	1	METAL	2		
50	EXISTING				--		CLEAN & PAINT
51	EXIST.				--		CLEAN & PAINT
52	EXIST. N.C.						
53	EXIST. N.C.						
54	EXIST. N.C.						
55	EXIST. N.C.						
56	EXIST. N.C.						
57	EXIST. N.C.						

DOOR SCHEDULE

DOOR NUMBER	SIZE	DOOR TYPE	JAMB TYPE	FRAME TYPE	HDWR SET	LOUVER SIZE	REMARKS
ER	EXIST. N.C.						
61	EXIST. LABEL REUSE		4 SIM.	METAL			SEE PLAN
	SECOND FLOOR						
62	3'-4" x 7'-0" x 1¾"	G	1	METAL	5		
63	3'-0" x 7'-0" x 1¾"	G	1	METAL	1		
64	3'-0" x 7'-0" x 1¾"	I	1	METAL	2		
65	3'-4" x 7'-0" x 1¾"	G	1	METAL	3	SEE MECH.	
66	3'-3" x 7'-5" x 1¾"	G	1	METAL	1		
67	3'-4" x 7'-0" x 1¾"	J	1	METAL	7		
68	3'-3" x 7'-0" x 1¾"	G	1	METAL	3	SEE MECH.	
69	3'-1" x 7'-0" x 1¾"	G	1	METAL	2		
69	3'-0" x 7'-0" x 1¾"	I	1	METAL	4		
69	3'-0" x 7'-0" x 1¾"	G	1	METAL	4		
70	3'-1" x 7'-5" x 1¾"	G	1	METAL	1		
71	3'-0" x 7'-0" x 1¾"	G	1	METAL	1		
72	3'-0" x 7'-0" x 1¾"	G	1	METAL	1		
73	3'-0" x 7'-0" x 1¾"	G	1	METAL	1		
74	3'-0" x 7'-0" x 1¾"	G	1	METAL	1		
75	3'-0" x 7'-0" x 1¾"	G	1	METAL	1		
76	3'-0" x 7'-0" x 1¾"	G	1	METAL	1		
77	3'-0" x 7'-0" x 1¾"	G	1	METAL	1		
78	3'-0" x 7'-0" x 1¾"	G	1	METAL	1		
79	3'-0" x 7'-0" x 1¾"	G	1	METAL	1		
80	3'-0" x 7'-0" x 1¾"	G	1	METAL	1		
81	3'-0" x 7'-0" x 1¾"	H	1	METAL	1		
82	3'-0" x 7'-0" x 1¾"	G	1	METAL	1		
83	3'-0" x 7'-0" x 1¾"	G1	1	METAL	1		
84	3'-0" x 7'-0" x 1¾"	G	1	METAL	2		
85	3'-0" x 7'-5" x 1¾"	H	1	METAL	5		
86	EXIST. 2'-4" WIDE	WOOD W/ GLASS		WOOD	--		CLEAN & PAINT WOOD TRIM AND DOOR WHERE USED
87	3'-1" x 7'-5" x 1¾"	G	1	METAL	2		
88	3'-0" x 7'-0" x 1¾"	G	1	METAL	1		
89	3'-0" x 7'-0" x 1¾"	G	1	METAL	1		
90	3'-0" x 7'-0" x 1¾"	G	1	METAL	1		
91	3'-0" x 7'-0" x 1¾"	G	1	METAL	1		
92	3'-0" x 7'-0" x 1¾"	G	1	METAL	1		
93	3'-0" x 7'-0" x 1¾"	G	1	METAL	1		
94	3'-0" x 7'-0" x 1¾"	G	1	METAL	1		
95	3'-0" x 7'-0" x 1¾"	G	1	METAL	1		
96	3'-4" x 7'-5" x 1¾"	G	1	METAL	1		
97	3'-0" x 7'-0" x 1¾"	G	1	METAL	1		
98	3'-0" x 7'-0" x 1¾"	G	1	METAL	1		
99	3'-3" x 7'-0" x 1¾"	G	1	METAL	1		
100	3'-0" x 7'-0" x 1¾"	G	1	METAL	1		
101	3'-0" x 7'-0" x 1¾"	G	1	METAL	1		
102	3'-0" x 7'-0" x 1¾"	G	1	METAL	1		
103	3'-0" x 7'-0" x 1¾"	G	1	METAL	1		
104	3'-0" x 7'-0" x 1¾"	I	2	METAL	2		
105	3'-0" x 7'-0" x 1¾"	L	2	METAL	4		
106	2'-6" x 7'-0" x 1¾"	L	2	METAL	3		
107	3'-0" x 7'-0" x 1¾"	L	2	METAL	4		
108	3'-4" x 7'-4" x 1¾"	K	5	METAL			
109	3'-0" x 7'-0" x 1¾"	L	2	METAL	2		
110	3'-0" x 7'-0" x 1¾"	J	1	METAL	8		
111	3'-0" x 7'-0" x 1¾"	G	1	METAL	2		
112	3'-0" x 7'-0" x 1¾"	G	1	METAL	1		
113	3'-0" x 7'-0" x 1¾"	G	1	METAL	2	SEE MECH.	

ALL EXISTING DOORS REMOVED & NOT REUSED TO BE TURNED OVER TO OWNER.
HARDWARE SET NUMBER SCHEDULED. SEE SPECIFICATIONS.

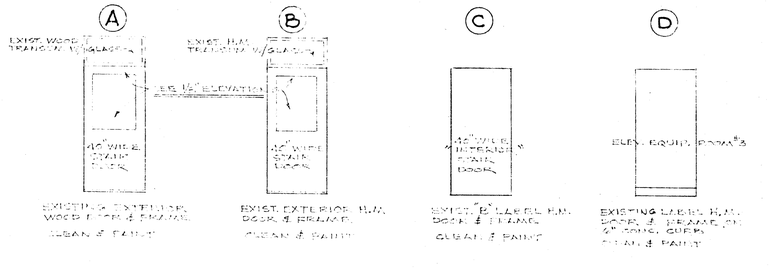

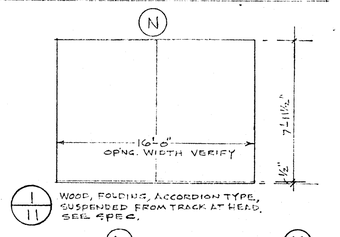

LAKEVIEW PROFESSIONAL PLAZA REMODELING
MARATHON COUNTY WAUSAU, WISCONSIN

TILLEMAN ASSOCIATES, INC., ARCHITECTS
119 SOUTH WEBSTER AVENUE GREEN BAY, WISCONSIN 54301 (414) 437-5166

DRAWN | CHECKED

THIS DRAWING, AS AN INSTRUMENT OF SERVICE, IS AND SHALL REMAIN THE PROPERTY OF THE ARCHITECT AND IS NOT TO BE USED FOR ANY WORK NOT EXECUTED UNDER THE AGREEMENT WITH THE ARCHITECT.

DATE SEPT. 1989
SHEET 11
PROJ. NO. 8905

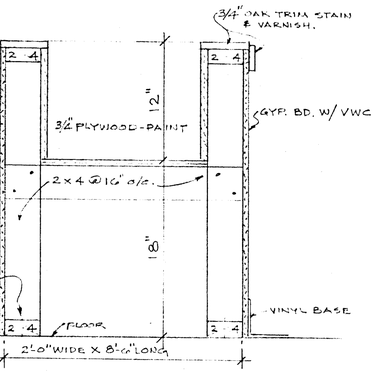

PLANTER IN LOBBY # 57
1½" = 1'-0"

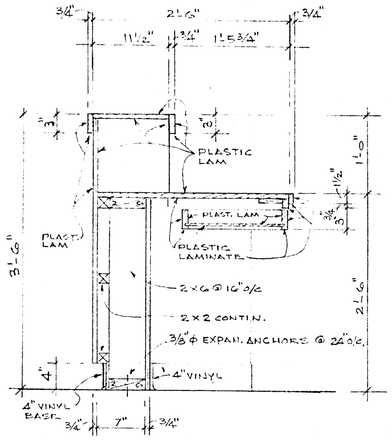

15/12 DESK SECTION
SCALE 1" = 1'-0"

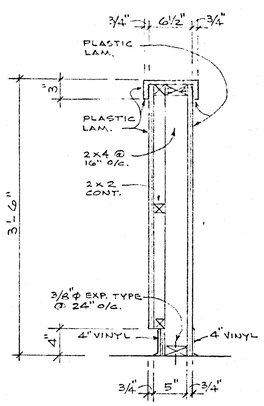

16/12 DESK SECTION
SCALE 1" = 1'-0"

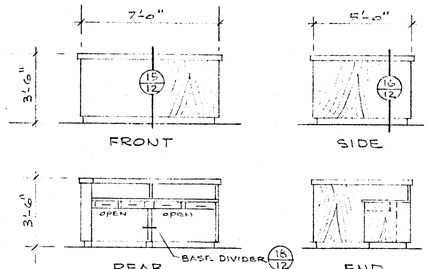

17/12 RECEPT. DESK AT WAITING RM # 1
SCALE 1/4" = 1'-0"

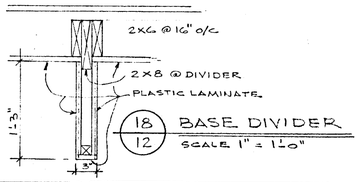

18/12 BASE DIVIDER
SCALE 1" = 1'-0"

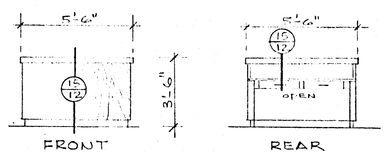

19/12 RECEPT. DESK AT WAITING RM # 40
SCALE 1/4" = 1'-0"

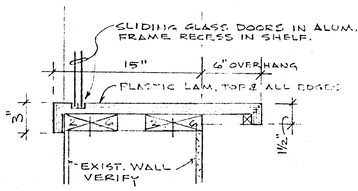

20/12 PASS THRU-SHELF RM # 269
SCALE 1½" = 1'-0"

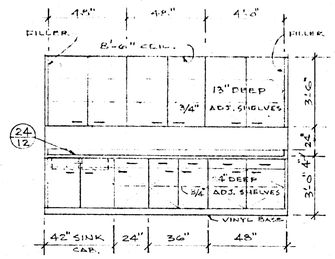

21/12 PREP. ROOM # 218
SCALE 1/4" = 1'-0"

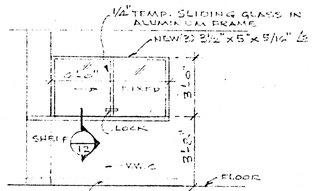

22/12 RECEPT. & WAITING RM # 269
SCALE 1/4" = 1'-0"

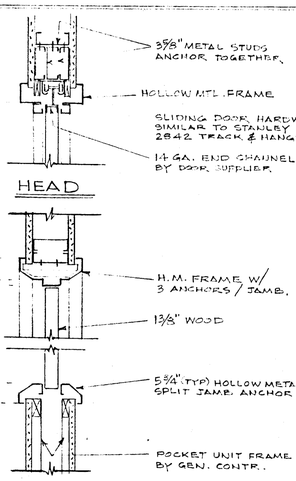

JAMB TYPE (5)

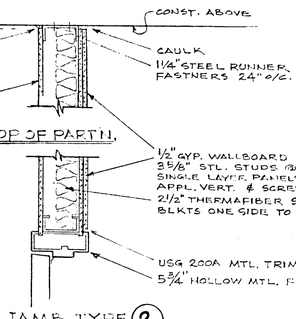

JAMB TYPE (2)
SCALE 1½" = 1'-0"

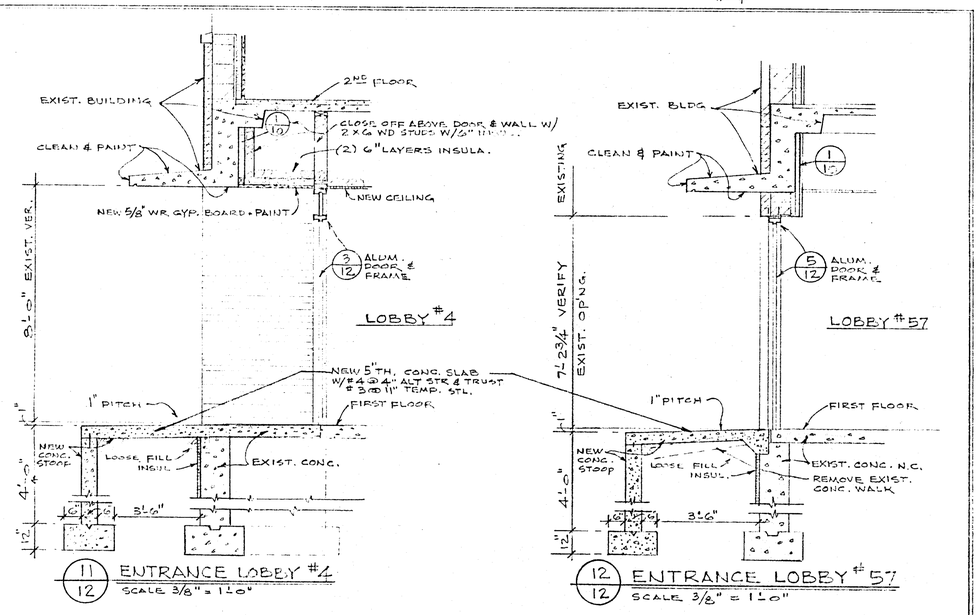

11/12 ENTRANCE LOBBY # 4
SCALE 3/8" = 1'-0"

12/12 ENTRANCE LOBBY # 57
SCALE 3/8" = 1'-0"

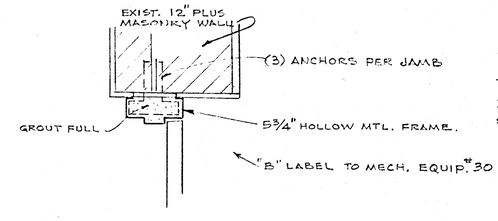

7/12 JAMB TYPE (3)

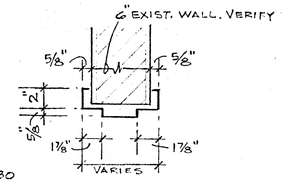

8/12 JAMB TYPE (4)
SCALE 1½" = 1'-0"

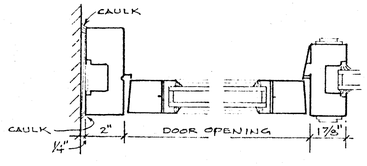

9/12 JAMB TYPE (A-1)
SCALE 3" = 1'-0"

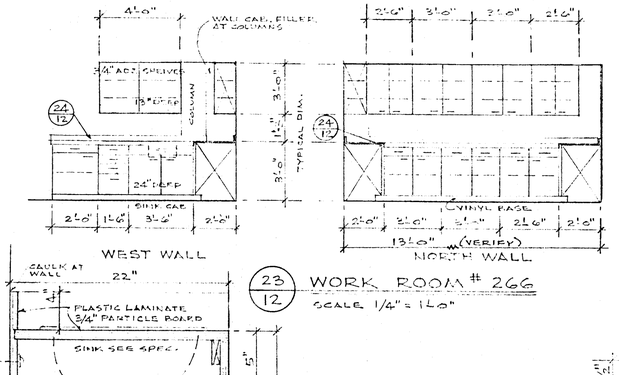

23/12 WORK ROOM # 266
SCALE 1/4" = 1'-0"

25/12 TLT. RM. VANITY
SCALE 1½" = 1'-0"

MANUFACTURED CASEWORK - SEE SPECIFICATION

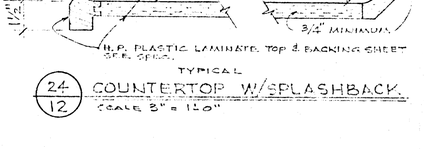

24/12 COUNTERTOP W/SPLASHBACK
SCALE 3" = 1'-0"

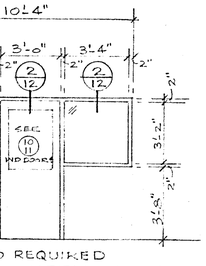

D REQUIRED
W METAL FRAMES
R ROOM # 11
"=1'-0"

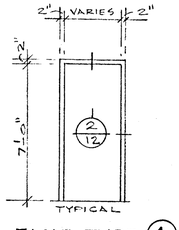

JAMB TYPE (1)

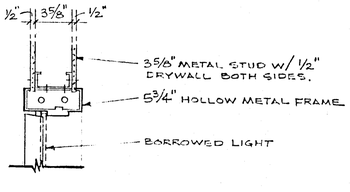

2/12 HOLLOW MTL. JAMB TYPE 1

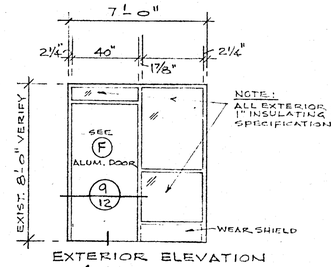

3/12 ALUM. ENTRANCE TO LOBBY # 4
SCALE 1/4" = 1'-0"

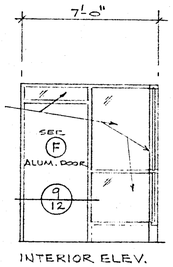

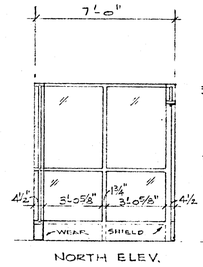

JAMB TYPE (A-1)

4/12 ALUMINUM ENTRANCE (VEST # 41)
SCALE 1/4" = 1'-0"

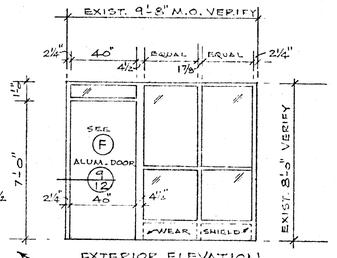

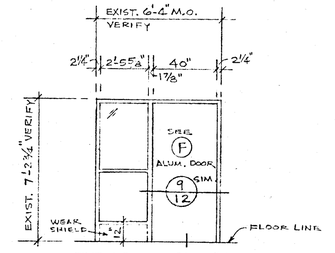

5/12 ALUM. ENTRANCE (LOBBY # 57)
SCALE 1/4" = 1'-0"

LAKEVIEW PROFESSIONAL PLAZA REMODELING
MARATHON COUNTY WAUSAU, WISCONSIN

TILLEMAN ASSOCIATES, INC., ARCHITECTS
119 SOUTH WEBSTER AVENUE GREEN BAY, WISCONSIN 54301
(414) 437-6166

DRAWN | CHECKED

DATE Sept. 1989
SHEET 12
PROJ. NO. 8905

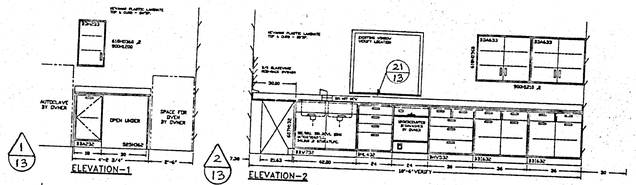

1/13 ELEVATION-1

2/13 ELEVATION-2

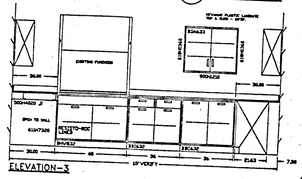

3/13 ELEVATION-3

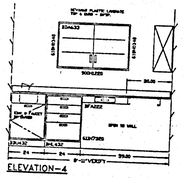

4/13 ELEVATION-4

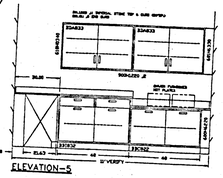

5/13 ELEVATION-5

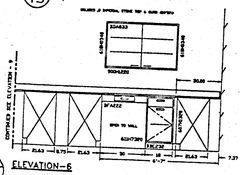

6/13 ELEVATION-6

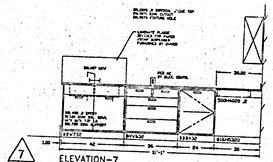

7/13 ELEVATION-7

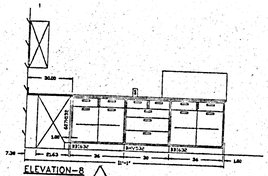

8/13 ELEVATION-8

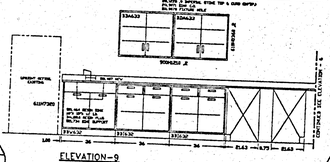

9/13 ELEVATION-9

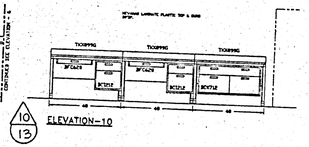

10/13 ELEVATION-10

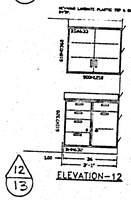

12/13 ELEVATION-12

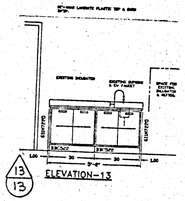

13/13 ELEVATION-13

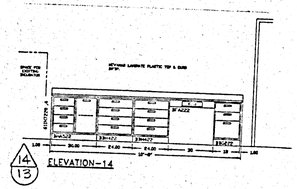

14/13 ELEVATION-14

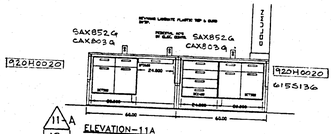

11A/13 ELEVATION-11A

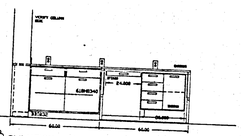

11B/13 ELEVATION-11B

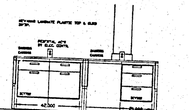

11C/13 ELEVCTION-11C

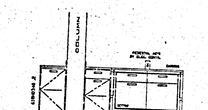

11D/13 ELEVATION-11D

11E/13 ELEVATION-11E

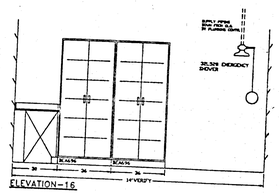

16/13 ELEVATION-16

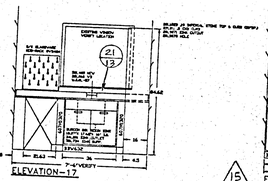

17/13 ELEVATION-17

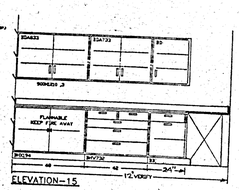

15/13 ELEVATION-15

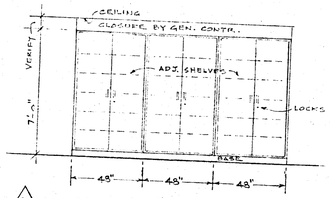

20/13 CORRIDOR # 225 TO # 232
SCALE 1/4" = 1'-0"

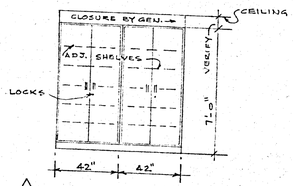

22/13 LAB STOR. RM # 217
SCALE 1/4" = 1'-0"

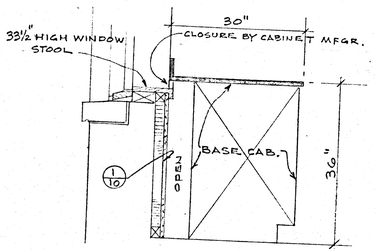

21/13 BASE CABINET AT WINDOW
SCALE 3/4" = 1'-0"

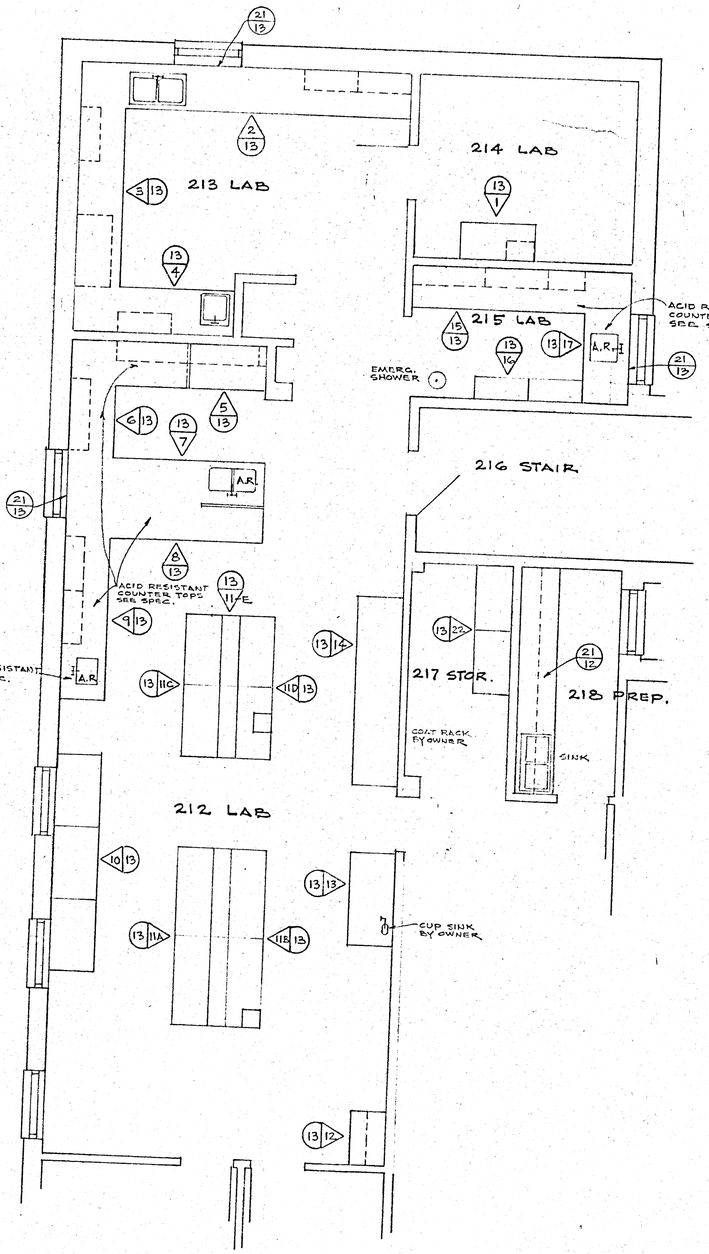

LAB CASEWORK PLAN SCALE 1/4" = 1'-0"

MANUFACTURED LAB CASEWORK SEE SPECIFICATION
CASEWORK NUMBERS ARE HAMILTON INDUSTRIES.

LAKEVIEW PROFESSIONAL PLAZA REMODELING
MARATHON COUNTY WAUSAU, WISCONSIN

TILLEMAN ASSOCIATES, INC., ARCHITECTS
119 SOUTH WEBSTER AVENUE GREEN BAY, WISCONSIN 54301 (414) 437-8168

DRAWN | CHECKED

THIS DRAWING AS AN INSTRUMENT OF SERVICE IS AND SHALL REMAIN THE PROPERTY OF THE ARCHITECT. ALL REPRODUCTIONS OF THIS DRAWING MUST BEAR THE ARCHITECT'S COPYRIGHT NOTICE AND BE IN CONFORMANCE WITH THE ARCHITECT.

DATE SEPT 1988
SHEET 13
PROJ. NO. 8905

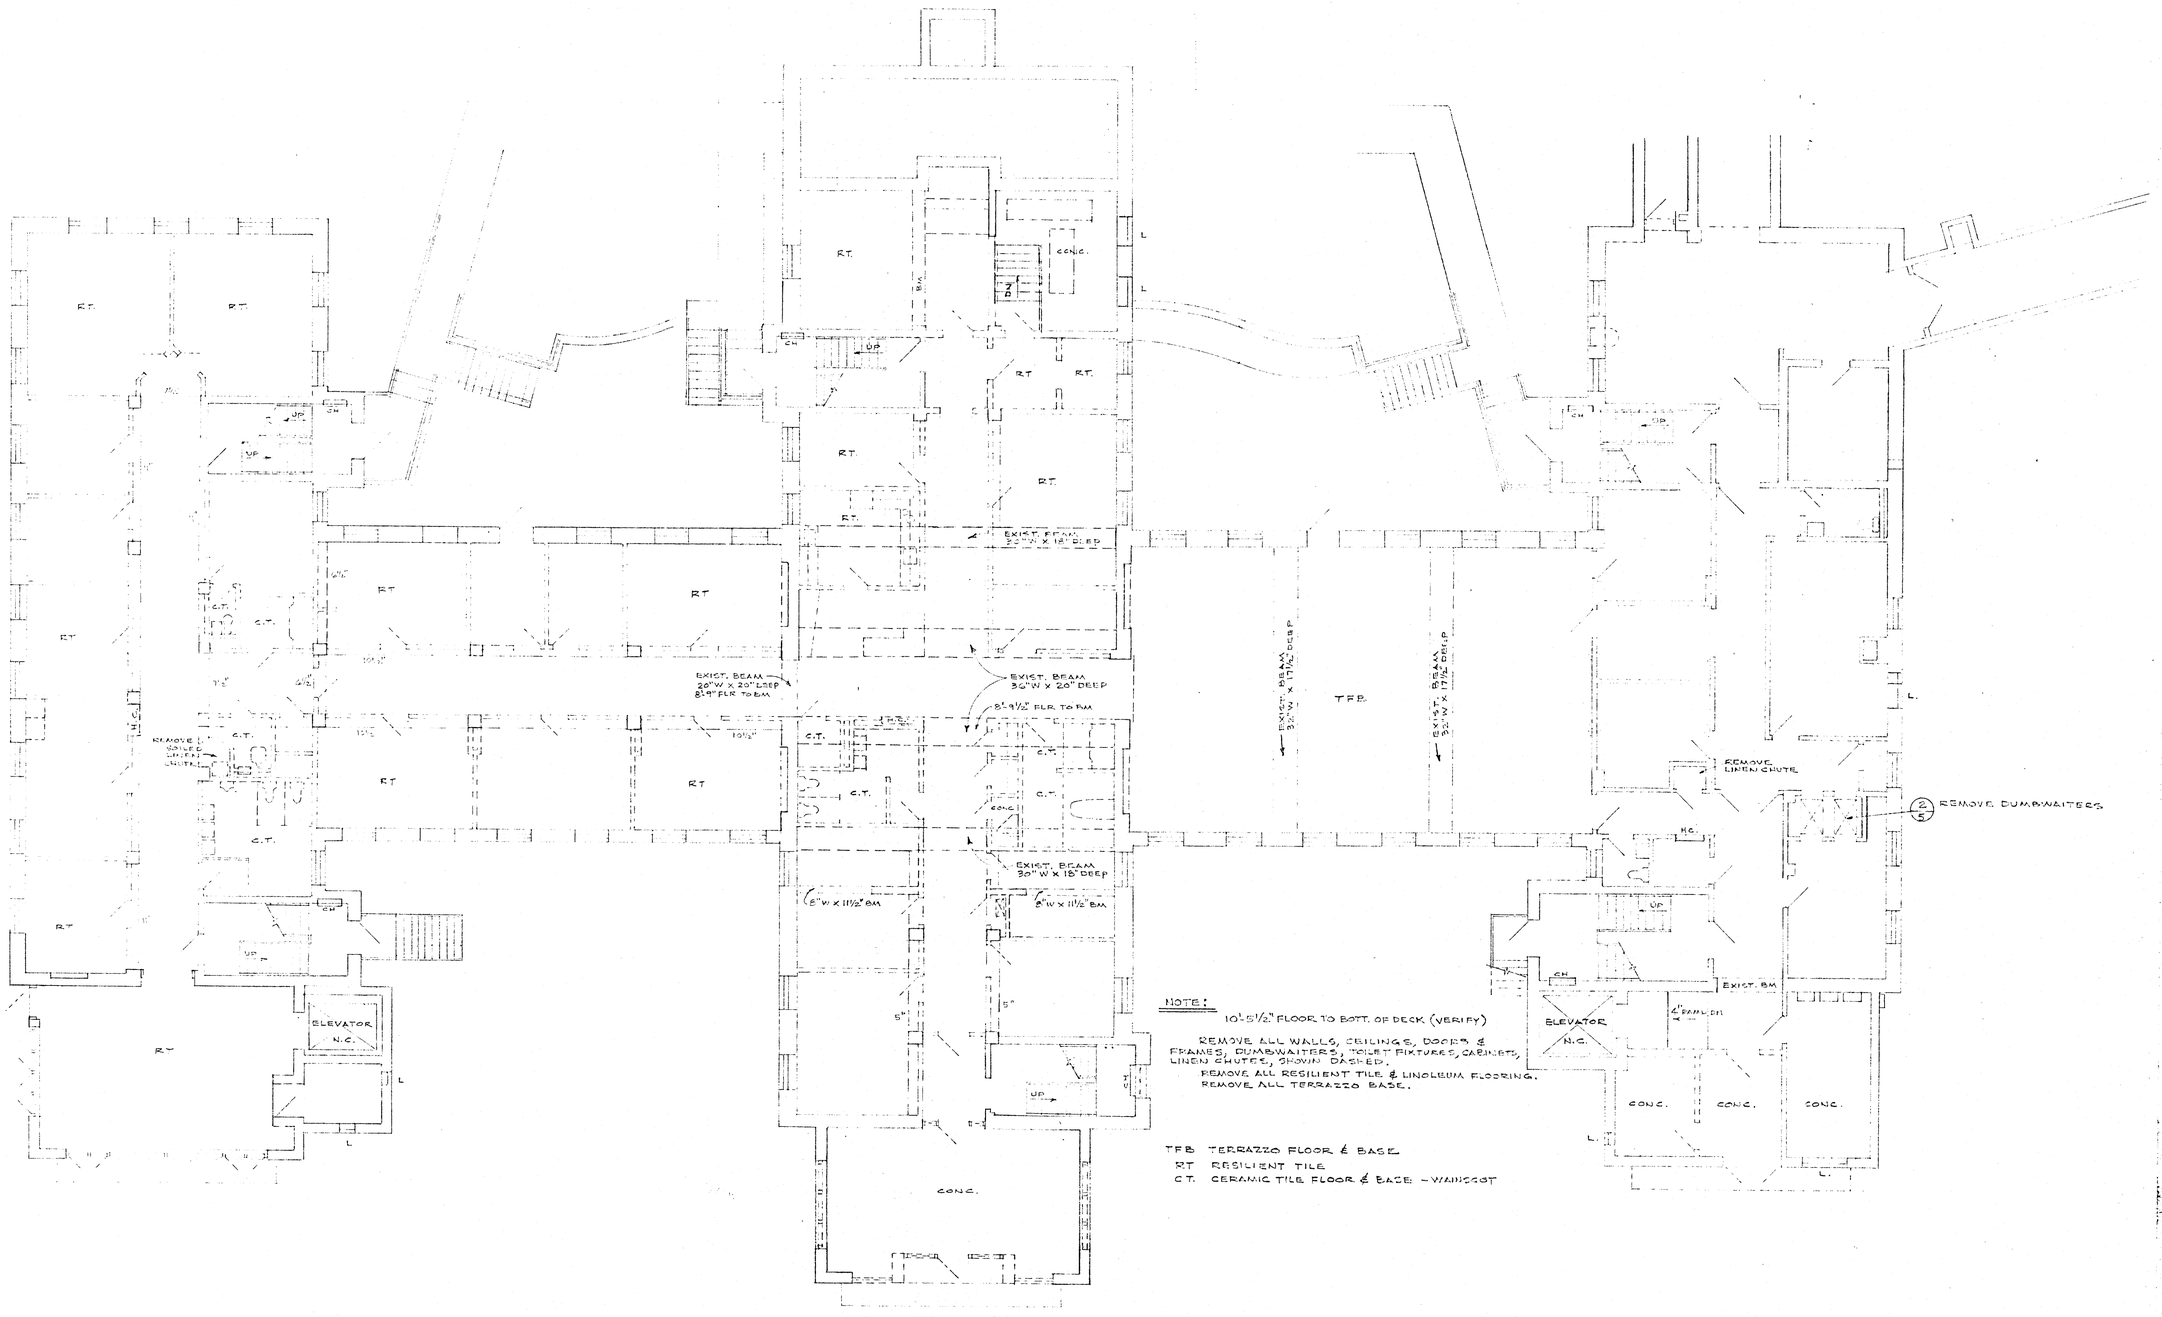

NOTE:

10'-5½" FLOOR TO BOTT. OF DECK (VERIFY)

REMOVE ALL WALLS, CEILINGS, DOORS & FRAMES, DUMBWAITERS, TOILET FIXTURES, CABINETS, LINEN CHUTES, SHOWN DASHED.

REMOVE ALL RESILIENT TILE & LINOLEUM FLOORING.

REMOVE ALL TERRAZZO BASE.

TFB TERRAZZO FLOOR & BASE
RT RESILIENT TILE
CT CERAMIC TILE FLOOR & BASE - WAINSCOT

INTERIOR DEMOLITION
EXISTING FIRST FLOOR PLAN

1/8" = 1'-0"

NORTH

LAKEVIEW PROFESSIONAL PLAZA REMODELING
MARATHON COUNTY WAUSAU, WISCONSIN

TILLEMAN ASSOCIATES, INC., ARCHITECTS
119 SOUTH WEBSTER AVENUE (414)437-8186 GREEN BAY, WISCONSIN 54301

DRAWN | CHECKED

THIS DRAWING, AS AN INSTRUMENT OF SERVICE, IS AND SHALL REMAIN THE PROPERTY OF THE ARCHITECT. IT IS NOT TO BE USED IN WHOLE OR IN PART FOR ANY OTHER PROJECT WITHOUT THE WRITTEN AGREEMENT WITH THE ARCHITECT.

DATE SEPT. 1989

SHEET 14

PROJ. NO. 8905

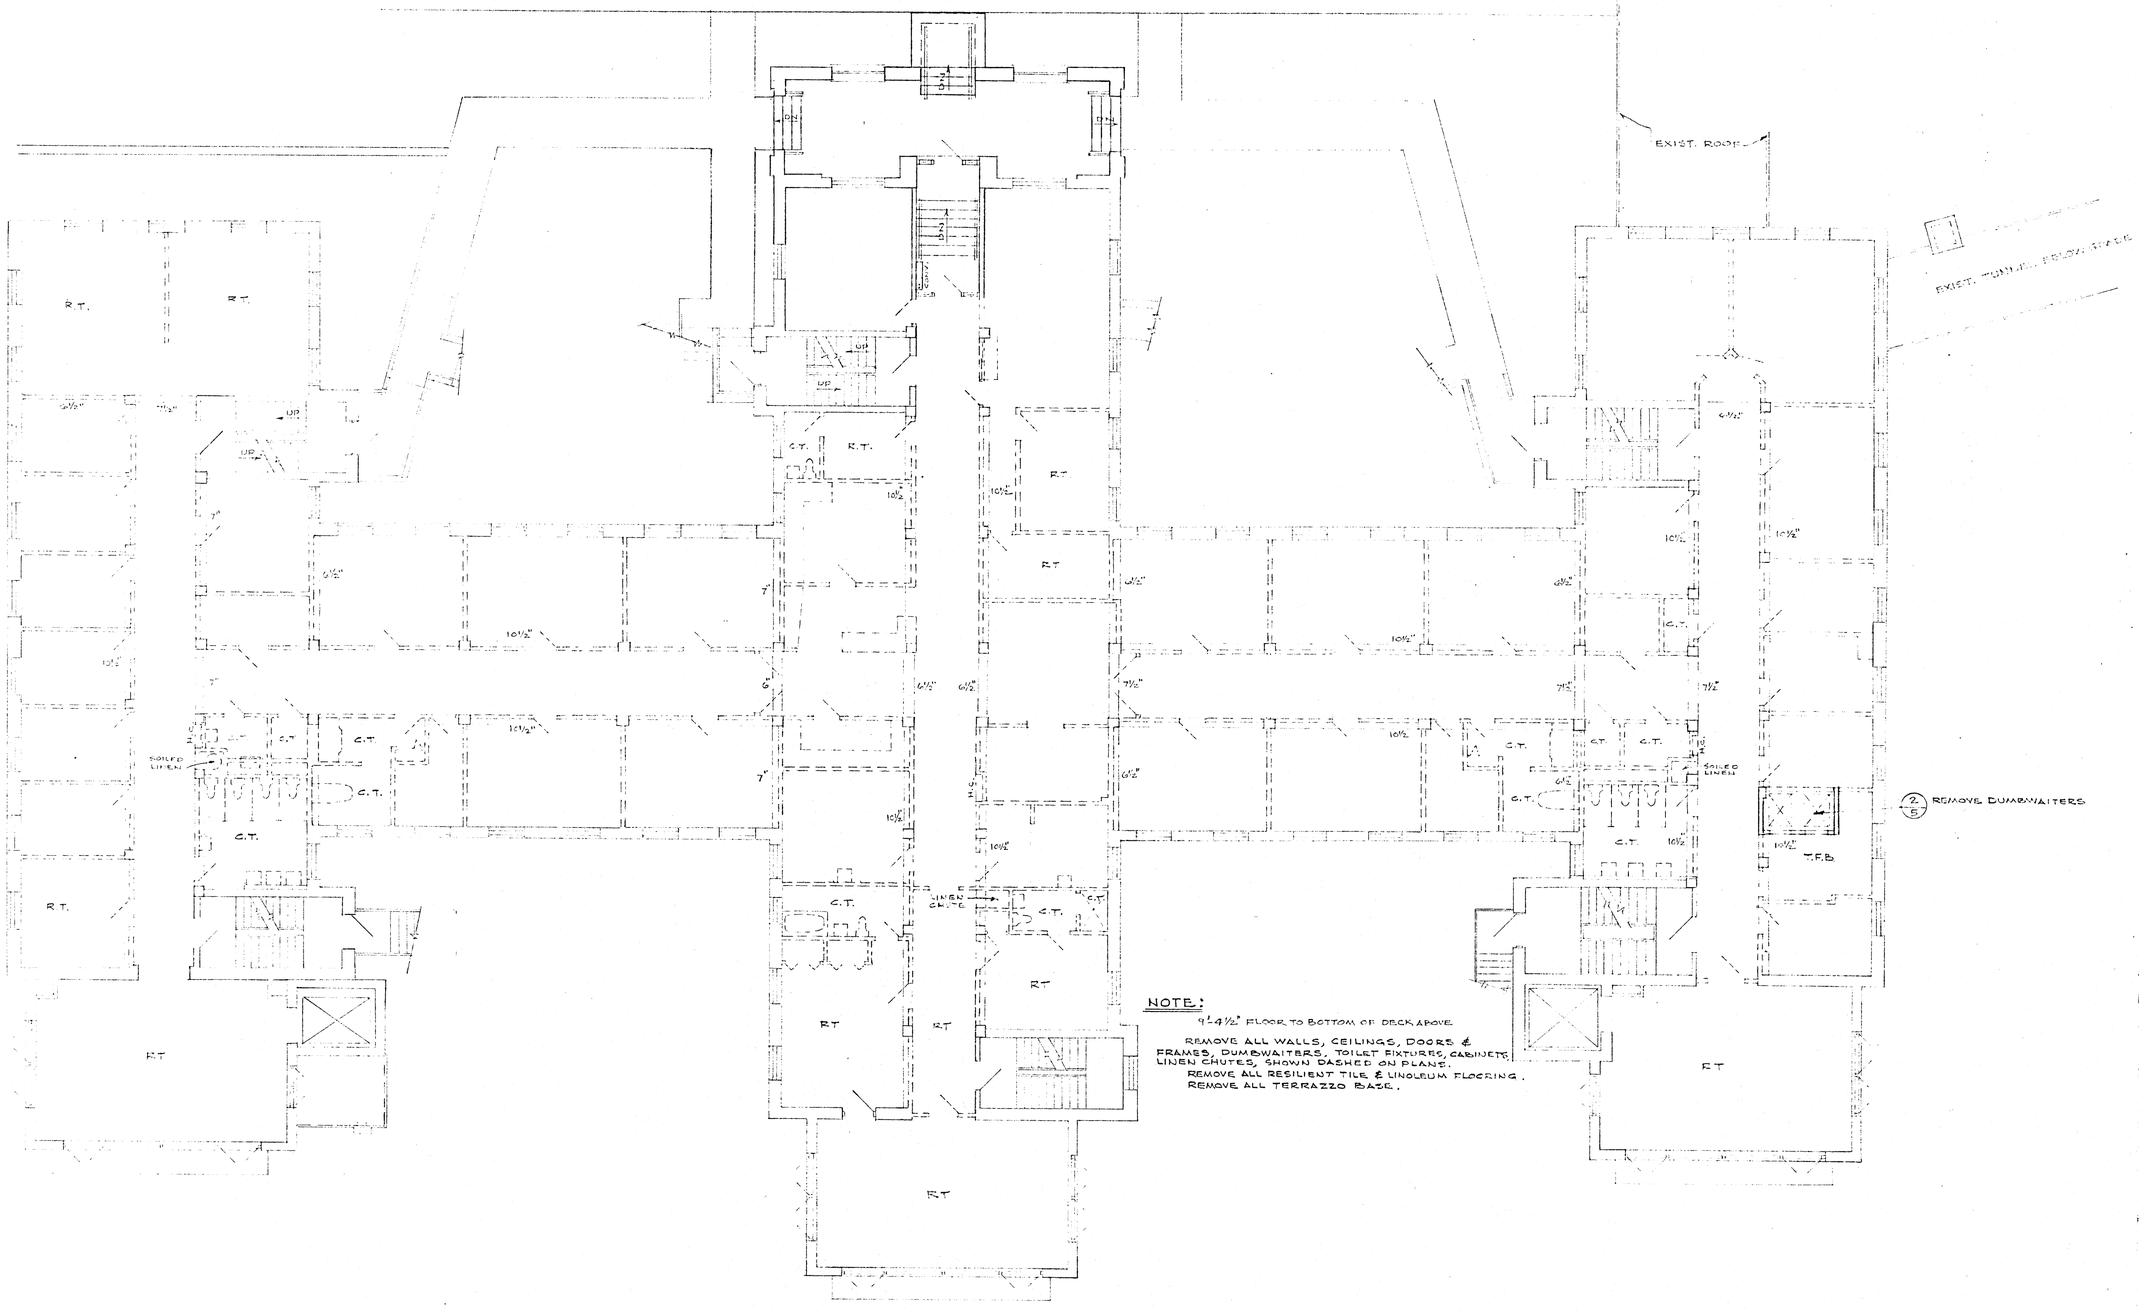

NOTE:
9'-4½" FLOOR TO BOTTOM OF DECK ABOVE

REMOVE ALL WALLS, CEILINGS, DOORS & FRAMES, DUMBWAITERS, TOILET FIXTURES, CABINETS, LINEN CHUTES, SHOWN DASHED ON PLANS.
REMOVE ALL RESILIENT TILE & LINOLEUM FLOORING.
REMOVE ALL TERRAZZO BASE.

INTERIOR DEMOLITION
EXISTING SECOND FLOOR PLAN

1/8" = 1'-0"

NORTH

LAKEVIEW PROFESSIONAL PLAZA REMODELING
MARATHON COUNTY WAUSAU, WISCONSIN

TILLEMAN ASSOCIATES, INC., ARCHITECTS
119 SOUTH WEBSTER AVENUE (414) 437-8166 GREEN BAY, WISCONSIN 54301

DRAWN | CHECKED

THE DESIGNS AS EXHIBITED BY THE DRAWINGS, IS THE PROPERTY OF THE ARCHITECT AND NOT TO BE USED FOR OTHER WORK, NOR LOANED, COPIED OR REPRODUCED WITHOUT WRITTEN CONSENT.

DATE SEPT. 1989
SHEET 15
PROJ. NO. 8905

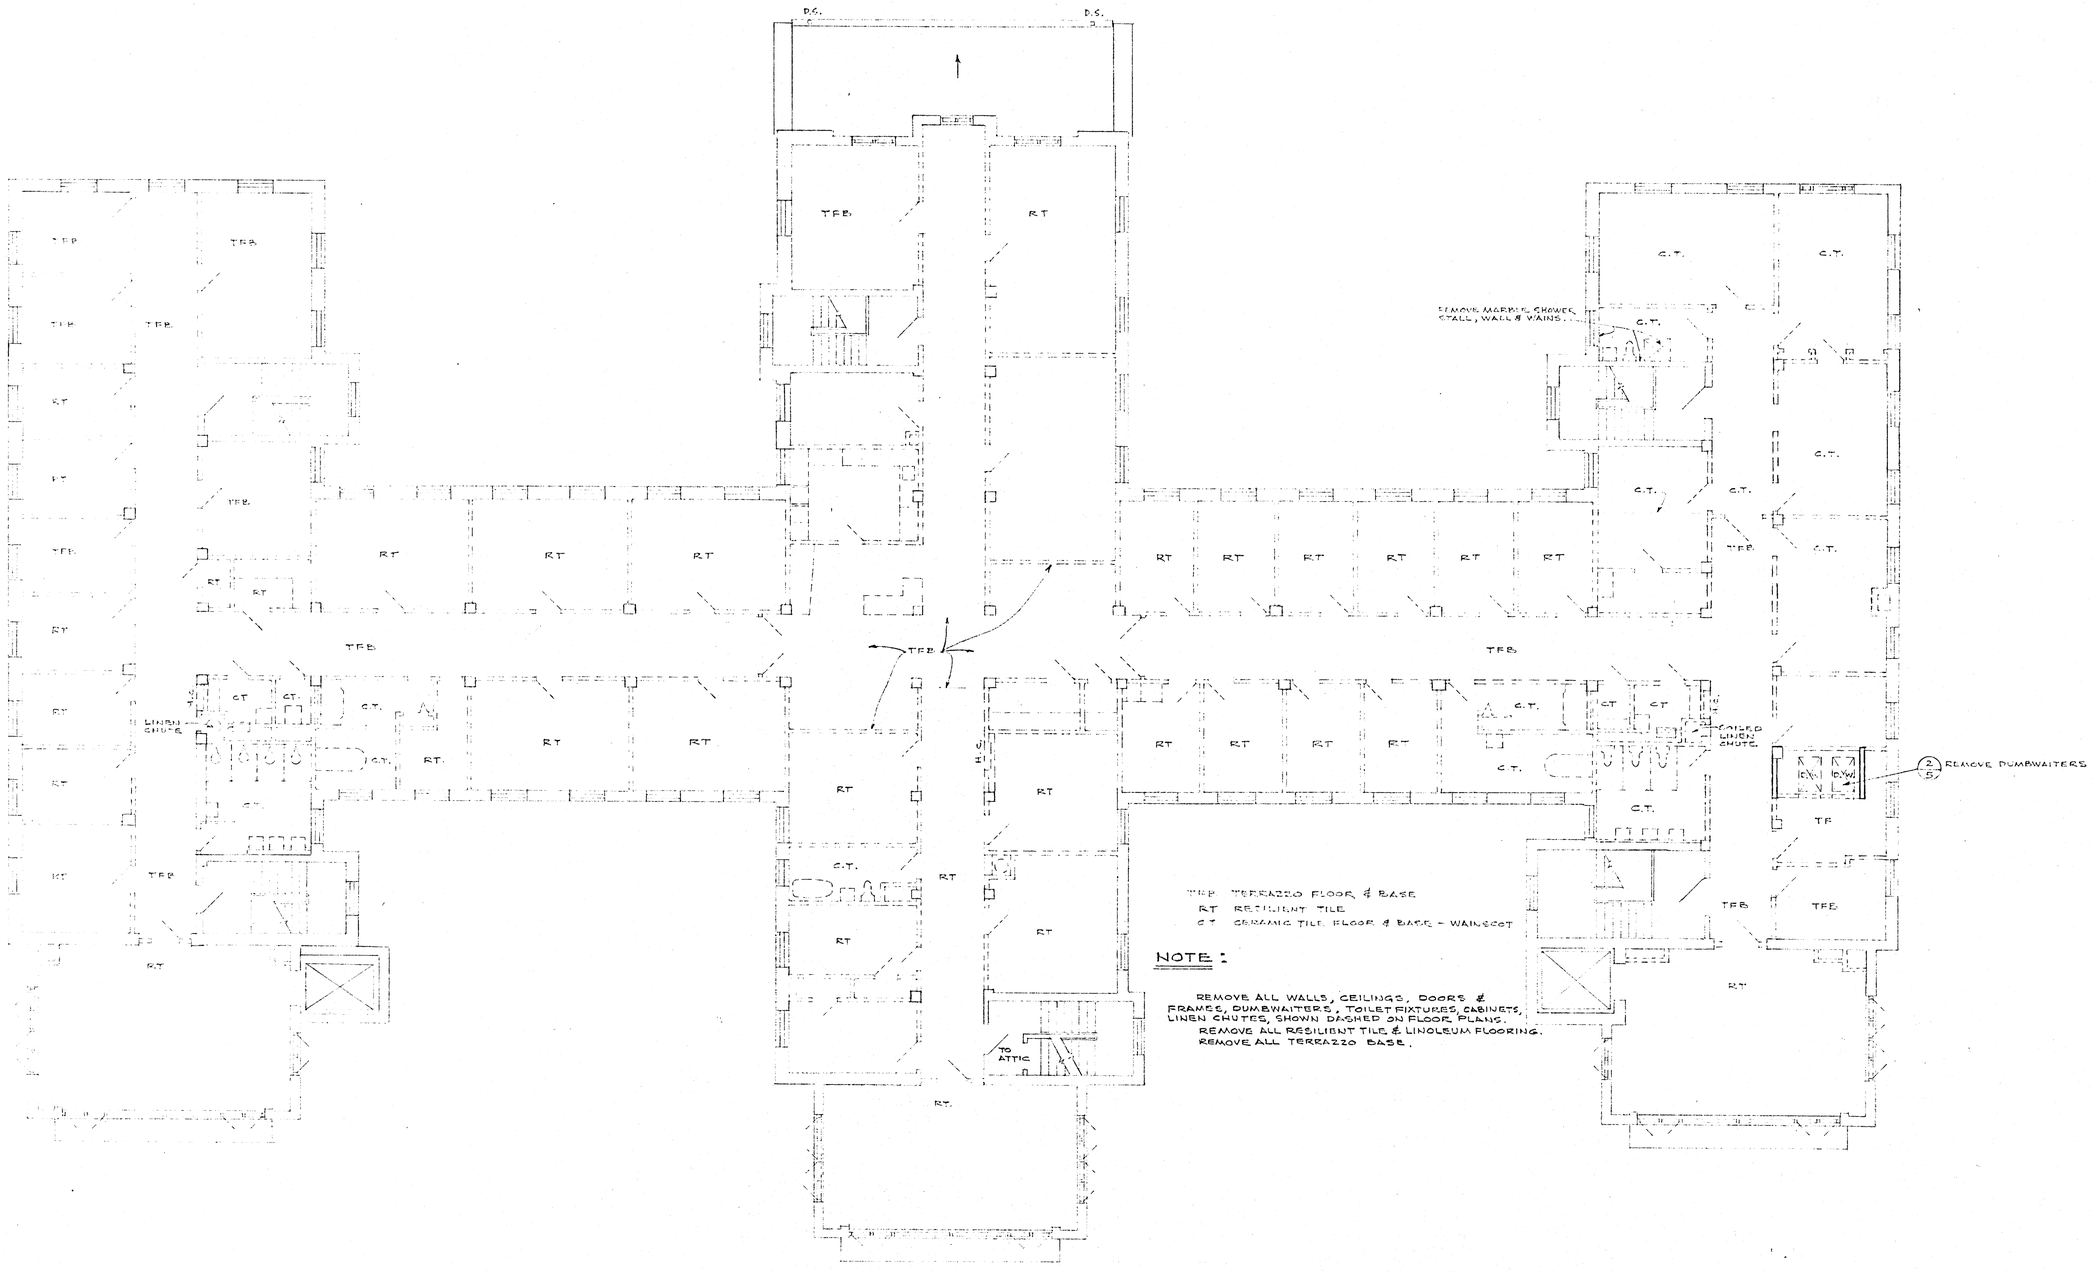

NOTE :

REMOVE ALL WALLS, CEILINGS, DOORS & FRAMES, DUMBWAITERS, TOILET FIXTURES, CABINETS, LINEN CHUTES, SHOWN DASHED ON FLOOR PLANS.
REMOVE ALL RESILIENT TILE & LINOLEUM FLOORING.
REMOVE ALL TERRAZZO BASE.

INTERIOR DEMOLITION
EXISTING THIRD FLOOR PLAN 1/8"=1'-0"

LAKEVIEW PROFESSIONAL PLAZA REMODELING
MARATHON COUNTY WAUSAU, WISCONSIN

DRAWN

CHECKED

THIS DRAWING, AS AN INSTRUMENT OF SERVICE, IS AND SHALL REMAIN THE PROPERTY OF THE ARCHITECT. ALL COPYRIGHTS AND OTHER PROPERTY RIGHTS ARE RESERVED BY THE ARCHITECT.

TILLEMAN ASSOCIATES, INC., ARCHITECTS
119 SOUTH WEBSTER AVENUE (414) 437-6166 GREEN BAY, WISCONSIN 54301

DATE SEPT. 1989

SHEET 16

PROJ. NO. 8905

NOTE:

1. ELECTRICAL CONTRACTOR SHALL REMOVE ALL EXISTING ELECTRICAL WIRING, LIGHT FIXTURES, CONDUITS, DISCONNECTS, STARTERS, SWITCHES, OUTLETS, ETC., UNLESS NOTED OTHERWISE.
2. CONTRACTOR TO VERIFY ALL EXISTING CONDITIONS AT THE SITE.
3. EXISTING EMERGENCY LITE TO REMAIN. ELECT. CONTR. TO PROVIDE POWER FROM NEW PANELS.

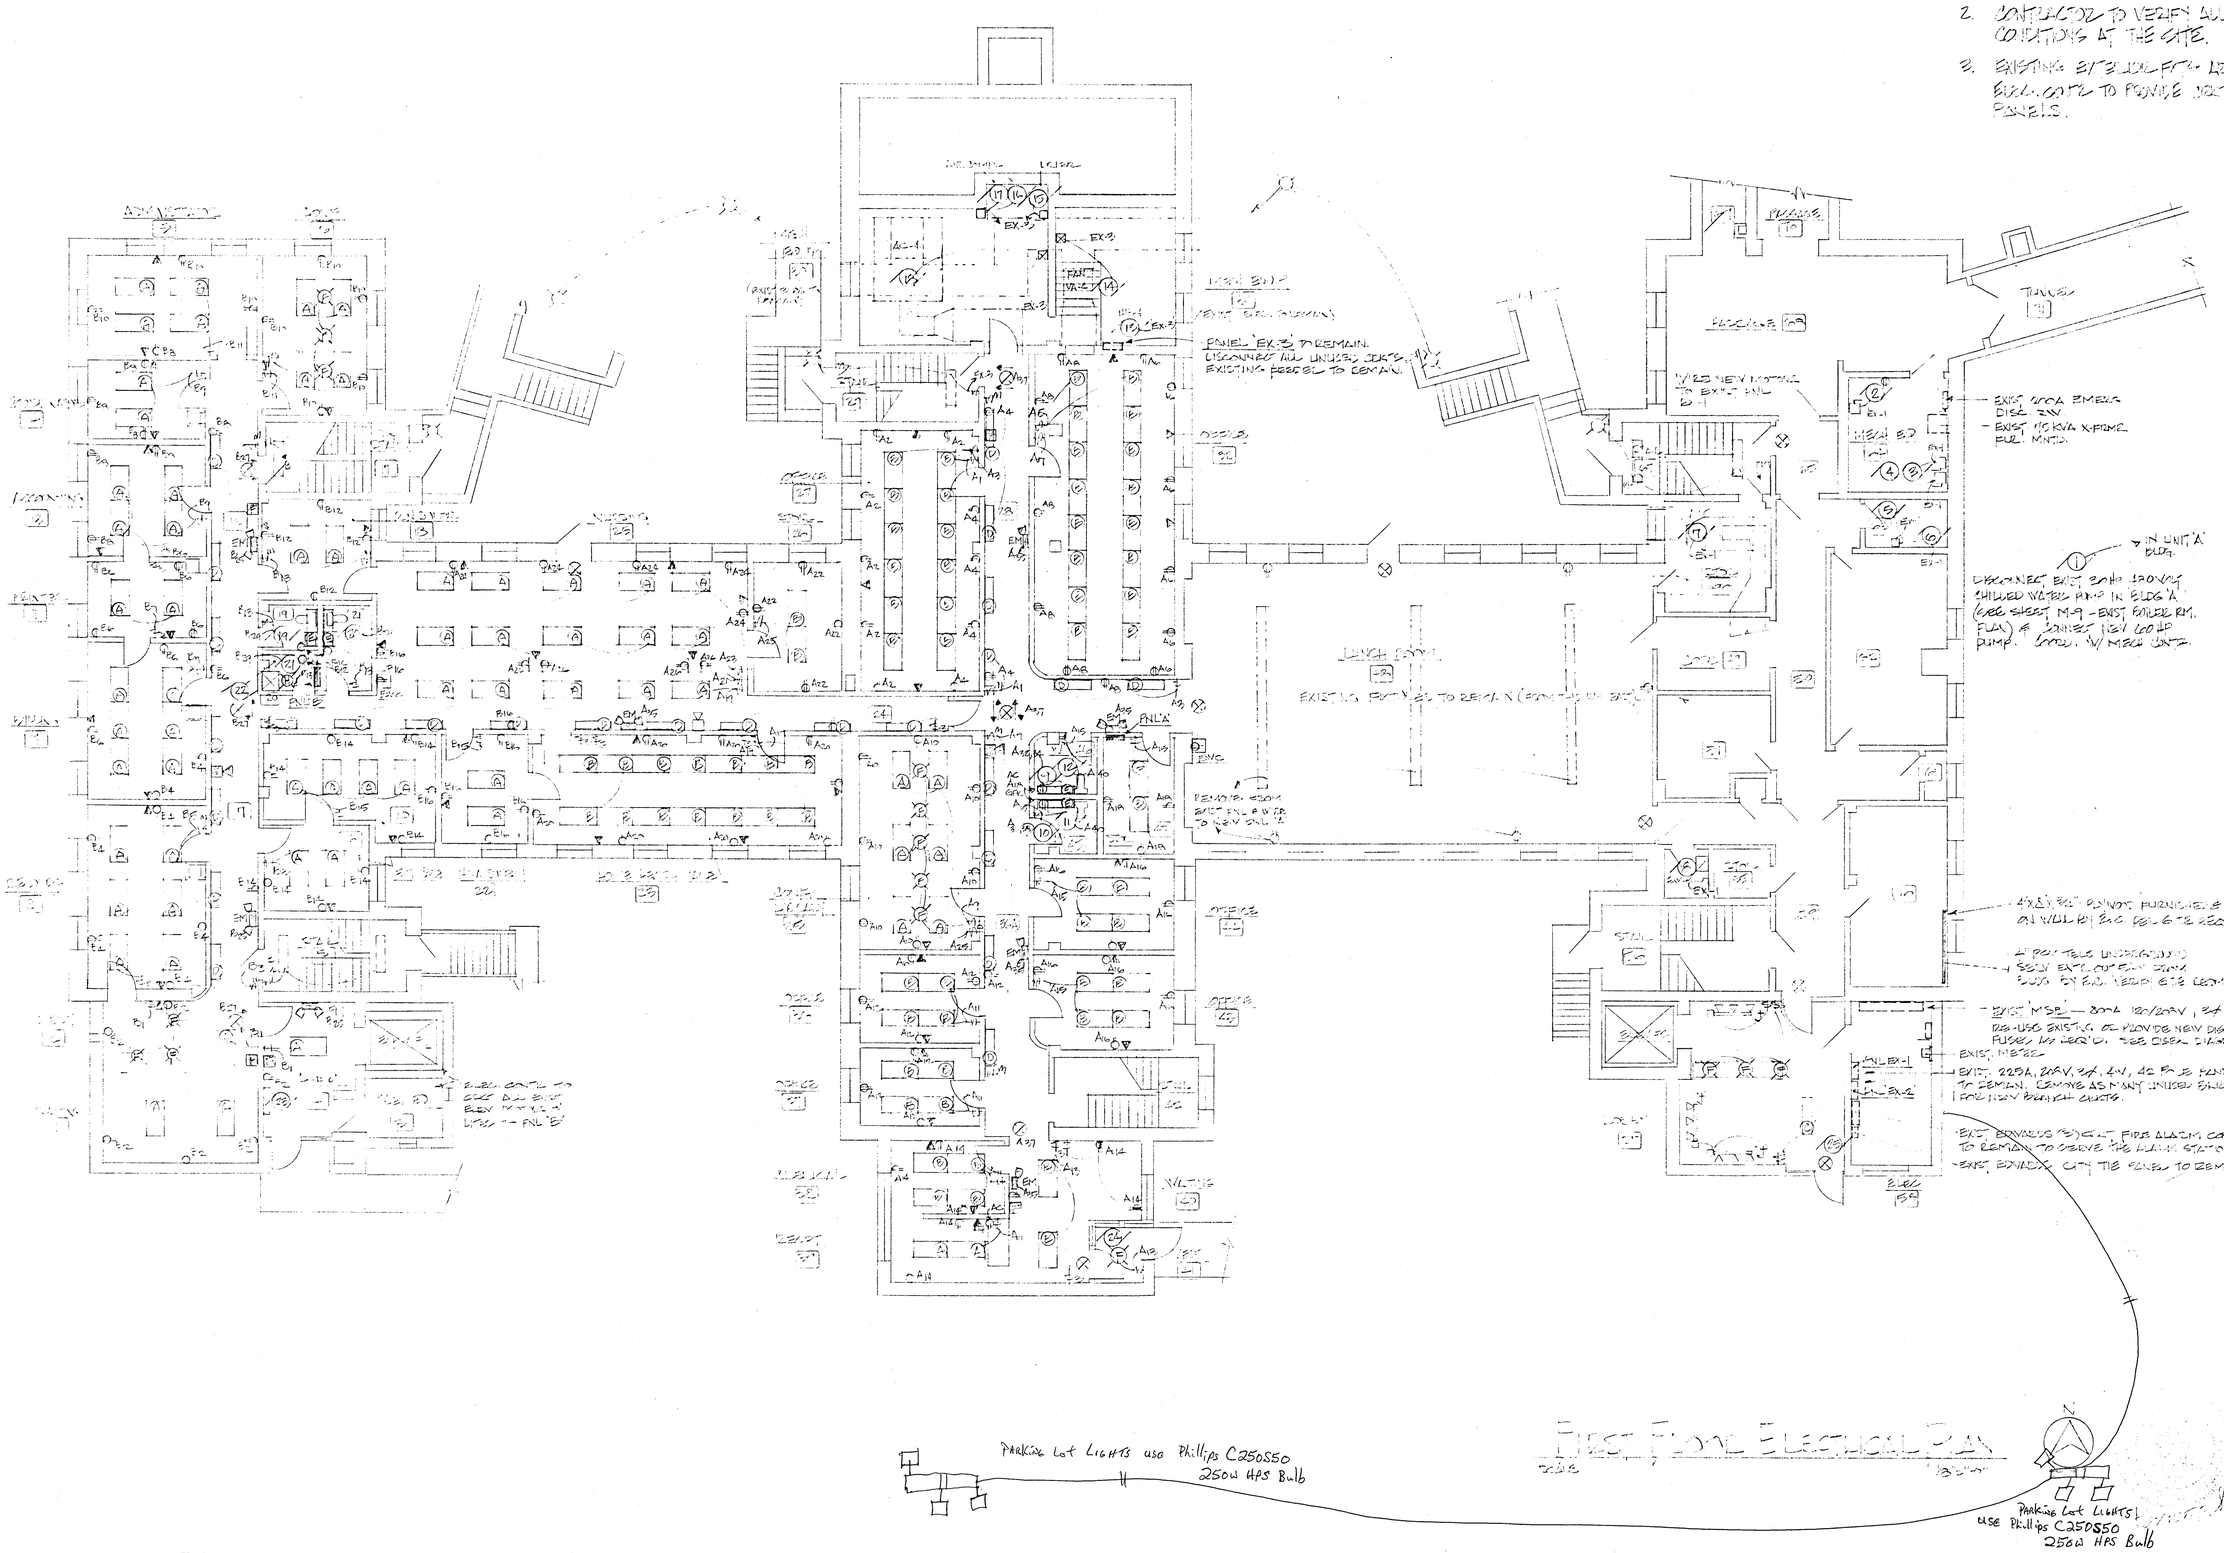

FIRST FLOOR ELECTRICAL PLAN

SCALE: 1/8" = 1'-0"

LAKEVIEW PROFESSIONAL PLAZA REMODELING
MARATHON COUNTY WAUSAU, WISCONSIN

TILLEMAN ASSOCIATES, INC., ARCHITECTS
119 SOUTH WEBSTER AVENUE GREEN BAY, WISCONSIN 54301
(414) 437-6166

DRAWN | CHECKED

THIS DRAWING, AS AN INSTRUMENT OF SERVICE, IS AND SHALL REMAIN THE PROPERTY OF THE ARCHITECT. ANY REUSE OF THIS DRAWING WITHOUT THE WRITTEN CONSENT OF THE ARCHITECT IS IN VIOLATION OF COPYRIGHT LAW AND WILL BE SUBJECT TO LEGAL ACTION.

DATE: SEPT. 1987
SHEET: E 1
PROJ NO. 8905

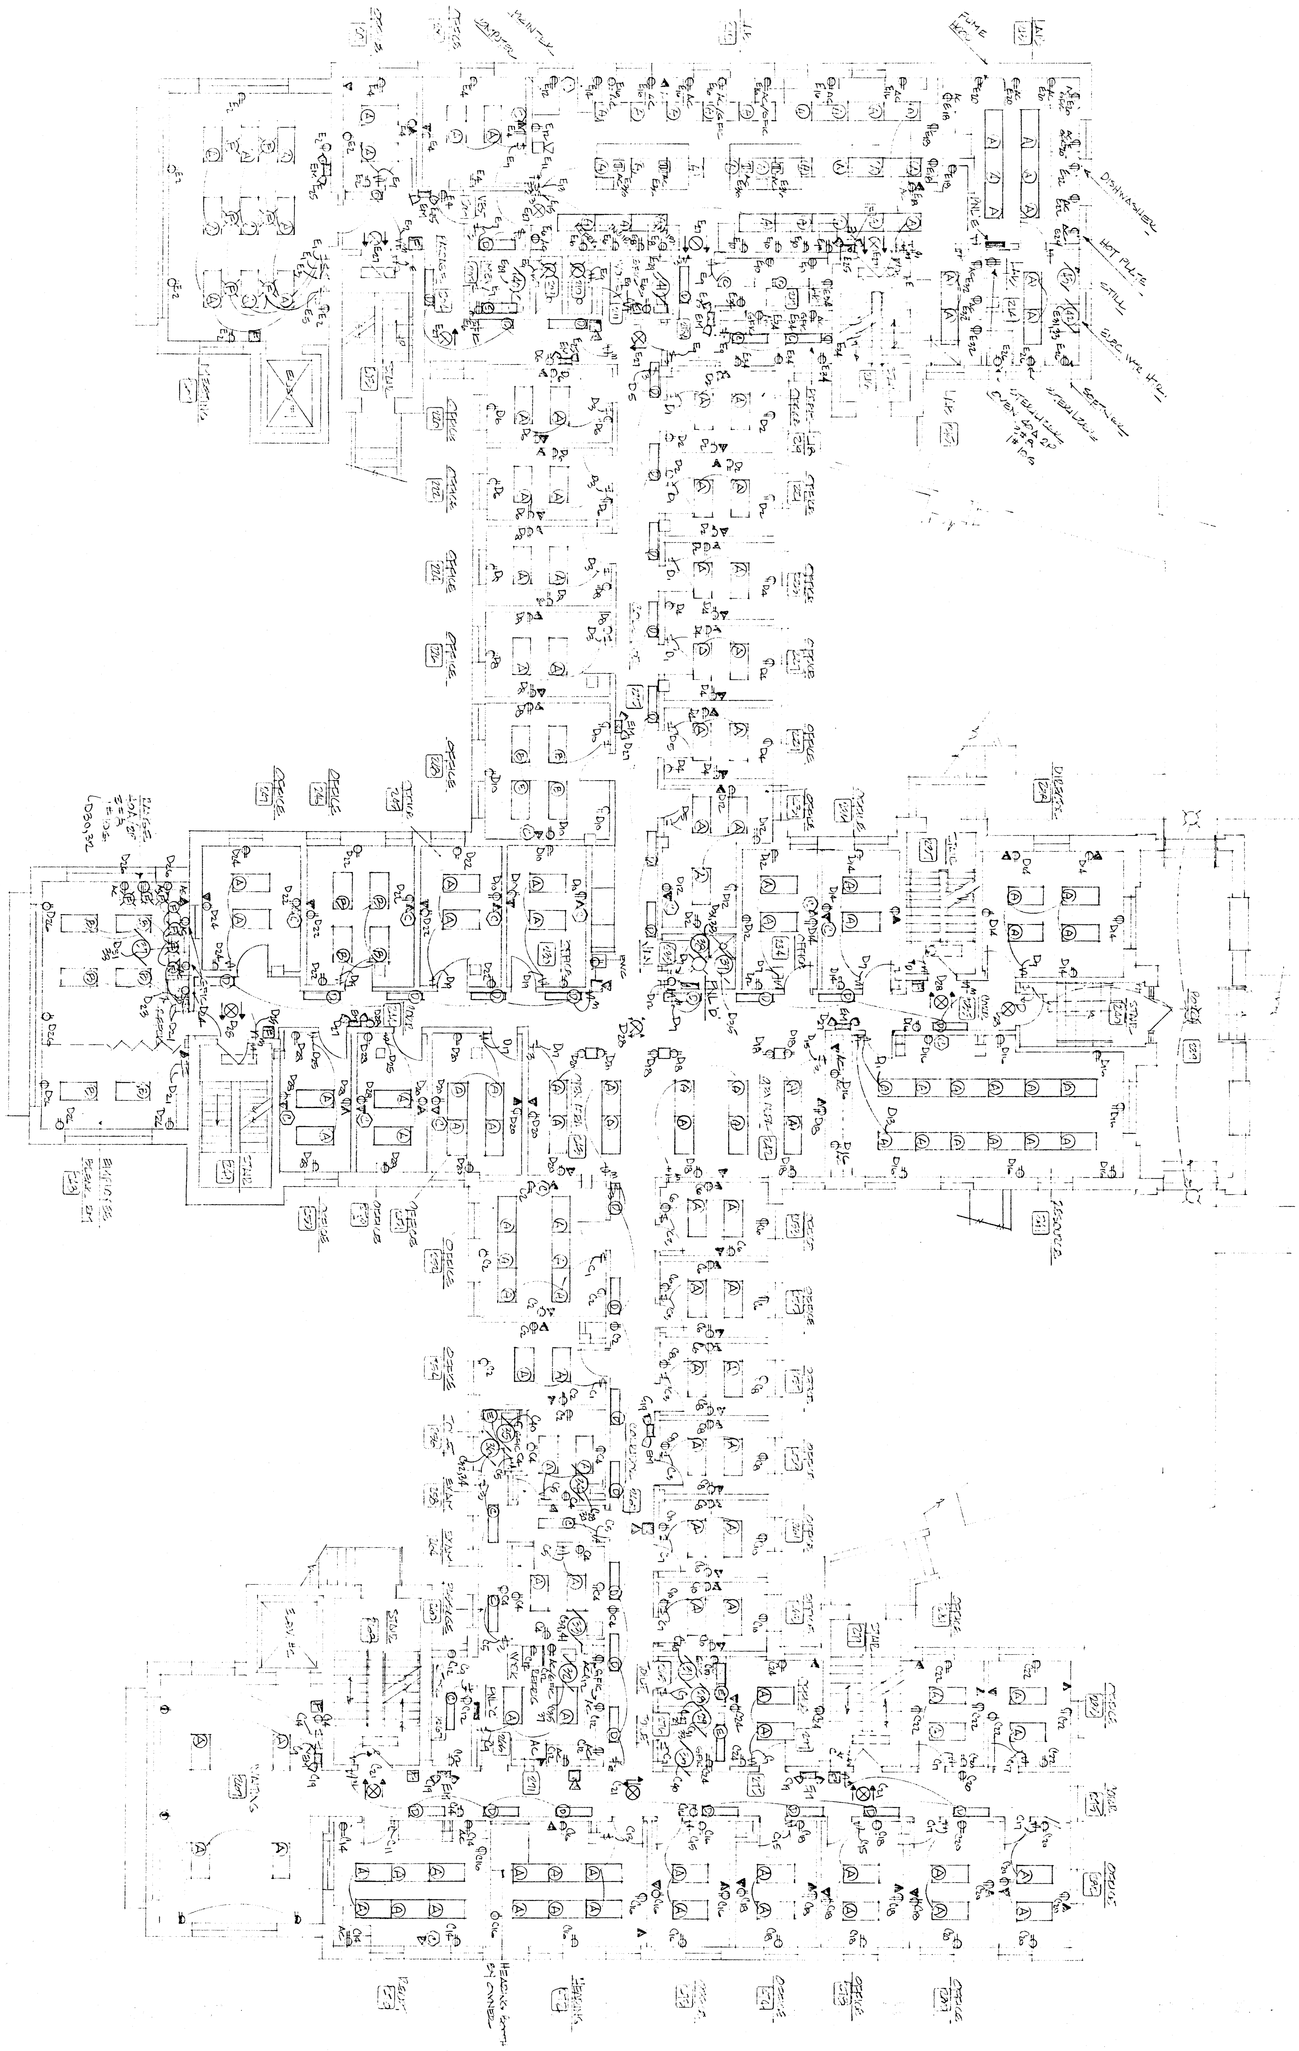

SECOND FLOOR ELECTRICAL PLAN

PROJECT NO. 8105	SHEET NO. E2	DATE: 1989	

TILLEMAN ASSOCIATES, INC., ARCHITECTS
119 SOUTH WEBSTER AVENUE (414) 437-6166 GREEN BAY, WISCONSIN 54301

DRAWN | CHECKED

THIS DRAWING, AS AN INSTRUMENT OF SERVICE, IS THE PROPERTY OF THE ARCHITECT AND IS NOT TO BE USED FOR OTHER WORK EXCEPT BY WRITTEN AGREEMENT WITH THE ARCHITECT

LAKEVIEW PROFESSIONAL PLAZA REMODELING
MARATHON COUNTY WAUSAU, WISCONSIN