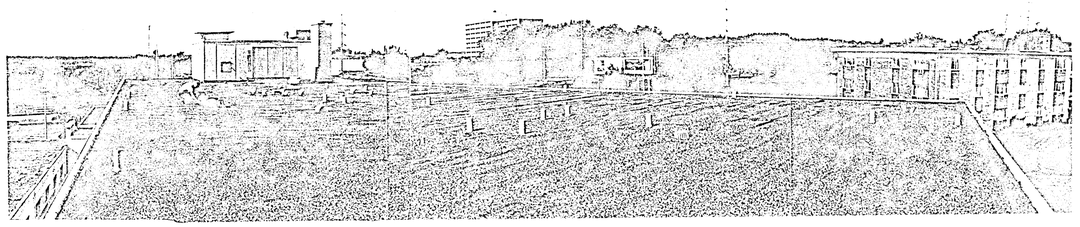

EXISTING ROOF

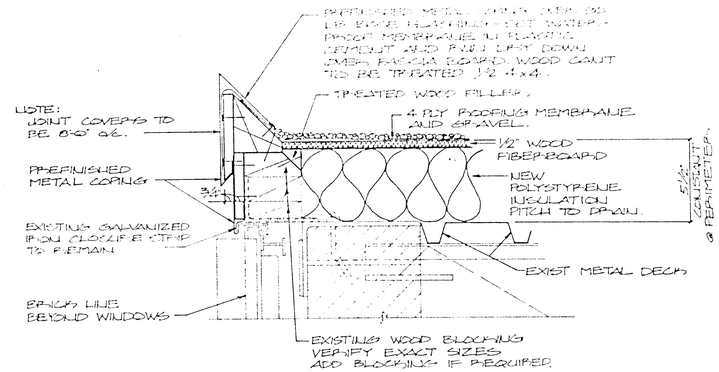

TYPICAL COPING DETAIL

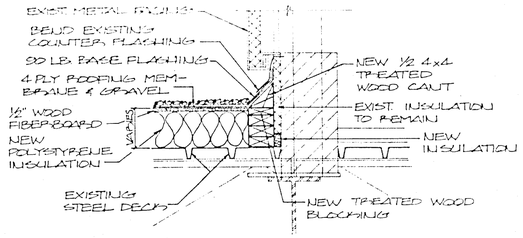

DETAIL AT PENTHOUSE

4 - PLY MEMBRANE ALTERNATE

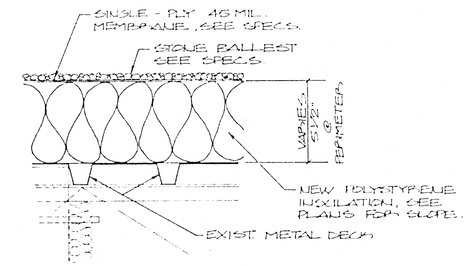

SINGLE - PLY MEMBRANE ALTERNATE

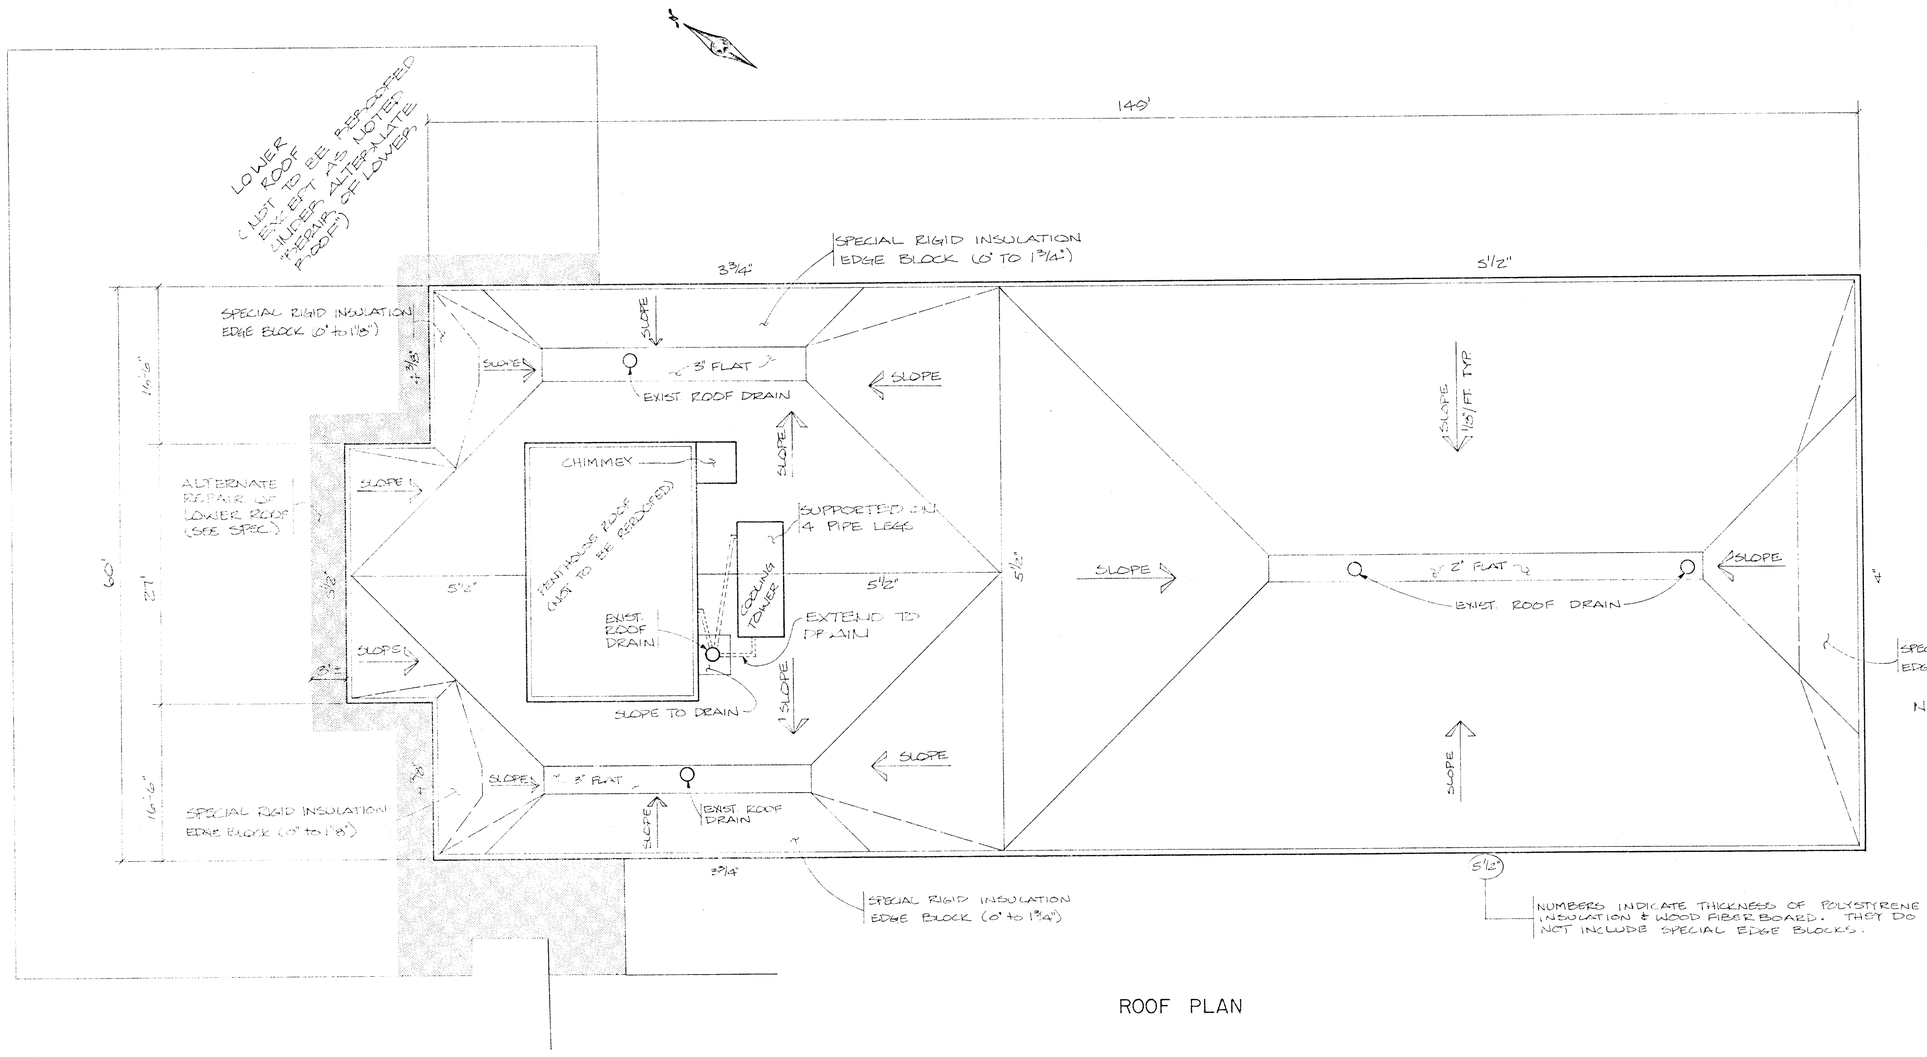

ROOF PLAN

NOTE:

RAISE ALL EXISTING ROOF DRAINS AS REQ'D TO ACCOMODATE NEW INSULATION THICKNESS

VENTS NOT SHOWN ON PLAN - SEE EXISTING ROOF PICTURE. REPLACE ALL VENTS.

CONTRACTOR MUST VERIFY ALL CONDITIONS & DIMENSIONS PRIOR TO SUBMITTING PROPOSAL.

SURVEY:	CHECKED BY:	NO.	DATE	REVISIONS	I HEREBY CERTIFY THAT THIS PLAN WAS PREPARED BY ME OR UNDER MY DIRECT SUPERVISION AND THAT I AM A REGISTERED PROFESSIONAL ENGINEER UNDER THE LAWS OF THE STATE OF MINNESOTA.	SHORT – ELLIOTT – HENDRICKSON, INC. Wausau, Wisconsin • Chippewa Falls, Wisconsin	MARATHON COUNTY HEALTH AND SOCIAL SERVICES BUILDING	ROOFING - PLAN AND DETAILS	FILE NO.: 84044	2
DESIGN:									DATE: 10/8/83	2