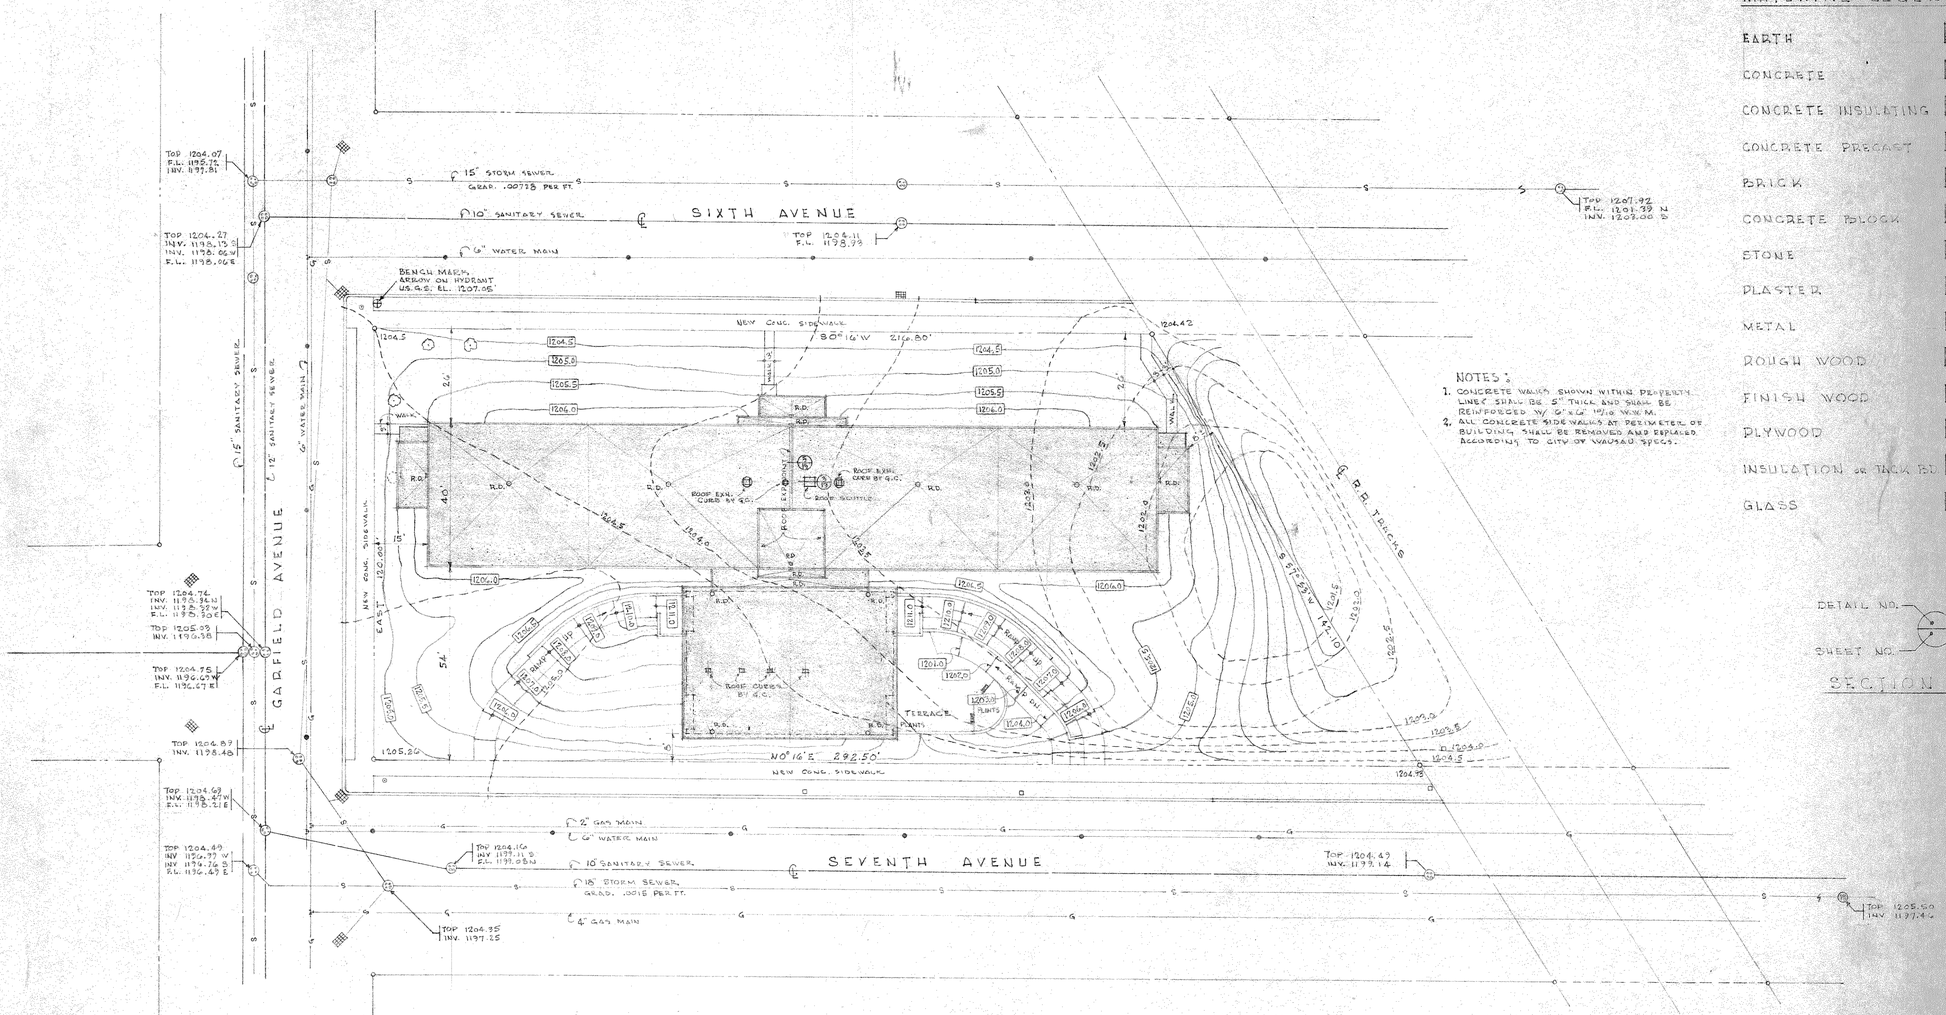

BLD'G	FLOOR ELEV.
BASM'T FLOOR	1200.33
FIRST FLOOR	1211.17
SECOND FLOOR	1219.84
THIRD FLOOR	1228.50

1200.50 — EXISTING GRADES

1200.0 — ESTABLISHED GRADES

PLOT PLAN

1" = 20'-0"

LEGEND:

- MANHOLE
- PROPERTY CORNER
- WATER MAIN
- SANITARY SEWER
- STORM SEWER
- GAS LINE
- CATCH BASIN
- 18" MAPLE TREE
- UTILITY POLES — EMBED / REMOVED — POWER & TELEPHONE
- FLOWLINE ELEVATION — F.L.
- INVERT ELEVATION — INV.

NOTES:

1. CONCRETE WALKS SHOWN WITHIN PROPERTY LINES SHALL BE 5" THICK AND SHALL BE REINFORCED W/ 6"x6" 10/10 W.W.M.
2. ALL CONCRETE SIDEWALKS AT PERIMETER OF BUILDING SHALL BE REMOVED AND REPLACED ACCORDING TO CITY OF WAUSAU SPECS.

MATERIAL LEGEND:

- EARTH
- CONCRETE
- CONCRETE INSULATING
- CONCRETE PRECAST
- BRICK
- CONCRETE BLOCK
- STONE
- PLASTER
- METAL
- ROUGH WOOD
- FINISH WOOD
- PLYWOOD
- INSULATION OR THICKNESS
- GLASS

DETAIL NO.
SHEET NO.
SECTION SYMBOL

SHEET INDEX

Nº	DESCRIPTION OF CONTENTS
1	PLOT PLAN, MATERIAL LEGEND
2	FOOTING & FOUNDATION PLAN, FOOT. SCHED.
3	BASEMENT FLOOR PLAN
4	FIRST FLOOR PLAN
5	SECOND & THIRD FLOOR PLAN
6	ROOM FINISH SCHEDULE
7	DOOR SCHEDULE & DETAILS
8	ELEVATIONS
9	BUILDING SECTIONS
10	WALL & CORNICE DETAILS
11	CURTAIN WALL & WINDOW DETAILS
12	STUDENT BEDROOM LAYOUT & DETAILS
13	STAIR SECTIONS & MISSC. DETAILS
14	CABINET & BUILT-IN DETAILS
	STRUCTURAL
S-1	1st FL. FRAMING PLAN, COLUMN SCHEDULE
S-2	1st FL. ROOF FRAMING & 2nd FLOOR FRAMING
S-3	3rd FL. ROOF FRAMING & 3rd FLOOR FRAMING
	PLUMBING
P-1	PLOT PLAN, YARD CATCH BASIN
P-2	FOUNDATION PLUMBING PLAN
P-3	BASEMENT PLUMBING PLAN
P-4	FIRST FLOOR PLUMBING PLAN
P-5	SECOND FLOOR PLUMBING PLAN
P-6	THIRD FLOOR PLUMBING PLAN
	HEATING & VENTILATING
HV-1	BASMT. HTG. & VENT. PLAN
HV-2	FIRST FLOOR HTG. & VENT. PLAN
HV-3	SECOND FLOOR HTG. & VENT. PLAN
HV-4	THIRD FLOOR HTG. & VENT. PLAN
	ELECTRICAL
E-1	BASEMENT ELECTRICAL PLAN
E-2	FIRST FLOOR ELECTRICAL PLAN
E-3	SECOND FLOOR ELECTRICAL PLAN
E-4	THIRD FLOOR ELECTRICAL PLAN
E-5	PLOT PLAN, SCHEDULES
E-6	RISER DIAGRAMS, PANEL DIAGRAMS

NOTE:

ALL DRAWINGS ARE DIMENSIONED BY THE MODULAR METHOD. ALL PLANS, SECTIONS, ELEV. & DETAILS ARE DRAWN ON A 4" GRID WHICH APPEARS AS A 4" SQUARE. GRID LINES ARE NOT SHOWN AT SMALL SCALE (3/4" = 1'-0" AND UNDER) AND MUST BE LOCATED BY REFERENCE TO LARGE SCALE DETAILS. COURSE HEIGHTS & WIDTHS ARE DIMENSIONED TO CENTERING OF JOINTS.

4" — DIMENSIONS TO A GRIDLINE USE AN ARROW. THESE ARE NOMINAL DIMENSIONS OF A 4"x4"

3 5/8" — DIMENSIONS OFF A GRIDLINE USE A DOT. THESE ARE ACTUAL DIMENSIONS OF A 4"x4"

THICKNESS & LOCATIONS OF WALLS IN RELATION TO GRID LINES MUST BE DETERMINED BY REFERENCE TO WALL SECTIONS & DETAILS.

PLOT PLAN
MATERIAL LEGEND

COMM. #7056

DORMITORY BUILDING
UNIVERSITY OF WISCONSIN
MARATHON COUNTY CAMPUS
WAUSAU, WISCONSIN

NELSON Associates Architects
WAUSAU, WISCONSIN

DATE 11-7-67
DRAWN
CHECKED

SHEET 1 OF 14

DORMITORY BUILDING

UNIV. OF WIS. - MARATHON COUNTY CAMPUS

A-1977

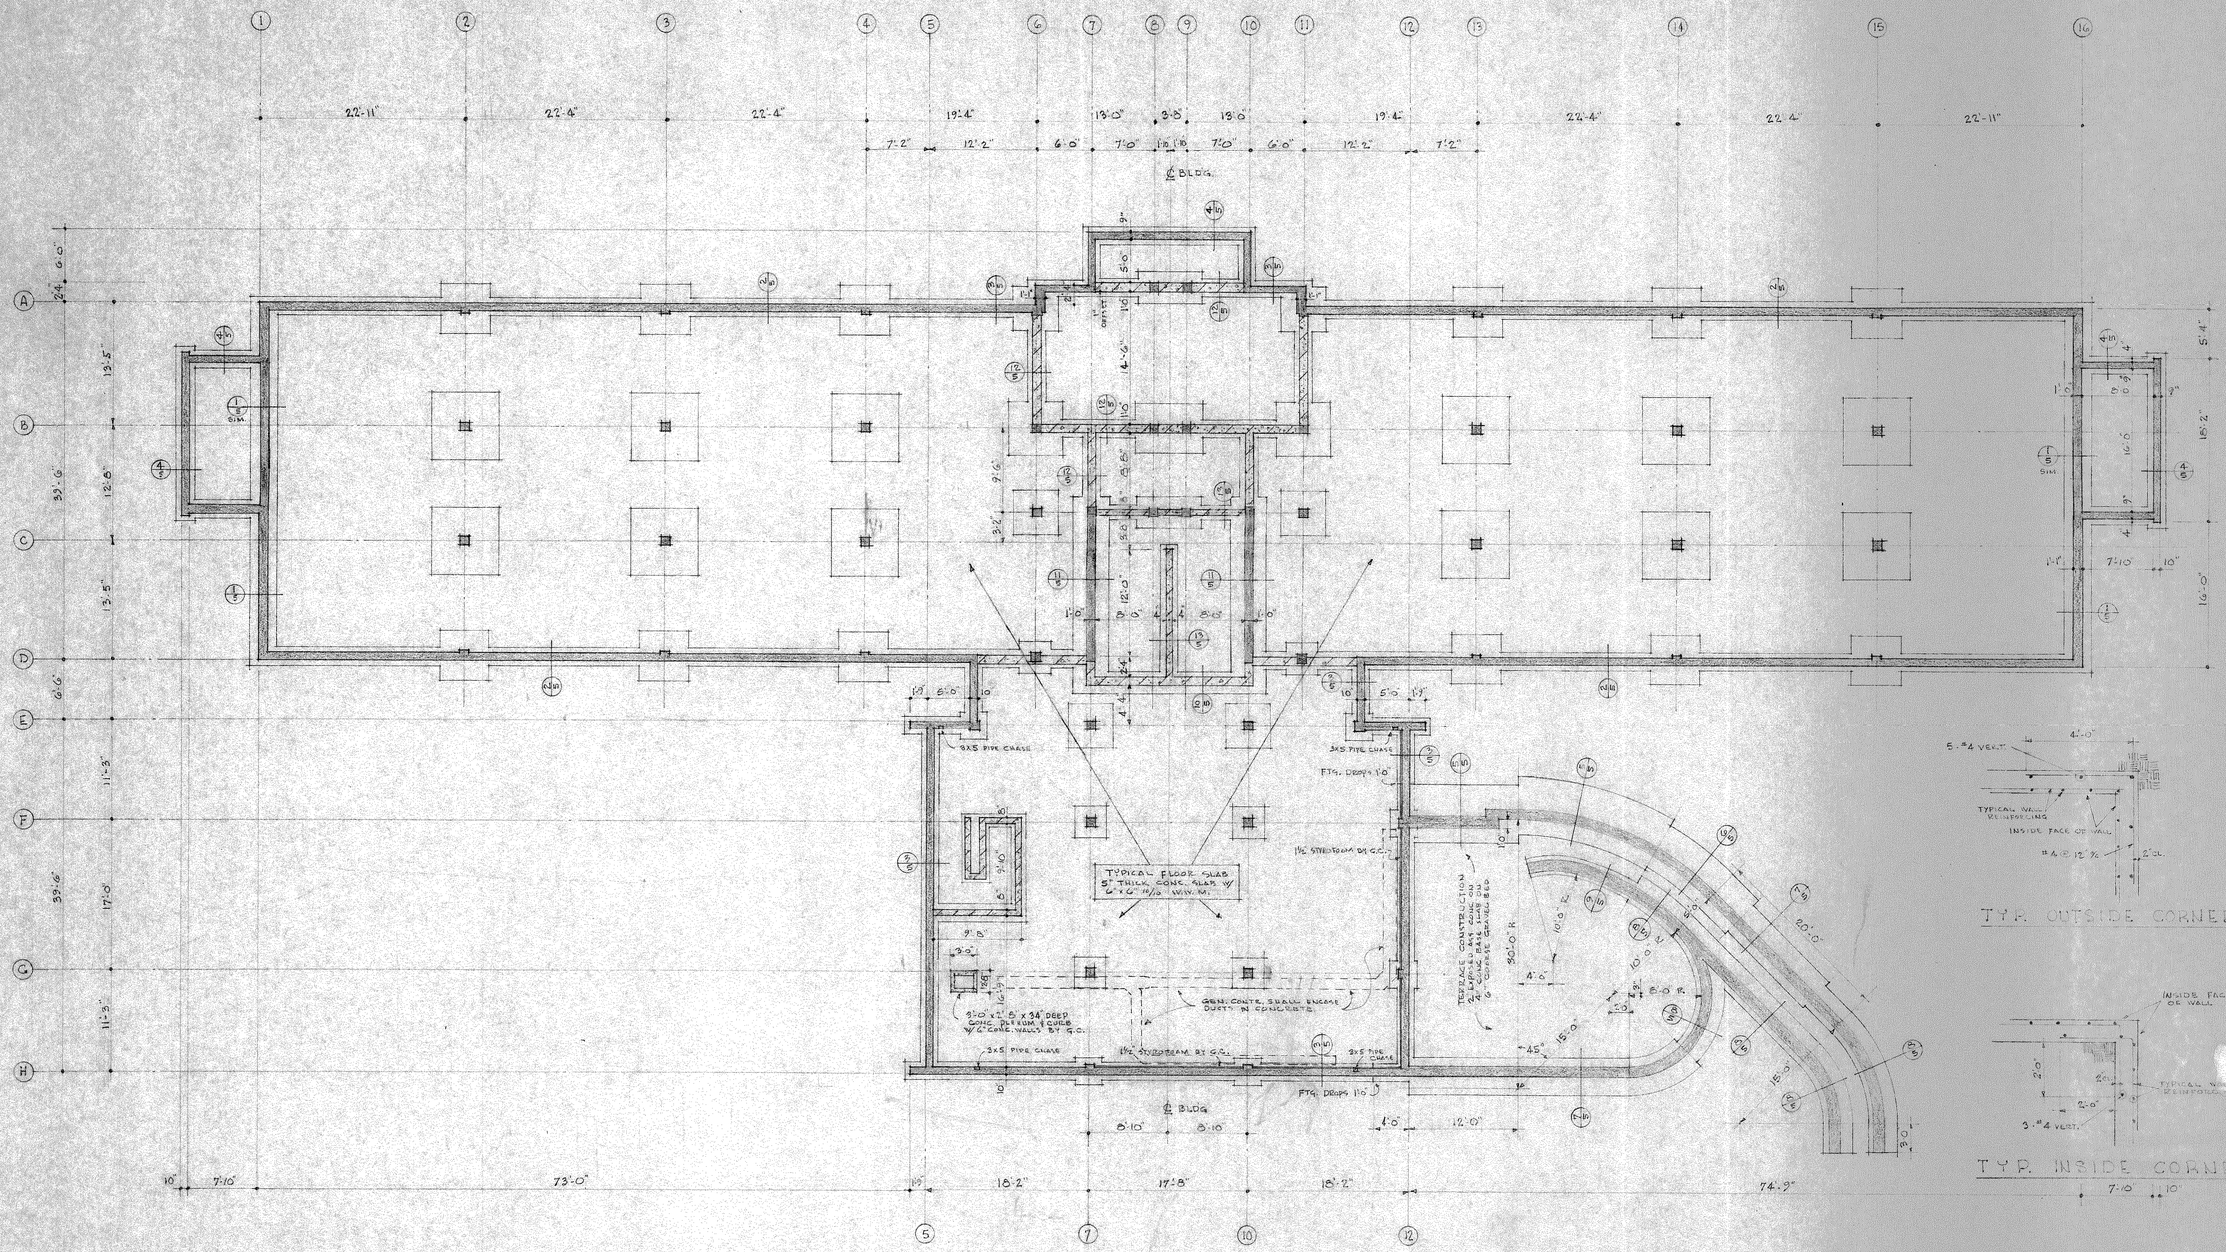

FOOTING & FOUNDATION PLAN 1/8" = 1'-0"

TYP. OUTSIDE CORNER REINF.

TYP. INSIDE CORNER REINF.

FOOTING SCHEDULE

COLUMN NUMBER	FOOTING SIZE A x B	FOOTING SIZE T	COL. OR PEDESTAL C x D	COL. OR PEDESTAL H	REINFORCEMENT	REMARKS
B2 - C2, B3 - C3, B4 - C4, B15 - C15, B16 - C16, B15 - C15	7'-6" x 7'-6"	1'-8"	1'-0" x 1'-0"	3'-8"	9 - #7 @ 10½" ⅋ EACH WAY	
A2½ - D2, A3 - D3, A4 - D4, A15 - D15, A16 - D16, A15 - D15	5'-6" x 5'-6"	1'-3"	1'-1" x 1'-0"	3'-3"	7 - #6 @ 10" ⅋ EACH WAY	
B6 - B11	6'-0" x 6'-0"	1'-4"	1'-0" x 1'-0"	3'-4"	6 - #7 @ 13½" ⅋ EACH WAY	
A6 - A11 - C6 - C11	5'-0" x 5'-0"	1'-2"	1'-1" x 1'-0"	3'-2"	6 - #6 @ 10½" ⅋ EACH WAY	C6 & C11 PIERS - 1'-0" x 1'-0"
E7 - E10	5'-0" x 5'-0"	1'-2"	1'-0" x 1'-0"	3'-2"	6 - #6 @ 10½" ⅋ EACH WAY	
F7 - G7 - F10 - G10	3'-6" x 3'-6"	10"	1'-0" x 1'-0"	2'-10"	4 - #5 @ 12" ⅋ EACH WAY	
E5 - H7 - H10 - E12 - D6 - D11 E12/G12	3'-0" x 3'-0"	10"	1'-1" x 1'-0"	2'-10"	4 - #4 @ 10" ⅋ EACH WAY	E5 - E12 - E6 - D11 PIERS 1'-0" x 1'-0"
B8 & B9	5'-6" x 7'-6"	1'-0"	(2) 1'-0" x 1'-0"	3'-0"	8 - #6 ACROSS WALL 6 - #6 PAR. TO WALL	COMBINED FTG. - 2 PIERS
A8 & A9 - C8 & C9	3'-6" x 7'-6"	10"	1'-0" x 1'-0"	2'-10"	8 - #5 ACROSS WALL 4 - #5 PAR. TO WALL	2 COMBINED FTGS. - 4 PIERS

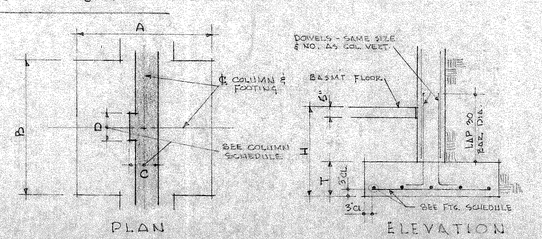

TYPICAL EXTERIOR FTG. DETAIL

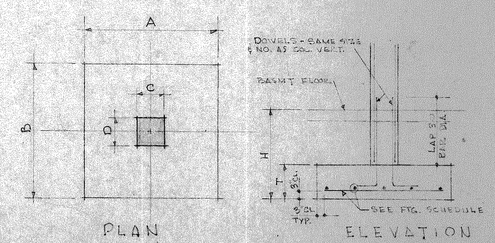

TYPICAL INTERIOR FTG. DETAIL

NOTE!
GENERAL CONTRACTOR SHALL PROVIDE CONC. EQUIPMENT PADS REQ'D BY MEV CONTR. SEE MECH. & ELECT. PLANS.

FOOTING & FOUNDATION PLAN FOOTING SCHEDULE	COMM. #7056
DORMITORY BUILDING UNIVERSITY OF WISCONSIN MARATHON COUNTY CAMPUS WAUSAU, WISCONSIN	
NELSON Associates Architects WAUSAU WISCONSIN	DATE 11-7-67 DRAWN CHECKED D.O.
	SHEET 2 OF 14