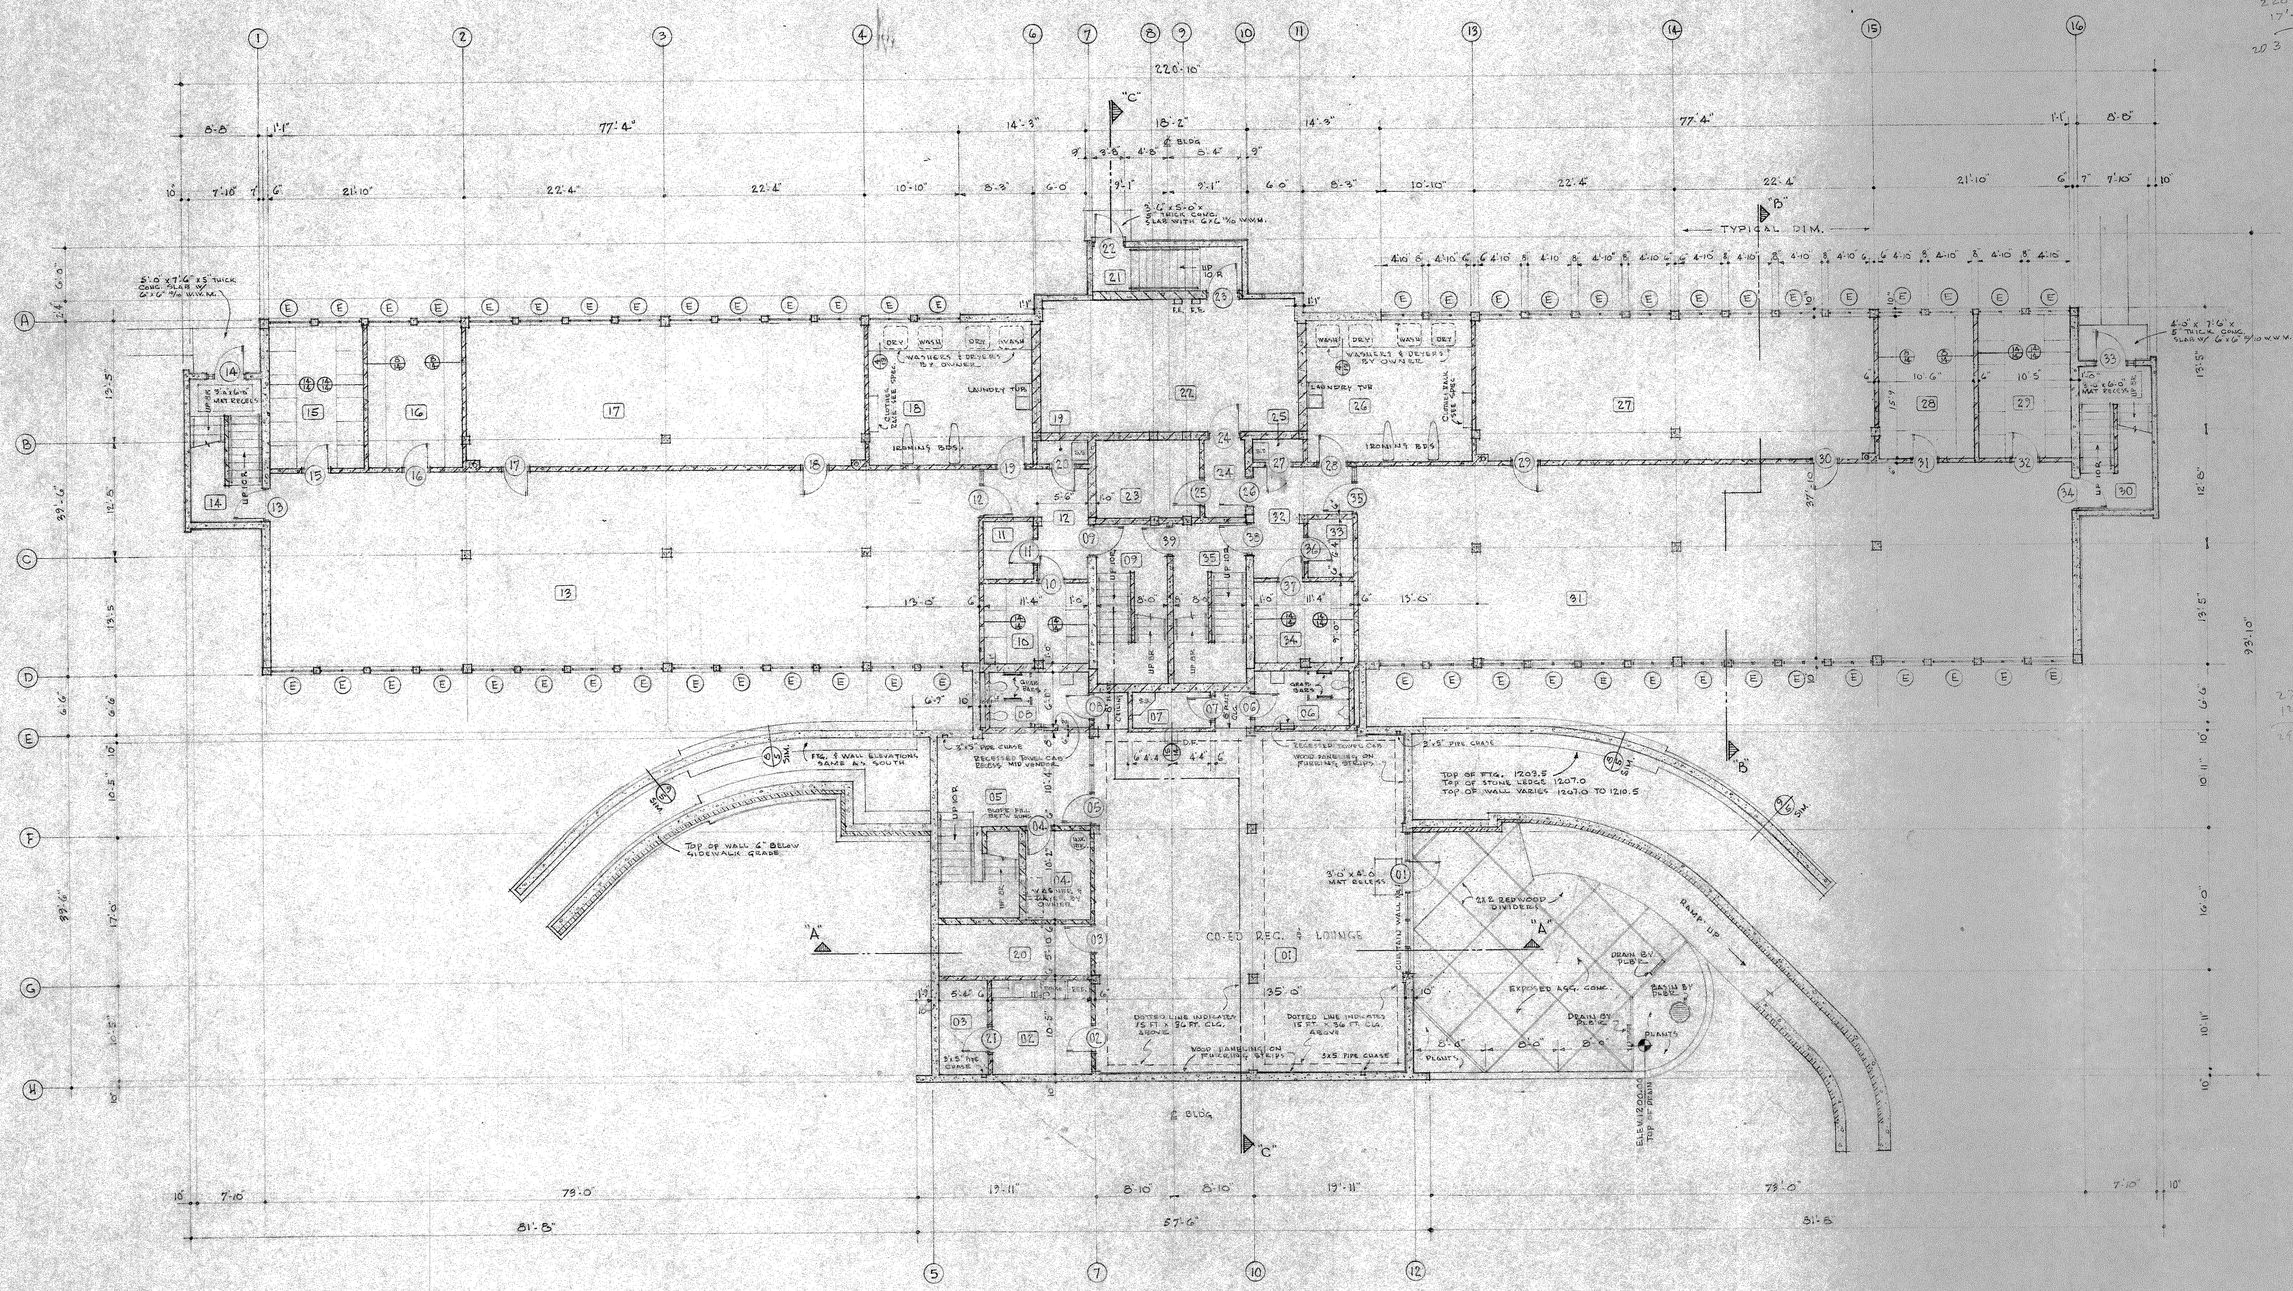

N

BASEMENT FLOOR PLAN

1/8" = 1'-0"

SPECIAL EQUIPMENT SCHEDULE (BASMT)

ROOM NOS.	ROOM NAME	UNDERSIDE OF FIXTURES	GRAB BAR 36" LONG	WASTE RECEPTACLE 18" x 24" WALL	WASTE RECEPTACLE 18" x 24" WINDOW	SAN. NAPKIN DISP. & WASTE RECEPTACLE	TOWEL DISP. (RECESSED) & WASTE RECEPTACLE	WATER SAVER FOR URINAL	SOAP DISP. & STRUT 48" LONG			REMARKS
04	REC. STORAGE	1					1					
06	MENS TOILET	1	2	1	1							RECESSED TOWEL DISP. & WASTE REC.
07, 19, 25	JANITOR CLOSET	3					1	1				
08	WOMENS TOILET	1	2	1	1	1						RECESSED TOWEL DISP. & WASTE REC.,
18, 26	LAUNDRY	2							1			
BASMT FLOOR	TOTAL REQ'D		4	2	2	1	3	4	2			

BASEMENT FLOOR PLAN
BASMT SPECIAL EQUIPMENT SCHED.

COMM. #7056

DORMITORY BUILDING
UNIVERSITY OF WISCONSIN
MARATHON COUNTY CAMPUS
WAUSAU, WISCONSIN

NELSON Associates Architects
WAUSAU, WISCONSIN

DATE 11-7-67
DRAWN
CHECKED DS.

SHEET 3 OF 14

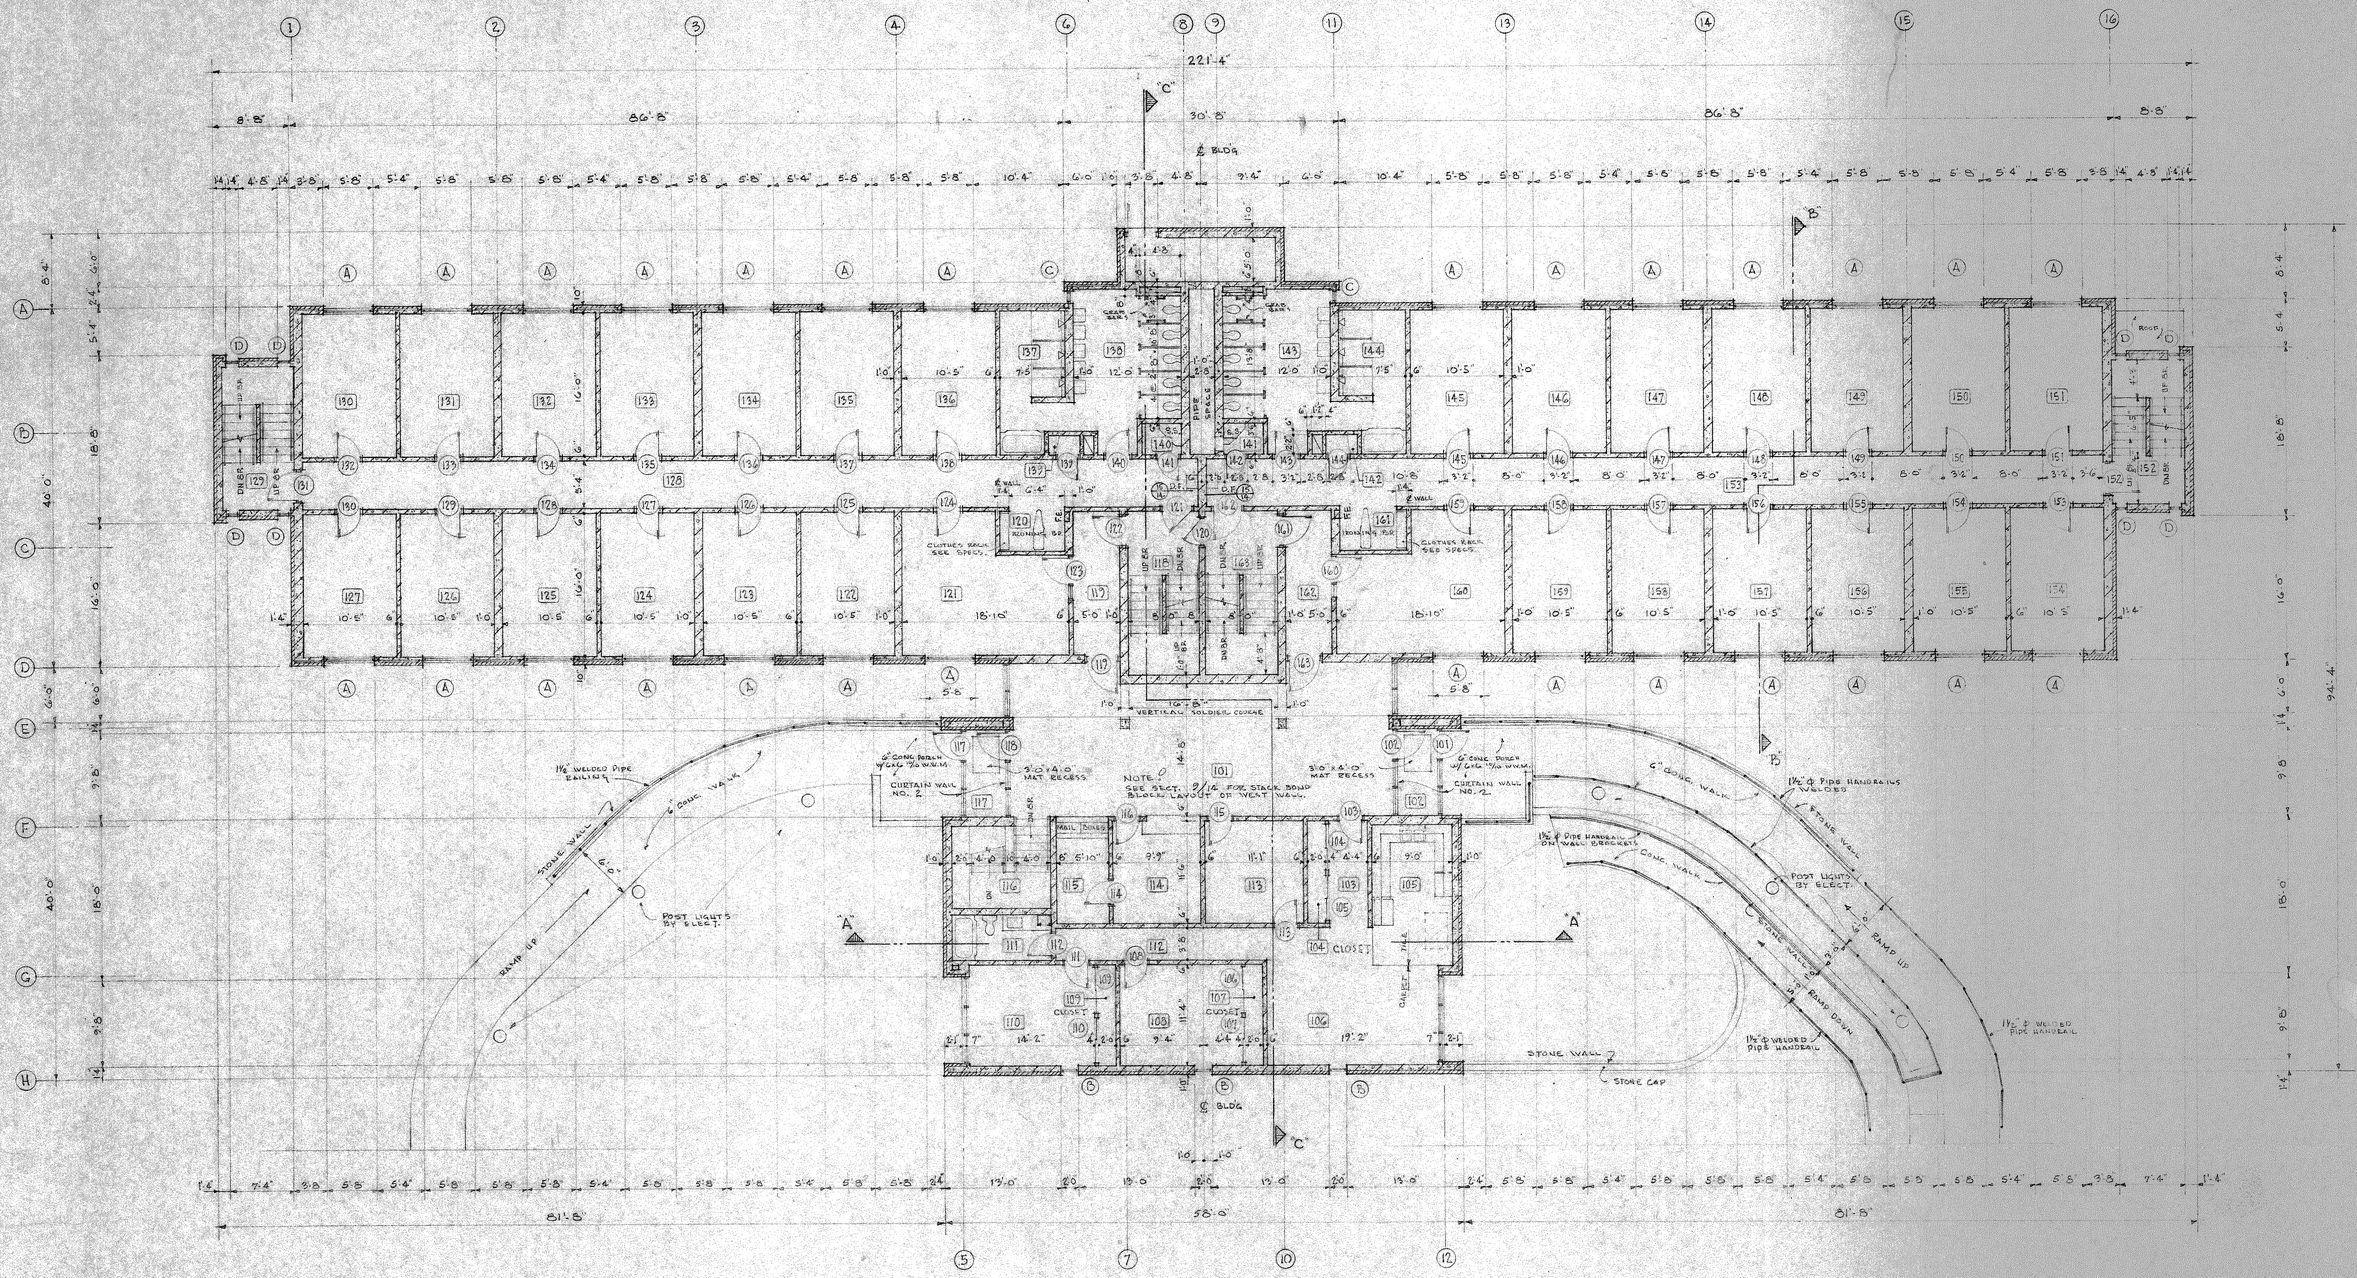

N FIRST FLOOR PLAN 1/8" = 1'-0"

NOTE: NUMBERS SHOWN ARE 1ST FL. ROOMS. DUPLICATE ITEMS ARE TO BE INSTALLED IN CORRESPONDING AREAS ON 2ND & 3RD FLS.

SPECIAL EQUIPMENT SCHEDULE 1ST FL. 2ND FL. 3RD FL.

ROOM NOS.	ROOM NAME	NUMBER OF ROOMS	15" x 24" MIRROR @ 36" AFF	18" x 36" TACK BOARD	10" x 20" SCALE	24" x 24" SHELF	24" x 24" SHELF	FOOD TOOL DOUBLE	FOOD TOOL SINGLE	42" x 72" BARN BULLETIN BOARD	36" x 72" BARN BULLETIN BOARD	30" x 30" SHELF	24" x 24" MAGAZINE	30" x 30" BLACK BOARD	24" x 24" SHELF	REMARKS
120 THRU 127, 130 THRU 136, 140 THRU 151, 154 THRU 163	STUDENT BEDROOM	26	24	2												
120, 161	IRONING AREA	2			1											
137, 144	BATH AREA	2				4			3							
138	WOMENS TOILET	1						5	2	1	1	1				RECESSED DRYER.
140, 141	JANITOR CLOSET	2											1	1		
143	MENS TOILET	1						5	2	1	1					RECESSED DRYER.
FIRST FLOOR	TOTAL REQ'D		52	52	2	8	10	10	2	2	1	2	2			
ADD FOR 2ND & 3RD FLOOR			112	112	4	16	20	12	4	4	2	4	4			
1ST, 2ND & 3RD FLOOR	TOTAL REQ'D		164	164	6	24	30	22	6	6	3	6	6			

FIRST FLOOR PLAN
1ST 2ND & 3RD FL. SPECIAL EQUIP. SCHED.

COMM. #7056

DORMITORY BUILDING
UNIVERSITY OF WISCONSIN
MARATHON COUNTY CAMPUS
WAUSAU, WISCONSIN

NELSON Associates Architects
WAUSAU, WISCONSIN

DATE 11-7-67
DRAWN
CHECKED D.O.

SHEET 1 OF 14

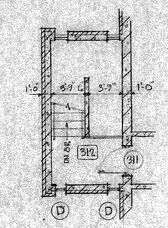

NORTH STAIR
PLAN @ 3RD FL.

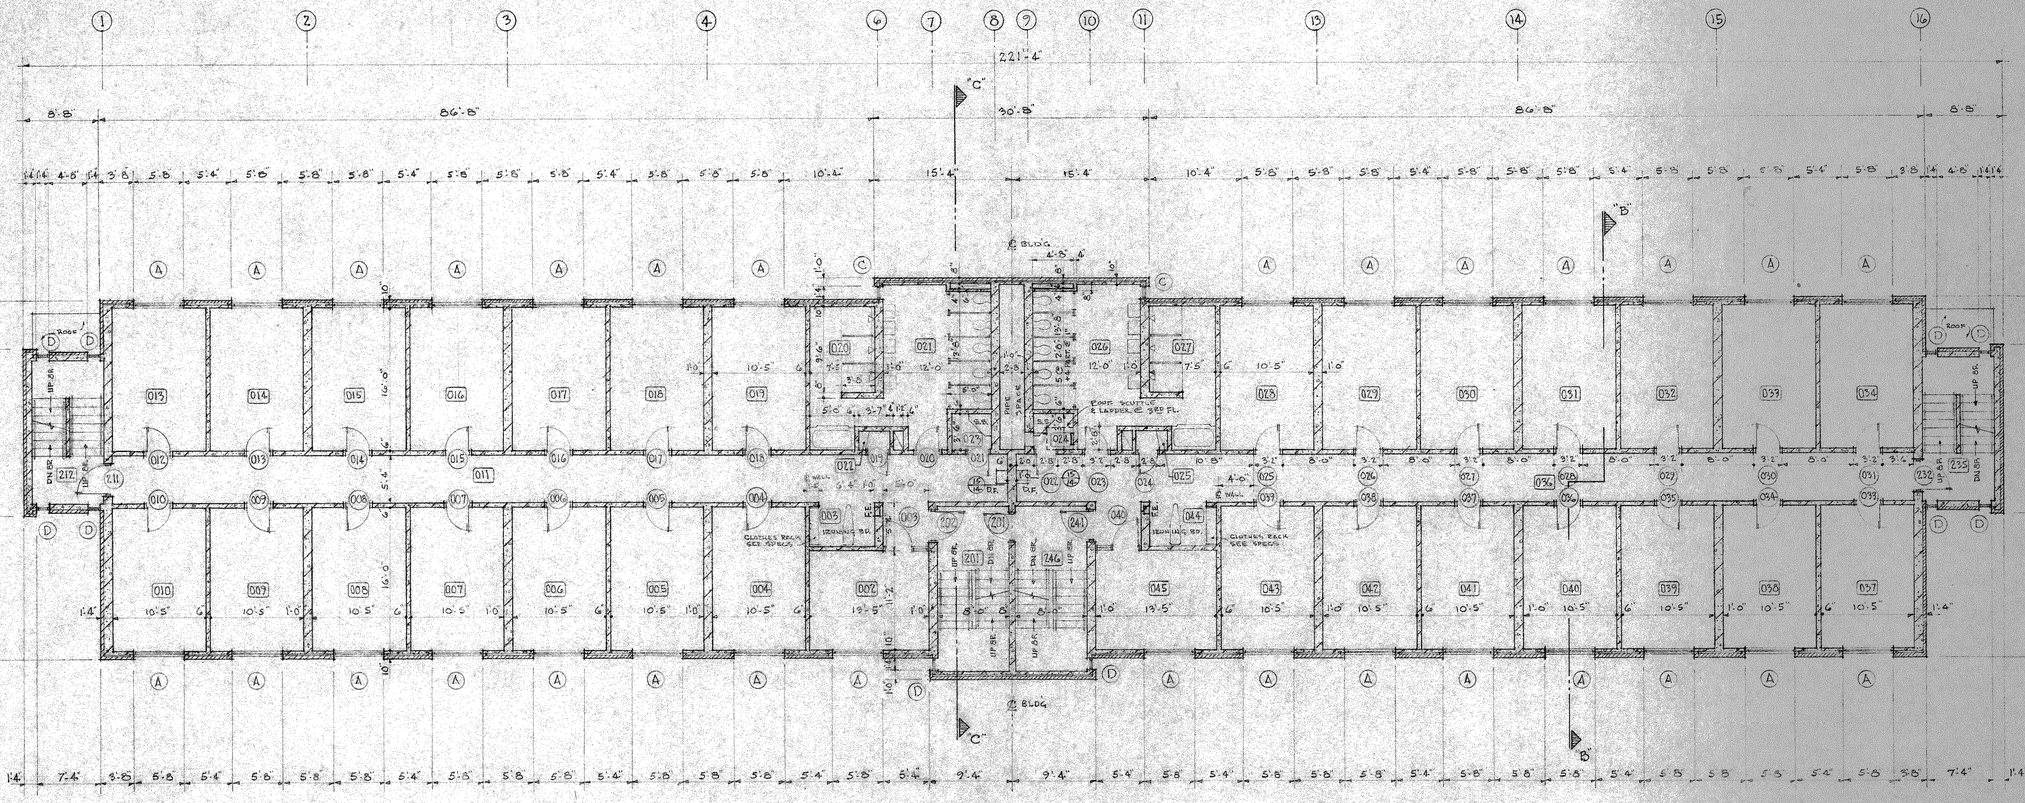

SECOND & THIRD FLOOR PLAN 1/8" = 1'-0"

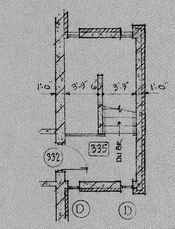

SOUTH STAIR
PLAN @ 3RD FL.

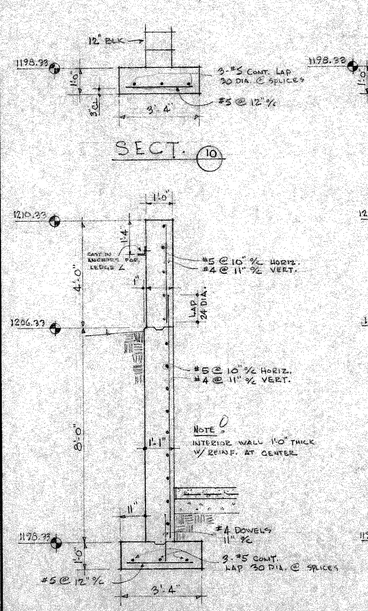

SECT. 10

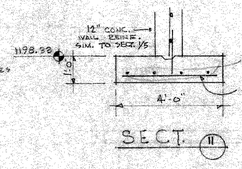

SECT. 11

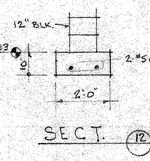

SECT. 12

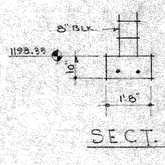

SECT. 13

SECT. 1

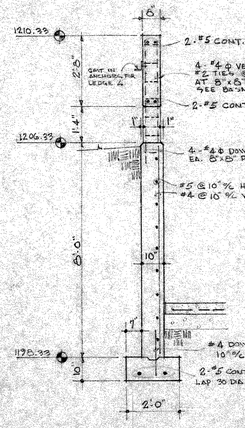

SECT. 2

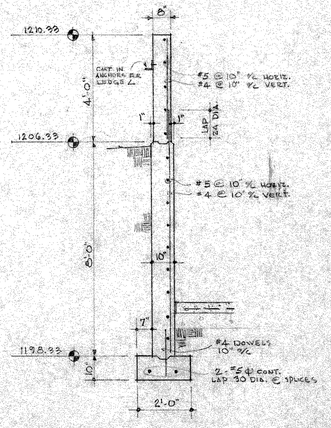

SECT. 3

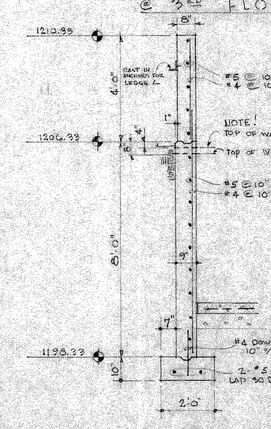

SECT. 4

FOOTING & FOUNDATION WALL DTS. 3/8" = 1'-0"

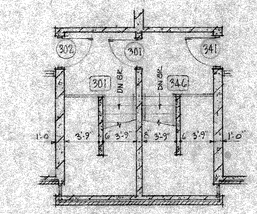

CENTER STAIR PLAN
@ 3RD FLOOR

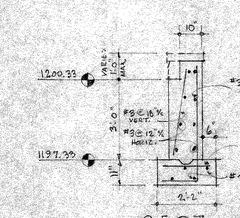

SECT. 9

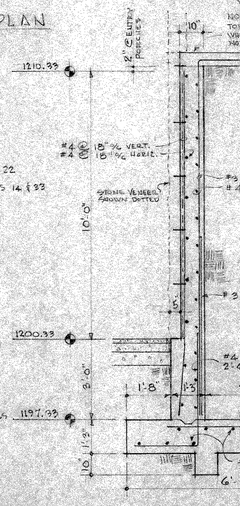

SECT. 5

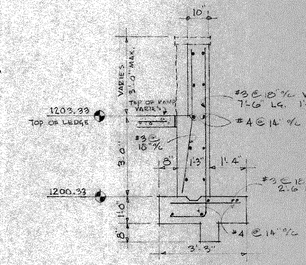

SECT. 8

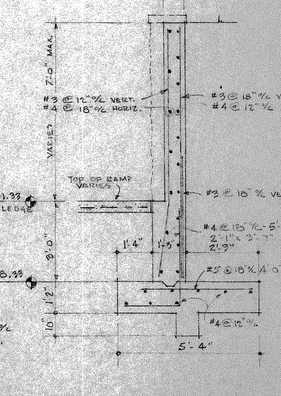

SECT. 6

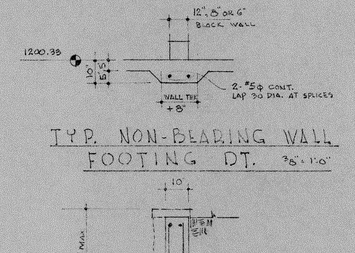

TYP. NON-BEARING WALL
FOOTING DT. 3/8" = 1'-0"

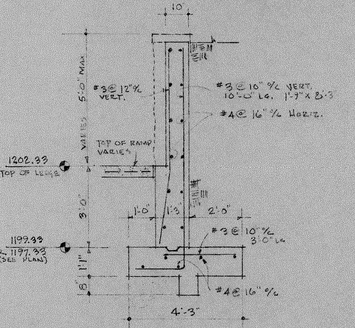

SECT. 7

SECOND & THIRD FLOOR PLAN FOOTING & FOUNDATION WALL DTS.	COMM. #7056
DORMITORY BUILDING UNIVERSITY OF WISCONSIN MARATHON COUNTY CAMPUS WAUSAU, WISCONSIN	
NELSON Associates Architects WAUSAU, WISCONSIN	DATE 11-7-67 DRAWN CHECKED DO.
	SHEET 5 OF 14