ROOM FINISH SCHEDULE

FLOOR LEVEL	ROOM NUMBER	ROOM NAME	FLOOR: CONCRETE	FLOOR: CERAMIC TILE - UNGLAZED	FLOOR: 3/32 VINYL ASB. TILE	FLOOR: CARPET	FLOOR: TERRAZZO	BASE: NONE	BASE: CERAMIC TILE - UNGLAZED	BASE: 4" VINYL	BASE: CERAMIC TILE - 6" GLAZED	BASE: INTEGRAL CONC. - 6" PAINTED	WALLS: CONCRETE - PAINTED	WALLS: CONC. BLOCK - PAINTED	WALLS: CERAMIC TILE	WALLS: WOOD PANELING	WALLS: FACE BRICK	WALLS: ACOUSTIC TILE W/ MASTIC	CEILING: PRECAST SLABS - PAINTED	CEILING: ACOUSTIC TILE	CEILING: SUSP. MET. LATH & PLASTER	CEILING: CONC. SLAB - PAINTED	CEILING: PRECAST CONC. TEES - PAINTED	CEILING: PLYWOOD - STAIN & VAR.	CLG. HT.: 10'-0" BASM'T FL. / 11'-2" 1ST FL.	CLG. HT.: 8'-8" BASM'T FL. / 8'-6" 1ST FL.	CLG. HT.: 9'-4" BASM'T FL. / 7'-10" 1ST FL.	CLG. HT.: 8'-0" BASM'T FL. / 7'-2" 1ST FL.	REMARKS
BASEMENT	01	CO-ED REC. & LOUNGE		●		●				②				②		●				⑤						●			C.T. FLOOR & WALL PANEL AT D.F. SEE GEN. NOTE 7, 8 - C.T. FLOOR @ 06 & 08 ENTRY
	02	KITCHEN			●					①			③	③					③						●				
	03	EQUIPMENT ROOM	①					●					②	②					②						●				
	04	HOUSE RES. STORAGE	②							①				②					②						●				
	05	VENDING					●				②		②	②					②						●				
	06	MENS TOILETS		●							①				④						③							●	SUSP. CLG. & BULKH'D @ ENTRY TO RM.
	07	JANITOR		●					①					③							③							●	
	08	WOMENS TOILETS		●							①				④						③							●	SUSP. CLG. & BULKH'D @ ENTRY TO RM.
	09	STAIRS & LANDING					●				②		②	②								②			SEE SECT.				PRECAST TERR. TREADS W/ NON-SLIP SURFACE
	10	LINEN STORAGE	②							①				②					②						●				
	11	STORAGE	②							①				②					②						●				
	12	CORRIDOR			●					①				②					②						●				
	13	WOMENS LOUNGE & REC.	①					●					②	②					②						●				
	14	STAIRS & LANDING	①					●					②	②								②			SEE SECT.				2-COURSE CONC. STEPS W/ WOOSTER #231 DEEP RED NOSE
	15	LUGGAGE STORAGE	②							①			②	②					②						●				
	16	TYPING			●					①			②	②						④							●		
	17	STUDY & MEETING			●					①			②	②						④							●		
	18	LAUNDRY	②							①			③	③					③						●				FLOOR CURB SEE SECT. 4/13
	19	JANITOR	②									●		③					③						●				
	20	STORAGE	①					●					②	②					②						●				
	21	STAIR & LANDING	①					●					②	②					②						SEE SECT.				CONC. STAIR W/ WOOSTER #231 DEEP RED NOSE
	22	MECHANICAL	①					●					②	②					②						●				
	23	JANITORS STORAGE	①					●						②					②						●				
	24	HALL	①					●						②					②						●				
	25	JANITOR	②									●		③					③						●				
	26	LAUNDRY	②							①			③	③					③						●				FLOOR CURB SEE SECT. 4/13
	27	STUDY & MEETING			●					①			②	②						④							●		
	28	TYPING			●					①			②	②						④							●		
	29	LUGGAGE STORAGE	②							①			②	②					②						●				
	30	STAIR & LANDING	①					●					②	②								②			SEE SECT.				2-COURSE CONC. STEPS W/ WOOSTER #231 DEEP RED NOSE
	31	MENS LOUNGE & REC.	①					●					②	②					②						●				
	32	CORRIDOR			●					①				②					②						●				
	33	STORAGE	②							①				②					②						●				
	34	LINEN STORAGE	②							①				②					②						●				
	35	STAIRS & LANDING					●				②		②	②								②			SEE SECT.				PRECAST TERR. TREADS W/ NON-SLIP SURFACE
FIRST	101	LOBBY & LOUNGE					●				②			②					②				②		●	●			
	102	VESTIBULE					●				②			②			①				②					●			
	103	HALL				●				②				②							②					●			
	104	CLOSET	●					●						②										●		●			
	105	KITCHEN			●					①				②							②					●			CERAMIC TILE WAINSCOT ABOVE BASE CAB.
	106	LIVING				●				②				②							②					●			
	107	CLOSET	●					●						②										●		●			
	108	BEDROOM				●				②				②							②					●			
	109	CLOSET	●					●						②										●		●			
	110	BEDROOM				●				②				②							②					●			
	111	BATHROOM		●							①				④						③					●			
	112	HALL				●				②				②							②					●			
	113	OFFICE				●				②				②						④						●			
	114	RECEPTION			●					①				②						④						●			
	115	MAIL			●					①				②						④						●			
	116	STAIR & LANDING					●				②			②						④					SEE SECT.				PRECAST TERR. TREADS W/ NON-SLIP SURFACE
	117	VESTIBULE					●				②			②			①				②					●			
	118	STAIR & LANDING					●				②			②								②			SEE SECT.				PRECAST TERR. TREADS W/ NON-SLIP SURFACE
	119	HALL					●				②			②					②								●		
	120	IRONING AREA			●					①				②					②								●		
	121	LIBRARY & STUDY				●				②				②					②								●		
	122 THRU 127	STUDENT BEDROOM			●					①				②					②								●		
	128	CORRIDOR				●				②				②					②								●		C.T. FLOOR & WALL PANEL AT D.F.
	129	STAIR & LANDING	①					●						②								②			SEE SECT.				2-COURSE CONC. STEPS W/ WOOSTER #231 DEEP RED NOSE
	130 THRU 136	STUDENT BEDROOM			●					①				②					②								●		
	137	WOMENS BATH		●					①						⑤				③		③						●		FUR AT DUCT W/ M.L. & PLAST. DROP CLG. 10" @ TUB AREA
	138	WOMENS TOILETS		●					①						⑤				③								●		
	139	TELEPHONE BOOTH			●					①				②				●		④								●	UPPER 4 FT. OF WALLS ACOUST. TILE W/ MASTIC
	140	JANITOR		●					①					③					③								●		
	141	JANITOR		●					①					③					③								●		
	142	TELEPHONE BOOTH			●					①				②				●		④								●	UPPER 4 FT. OF WALLS - ACOUST. TILE W/ MASTIC
	143	MENS TOILETS		●					①						⑤				③								●		
	144	MENS BATH		●					①						⑤				③		③						●		FUR AT DUCT W/ M.L. & PLAST. DROP CLG. 10" @ TUB AREA
	145 THRU 151	STUDENT BEDROOM			●					①				②					②								●		
	152	STAIR & LANDING	①					●						②								②			SEE SECT.				2-COURSE CONC. STEPS W/ WOOSTER #231 DEEP RED NOSE
	153	CORRIDOR				●				②				②					②								●		C.T. FLOOR & WALL PANEL AT D.F.
	154 THRU 159	STUDENT BEDROOM			●					①				②					②								●		
	160	LIBRARY & STUDY				●				②				②					②								●		
	161	IRONING AREA			●					①				②					②								●		
	162	HALL					●				②			②					②								●		
	163	STAIR & LANDING					●				②			②								②			SEE SECT.				PRECAST TERR. TREADS W/ NON-SLIP SURFACE

FLOOR LEVEL	ROOM NUMBER	ROOM NAME	FLOOR: CONCRETE	FLOOR: CERAMIC TILE - UNGLAZED	FLOOR: 3/32 VINYL ASB. TILE	FLOOR: CARPET	FLOOR: TERRAZZO	BASE: NONE	BASE: CERAMIC TILE - 6" UNGLAZED	BASE: 4" VINYL	BASE: CERAMIC TILE - 6" GLAZED	BASE: INTEGRAL CONC. 6" PAINTED	WALLS: CONCRETE - PAINTED	WALLS: CONC. BLOCK - PAINTED	WALLS: CERAMIC TILE	WALLS: ACOUSTIC TILE W/ MASTIC	CEILING: PRECAST SLABS - PAINTED	CEILING: ACOUSTIC TILE	CEILING: SUSP. MET. LATH & PLASTER	CEILING: CONC. SLAB - PAINTED	CLG. HT.: 11'-2"	CLG. HT.: 8'-6"	CLG. HT.: 7'-10"	CLG. HT.: 7'-2"	REMARKS
SECOND	201	STAIRS & LANDING					●				②			②						②	SEE SECT.				PRECAST TERR. TREADS W/ NON-SLIP SURFACE
	202	STUDY AREA				●				②				②			②						●		
	203	IRONING AREA			●					①				②			②						●		
	204 THRU 210	STUDENT BEDROOM			●					①				②			②						●		
	211	CORRIDOR				●				②				②			②						●		C.T. FLOOR & WALL PANEL AT D.F.
	212	STAIR & LANDING	①					●						②						②	SEE SECT.				2-COURSE CONC. STEPS W/ WOOSTER #231 DEEP RED NOSE
	213 THRU 219	STUDENT BEDROOM			●					①				②			②						●		
	220	WOMENS BATH		●					①						⑤		③		③				●		FUR AT DUCT W/ M.L. & PLAST. DROP CLG. 10" AT TUB AREA
	221	WOMENS TOILETS		●					①						⑤		③						●		
	222	TELEPHONE BOOTH			●					①				②		●		④						●	UPPER 4 FT. OF WALLS - ACOUST. TILE W/ MASTIC
	223	JANITOR		●					①					③			③						●		
	224	JANITOR		●					①					③			③						●		
	225	TELEPHONE BOOTH			●					①				②		●		④						●	UPPER 4 FT. OF WALLS - ACOUST. TILE W/ MASTIC
	226	MENS TOILETS		●					①						⑤		③						●		
	227	MENS BATH		●					①						⑤		③		③				●		FUR AT DUCT W/ M.L. & PLAST. DROP CLG. 10" AT TUB AREA
	228 THRU 234	STUDENT BEDROOM			●					①				②			②						●		
	235	STAIRS & LANDING	①					●						②						②	SEE SECT.				2 COURSE CONC. STEPS W/ WOOSTER #231 DEEP RED NOSE
	236	CORRIDOR				●				②				②			②						●		C.T. FLOOR AND WALL PANEL AT D.F.
	237 THRU 243	STUDENT BEDROOM			●					①				②			②						●		
	244	IRONING AREA			●					①				②			②						●		
	245	STUDY AREA				●				②				②			②						●		
	246	STAIR & LANDING					●				②			②						②	SEE SECT.				PRECAST TERR. TREADS W/ NON-SLIP SURFACE
THIRD	301	STAIRS & LANDING					●				②			②						②	SEE SECT.				PRECAST TERR. TREADS W/ NON-SLIP SURFACE
	302	STUDY AREA				●				②				②			②						●		
	303	IRONING AREA			●					①				②			②						●		
	304 THRU 310	STUDENT BEDROOM			●					①				②			②						●		
	311	CORRIDOR				●				②				②			②						●		C.T. FLOOR & WALL PANEL AT D.F.
	312	STAIR & LANDING	①					●						②						②	SEE SECT.				2-COURSE CONC. STEPS W/ WOOSTER #231 DEEP RED NOSE
	313 THRU 319	STUDENT BEDROOM			●					①				②			②						●		
	320	WOMENS BATH		●					①						⑤		③		③				●		FUR AT DUCT W/ M.L. & PLAST. DROP CLG. 10" @ TUB AREA
	321	WOMENS TOILETS		●					①						⑤		③						●		
	322	TELEPHONE BOOTH			●					①				②		●		④						●	UPPER 4 FT. OF WALLS - ACOUST. TILE W/ MASTIC
	323	JANITOR		●					①					③			③						●		
	324	JANITOR		●					①					③			③						●		
	325	TELEPHONE BOOTH			●					①				②		●		④						●	UPPER 4 FT. OF WALLS - ACOUST. TILE W/ MASTIC
	326	MENS TOILETS		●					①						⑤		③						●		
	327	MENS BATH		●					①						⑤		③		③				●		FUR AT DUCT W/ M.L. & PLAST. DROP CLG. 10" @ TUB AREA
	328 THRU 334	STUDENT BEDROOM			●					①				②			②						●		
	335	STAIRS & LANDING	①					●						②						②	SEE SECT.				2-COURSE CONC. STEPS W/ WOOSTER #231 DEEP RED NOSE
	336	CORRIDOR				●				②				②			②						●		C.T. FLOOR & WALL PANEL AT D.F.
	337 THRU 343	STUDENT BEDROOM			●					①				②			②						●		
	344	IRONING AREA			●					①				②			②						●		
	345	STUDY AREA				●				②				②			②						●		
	346	STAIR & LANDING					●				②			②						②	SEE SECT.				PRECAST TERR. TREADS W/ NON-SLIP SURFACE

GENERAL NOTES

1. PLASTER SHALL TERMINATE WITH A MILCOR #66 GROUND WHERE IT ABUTS ANOTHER MATERIAL.
2. ALL PLASTER IN TOILET ROOMS, SHOWER ROOMS, DRYING AREA, ETC. SHALL BE SMOOTH FINISH KEENES CEMENT PLASTER ON METAL LATH.
3. ALL EXTERIOR PLASTER SHALL BE CEMENT PLASTER, SAND COAT FINISH.
4. PLASTER UNLESS OTHERWISE NOTED SHALL BE SMOOTH FINISH SAND FLOAT.
5. ALL EXPOSED STRUCTURAL STEEL SHALL HAVE RUST INHIBITING PRIMER AND 2-COATS SEMI-GLOSS ENAMEL.
6. ALL EXPOSED CONCRETE SLABS, WALLS, BEAMS, COLUMNS, ETC. SHALL HAVE 1 COAT OF FILLER AND 2 COATS OF FINISH PAINT.
7. ALL WOOD PANELING SHALL BE INSTALLED ON 2x2 FURRING STRIPS @ 16" O/C. ALL EXTERIOR WALLS TO BE INSULADED W/ 1½" STYROFOAM APPLIED WITH ADHESIVE.
8. IN RM. 01, PAINT UPPER 1'-4" OF WALLS, VERTICAL SURFACES OF BMS, AND A 2 FT. WIDE STRIP ON PRECAST SLABS, FLAT BLACK AT PERIMETER OF SUSP. ACOUSTIC TILE CEILINGS.
9. PAINT UNDERSIDE OF STAIR SLABS AND LANDINGS IN ALL STAIR TOWERS SCHEDULED FOR PAINTING, FILL ALL VOIDS AND REMOVE ALL FINS AND FORM MARKS.
10. WALL PANELS ABOVE AND BELOW WINDOWS SHALL BE PLASTER IN ROOMS WHERE SHOWN ON WINDOW DETAILS.
11. CONCRETE BASE WHERE SCHEDULED SHALL BE POURED INTEGRAL WITH THE FLOOR AND SHALL BE PAINTED SAME AS FLOOR.
12. WHERE 6" CERAMIC TILE BASE IS SCHEDULED FOR STAIRS AND LANDING, PROVIDE BASE AT LANDING AND FLOOR LEVEL ONLY. NO CERAMIC TILE STRINGER IS REQ'D. (EXCEPT BETWEEN STAIRS RM. 116)
13. PROVIDE A 12"x12" NEWMAN "PE" ALUM. ACCESS DOOR IN TUB RECESS ON 1ST AND 2ND FL. FOR ACCESS TO DRUM TRAP OF TUB ABOVE. 4-REQ'D.
14. PROVIDE A 12"x12" MILCOR "M" STEEL ACCESS DOOR IN TELEPHONE BOOTH ON EACH FLOOR FOR ACCESS TO TUB PIPING. 6-REQ'D
15. PROVIDE A 20"x30" MILCOR "M" STEEL ACCESS DOOR IN JAN. CLO. WHERE SHOWN FOR ACCESS TO PIPE SPACE.
16. PROVIDE A 8"x8" MILCOR "M" STEEL ACCESS DOOR IN EACH STUDENT BEDROOM FOR ACCESS TO HTG. BLEEDING VALVE WHERE REQ'D BY H&V PLAN. 16 DOORS REQ'D.

ROOM FINISH SCHEDULE KEY

FLOORS -
- ● AS DESIGNATED
- ① 3 COATS HARDNER - SEE SPECS
- ② 2 COATS FLOOR ENAMEL (P&L "61" OR EQUAL.)

BASE -
- ● AS DESIGNATED
- ① COVED (6" HIGH @ CONC. BLK. WALLS, 1" COVE @ C.T. WALLS)
- ② STRAIGHT

WALLS -
- ● AS DESIGNATED
- ① NO FINISH
- ② 2 COATS PAINT - FLAT FINISH (SEE SPECS.)
- ③ 3 COATS PAINT - SEMI-GLOSS (SEE SPECS.)
- ④ GLAZED CERAMIC TILE 4¼ x 6 SOLDIER COURSE
- ⑤ GLAZED CERAMIC TILE 4¼ x 8½ SOLDIER COURSE
- ○
- ○

CEILINGS -
- ● AS DESIGNATED
- ① NO FINISH
- ② 2 COATS PAINT - FLAT FINISH (SEE SPECS.)
- ③ 3 COATS PAINT - SEMI-GLOSS (SEE SPECS.)
- ④ 2 FT. x 2 FT. ACOUSTIC TILE - EXPOSED GRID
- ⑤ 1 FT. x 1 FT. ACOUSTIC TILE - CONCEALED SPLINE
- ○
- ○

ROOM FINISH SCHEDULE
ROOM FIN. KEY & GENERAL NOTES

COMM. #7056

DORMITORY BUILDING
UNIVERSITY OF WISCONSIN
MARATHON COUNTY CAMPUS
WAUSAU, WISCONSIN

NELSON Associates Architects
WAUSAU, WISCONSIN

DATE 11-7-67
DRAWN [illegible]
CHECKED DO.

DOOR SCHEDULE

	DOOR MARK	SIZE W.	SIZE H.	SIZE THK.	DOOR TYPE	JAMB TYPE	GRILLE OPNG.	GLASS OPNG.	U.L. LABEL	REMARKS
BASEMENT	01	3-4	7-0	1 3/4	A	-	-	32½x68½	-	SEE ALUM. ENTRANCE DTS.
	02	2-10	7-0		B	F-1	-	-	-	
	03	2-10	7-0		B	F-1	-	-	-	
	04	3-0	7-2		C	F-3	-	-	-	
	05	3-4	7-0		C	F-8	-	-	-	
	06	2-8	7-2		C	F-3	18x12	-	-	
	07	2-8	7-2		C	F-3	18x12	-	-	
	08	2-8	7-2		C	F-3	18x12	-	-	
	09	3-4	7-2		D	F-2	-	8x12	'B'	
	10	2-8	7-2		C	F-3	-	-	-	
	11	2-8	7-2		C	F-3	-	-	-	
	12	3-4	7-2		C	F-9	-	-	-	
	13	3-4	7-2		D	F-2	-	8x12	'B'	
	14	3-4	7-2		E	F-10	-	-	-	
	15	3-0	7-2		C	F-3	-	-	-	
	16	3-0	7-2		F	F-3	-	8x40	-	
	17	3-0	7-2		F	F-3	18x12	8x40	-	
	18	3-0	7-2		F	F-3	18x12	8x40	-	
	19	3-0	7-2		C	F-3	-	-	-	
	20	3-0	7-2		C	F-3	16x8	-	-	
	21	3-0	7-2		C	F-3	-	-	-	
	22	3-4	7-2		G	F-7	-	8x40	-	
	23	3-4	7-2		E	F-2	-	-	-	
	24	3-4	7-2		E	F-2	-	-	'A'	
	25	3-0	7-2		E	F-3	-	-	-	
	26	3-4	7-2		C	F-2	-	-	-	
	27	3-0	7-2		C	F-3	16x8	-	-	
	28	3-0	7-2		C	F-3	-	-	-	
	29	3-0	7-2		F	F-3	18x12	8x40	-	
	30	3-0	7-2		F	F-3	18x12	8x40	-	
	31	3-0	7-2		F	F-3	-	8x40	-	
	32	3-0	7-2		C	F-3	-	-	-	
	33	3-4	7-2		E	F-10	-	-	-	
	34	3-4	7-2		D	F-2	-	8x12	'B'	
	35	3-4	7-2		C	F-9	-	-	-	
	36	2-8	7-2		C	F-3	-	-	-	
	37	2-8	7-2		C	F-3	-	-	-	
	38	3-4	7-2		D	F-2	-	8x12	'B'	
	39	3-0	7-2		C	F-4	-	-	'B'	
FIRST	101	3-4	7-0	1 3/4	A	-	-	32½x68½	-	SEE ALUM. ENTRANCE DTS.
	102	3-4	7-0		A	-	-	32½x68½	-	SEE ALUM. ENTRANCE DTS.
	103	3-0	7-0		C	F-3	-	-	-	
	104	(2)2-8	6-8	1 3/8	I	F-6	-	-	-	PR. SLIDING DOORS
	105	(2)2-8	6-8		I	F-6	-	-	-	PR. SLIDING DOORS
	106	(2)2-8	6-8		I	F-6	-	-	-	PR. SLIDING DOORS
	107	(2)2-8	6-8		I	F-6	-	-	-	PR. SLIDING DOORS
	108	2-8	7-0	1 3/4	C	F-3	-	-	-	
	109	(2)2-8	6-8	1 3/8	I	F-6	-	-	-	PR. SLIDING DOORS
	110	(2)2-8	6-8	1 3/8	I	F-6	-	-	-	PR. SLIDING DOORS
	111	2-8	7-0	1 3/4	C	F-3	-	-	-	
	112	2-8	7-0		C	F-3	-	-	-	UNDERCUT DOOR 1"
	113	2-8	7-0		C	F-9	-	-	-	
	114	3-0	7-0		C	F-3	16x8	-	-	
	115	3-0	7-0		C	F-3	16x8	-	-	
	116	3-0	7-0		C	F-3	16x8	-	-	
	117	3-4	7-0		A	-	-	32½x68½	-	SEE ALUM. ENTRANCE DTS.
	118	3-4	7-0		A	-	-	32½x68½	-	SEE ALUM. ENTRANCE DTS.
	119	3-4	7-0		C	F-2	-	-	-	
	120	3-0	7-0		C	F-4	-	-	'B'	
	121	3-4	7-0		D	F-3	-	8x12	'B'	
	122	3-4	7-0		D	F-2	-	8x12	'B'	
	123	3-0	7-7		H	F-11	-	-	-	
	124	2-8	7-7		H	F-5	-	-	-	
	125	2-8	7-7		H	F-5	-	-	-	
	126	2-8	7-7		H	F-5	-	-	-	
	127	2-8	7-7		H	F-5	-	-	-	
	128	2-8	7-7		H	F-5	-	-	-	
	129	2-8	7-7		H	F-5	-	-	-	
	130	2-8	7-7		H	F-5	-	-	-	
	131	3-4	7-0		D	F-2	-	8x12	'B'	
	132	2-8	7-7		H	F-5	-	-	-	
	133	2-8	7-7		H	F-5	-	-	-	
	134	2-8	7-7		H	F-5	-	-	-	
	135	2-8	7-7		H	F-5	-	-	-	
	136	2-8	7-7		H	F-5	-	-	-	
	137	2-8	7-7		H	F-5	-	-	-	
	138	2-8	7-7	1 3/4	H	F-5	-	-	-	
	139	2-4	7-0		F	F-3	16x8	6x36	-	
	140	2-8	7-7		H	F-5	-	-	-	
	141	2-4	7-0		C	F-3	-	-	-	
	142	2-4	7-0		C	F-3	-	-	-	
	143	2-8	7-7		H	F-5	-	-	-	
	144	2-4	7-0		F	F-3	16x8	6x36	-	
	145	2-8	7-7		H	F-5	-	-	-	
	146	2-8	7-7		H	F-5	-	-	-	
	147	2-8	7-7		H	F-5	-	-	-	
	148	2-8	7-7		H	F-5	-	-	-	
	149	2-8	7-7		H	F-5	-	-	-	
	150	2-8	7-7		H	F-5	-	-	-	
	151	2-8	7-7		H	F-5	-	-	-	
	152	3-4	7-0		D	F-2	-	8x12	'B'	
	153	2-8	7-7		H	F-5	-	-	-	
	154	2-8	7-7		H	F-5	-	-	-	
	155	2-8	7-7		H	F-5	-	-	-	
	156	2-8	7-7		H	F-5	-	-	-	
	157	2-8	7-7		H	F-5	-	-	-	
	158	2-8	7-7		H	F-5	-	-	-	
	159	2-8	7-7		H	F-5	-	-	-	
	160	3-0	7-7		H	F-11	-	-	-	
	161	3-4	7-0		D	F-2	-	8x12	'B'	
	162	3-4	7-0		D	F-3	-	8x12	'B'	
	163	3-4	7-0		C	F-2	-	-	-	
SECOND	001	3-0	7-0	1 3/4	C	F-4	-	-	'B'	
	002	3-4	7-0		D	F-2	-	8x12	'B'	
	003	3-0	7-7		H	F-11	—	-	-	
	004	2-8	7-7		H	F-5	-	-	-	
	005	2-8	7-7		H	F-5	-	-	-	
	006	2-8	7-7		H	F-5	-	-	-	
	007	2-8	7-7		H	F-5	-	-	-	
	008	2-8	7-7		H	F-5	-	-	-	
	009	2-8	7-7		H	F-5	-	-	-	
	010	2-8	7-7		H	F-5	-	-	-	
	011	3-4	7-0		D	F-2	-	8x12	'B'	
	012	2-8	7-7		H	F-5	-	-	-	
	013	2-8	7-7		H	F-5	-	-	-	
	014	2-8	7-7		H	F-5	-	-	-	
	015	2-8	7-7		H	F-5	-	-	-	
	016	2-8	7-7		H	F-5	-	-	-	
	017	2-8	7-7		H	F-5	-	-	-	
	018	2-8	7-7		H	F-5	-	-	-	
	019	2-4	7-0		F	F-3	16x8	6x36	-	
	020	2-8	7-7		H	F-5	-	-	-	
	021	2-4	7-0		C	F-3	-	-	-	
	022	2-4	7-0		C	F-3	-	-	-	
	023	2-8	7-7		H	F-5	-	-	-	
	024	2-4	7-0		F	F-3	16x8	6x36	-	
	025	2-8	7-7		H	F-5	-	-	-	
	026	2-8	7-7		H	F-5	-	-	-	
	027	2-8	7-7		H	F-5	-	-	-	
	028	2-8	7-7		H	F-5	-	-	-	
	029	2-8	7-7		H	F-5	-	-	-	
	030	2-8	7-7		H	F-5	-	-	-	
	031	2-8	7-7		H	F-5	-	-	-	
	032	3-4	7-0		D	F-2	-	8x12	'B'	
	033	2-8	7-7		H	F-5	-	-	-	
	034	2-8	7-7		H	F-5	-	-	-	
	035	2-8	7-7		H	F-5	-	-	-	
	036	2-8	7-7		H	F-5	-	-	-	
	037	2-8	7-7		H	F-5	-	-	-	
	038	2-8	7-7		H	F-5	-	-	-	
	039	2-8	7-7		H	F-5	-	-	-	
	040	3-0	7-7		H	F-11	-	-	-	
	041	3-4	7-0		D	F-2	-	8x12	'B'	

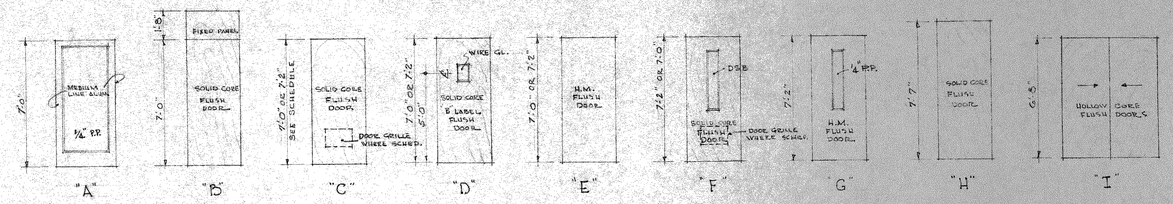

DOOR TYPES & FRAME DETAILS

1/4" = 1'-0"

1/2" = 1'-0"

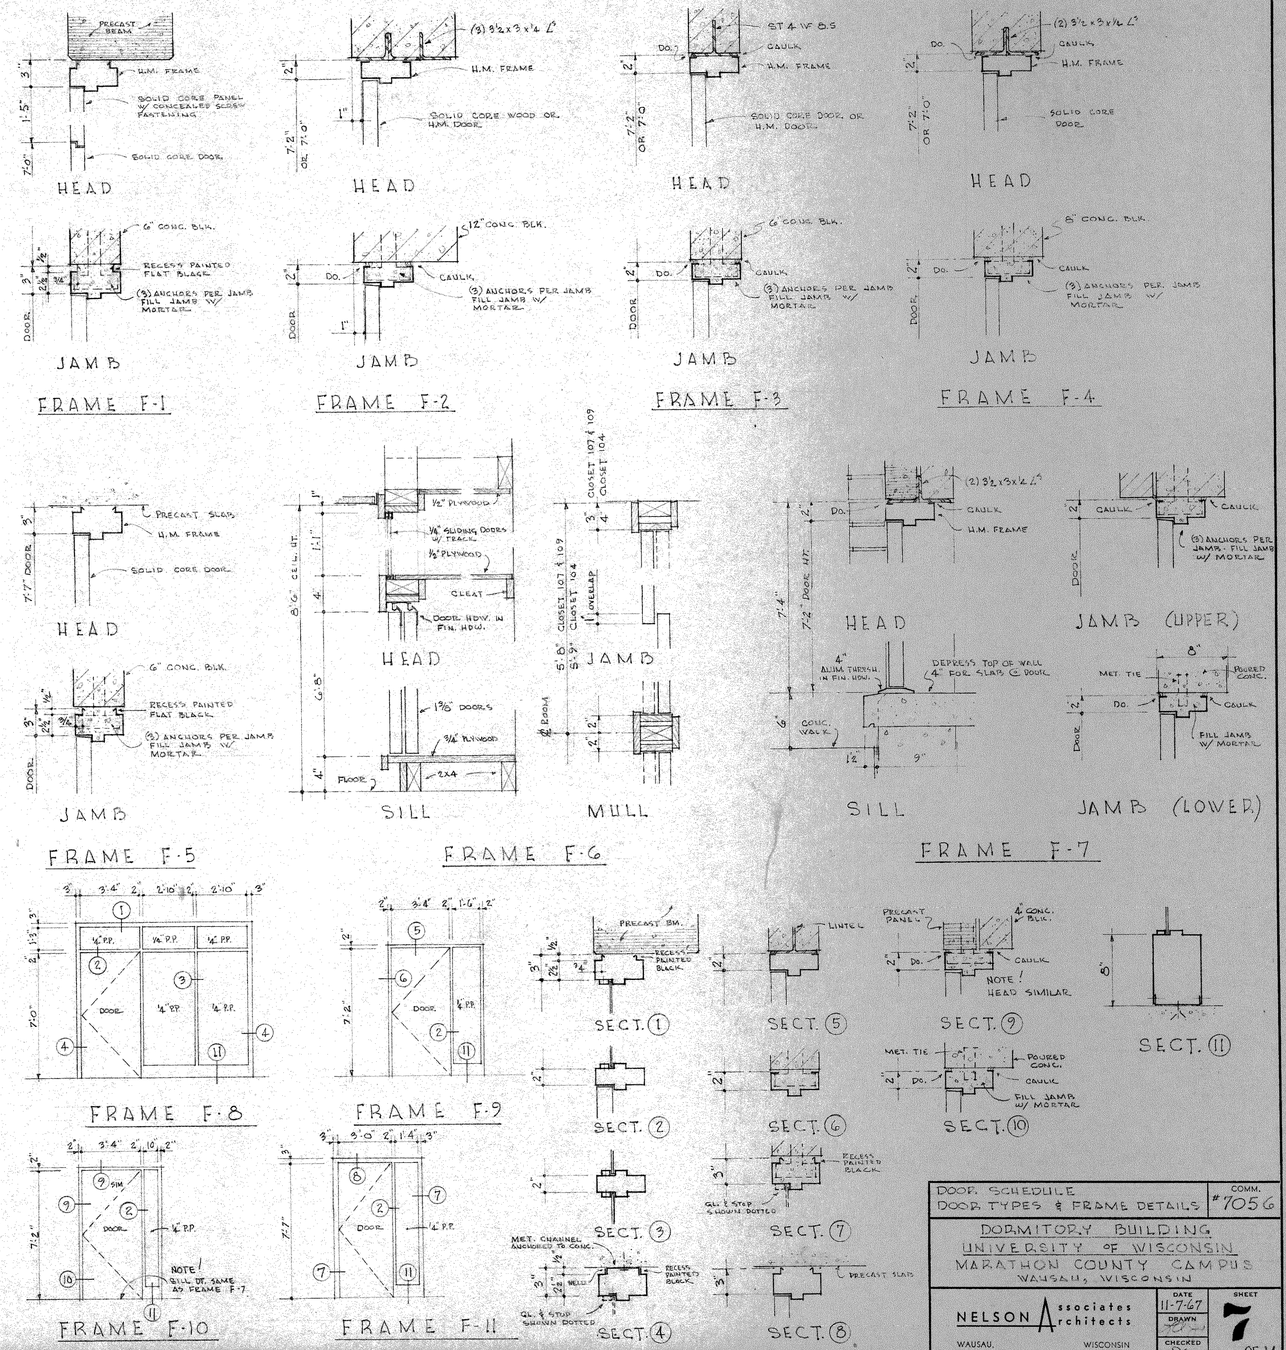

DOOR SCHEDULE
DOOR TYPES & FRAME DETAILS

COMM. #7056

DORMITORY BUILDING
UNIVERSITY OF WISCONSIN
MARATHON COUNTY CAMPUS
WAUSAU, WISCONSIN

NELSON Associates Architects
WAUSAU, WISCONSIN

DATE 11-7-67
DRAWN
CHECKED Do.

SHEET 7 OF 14

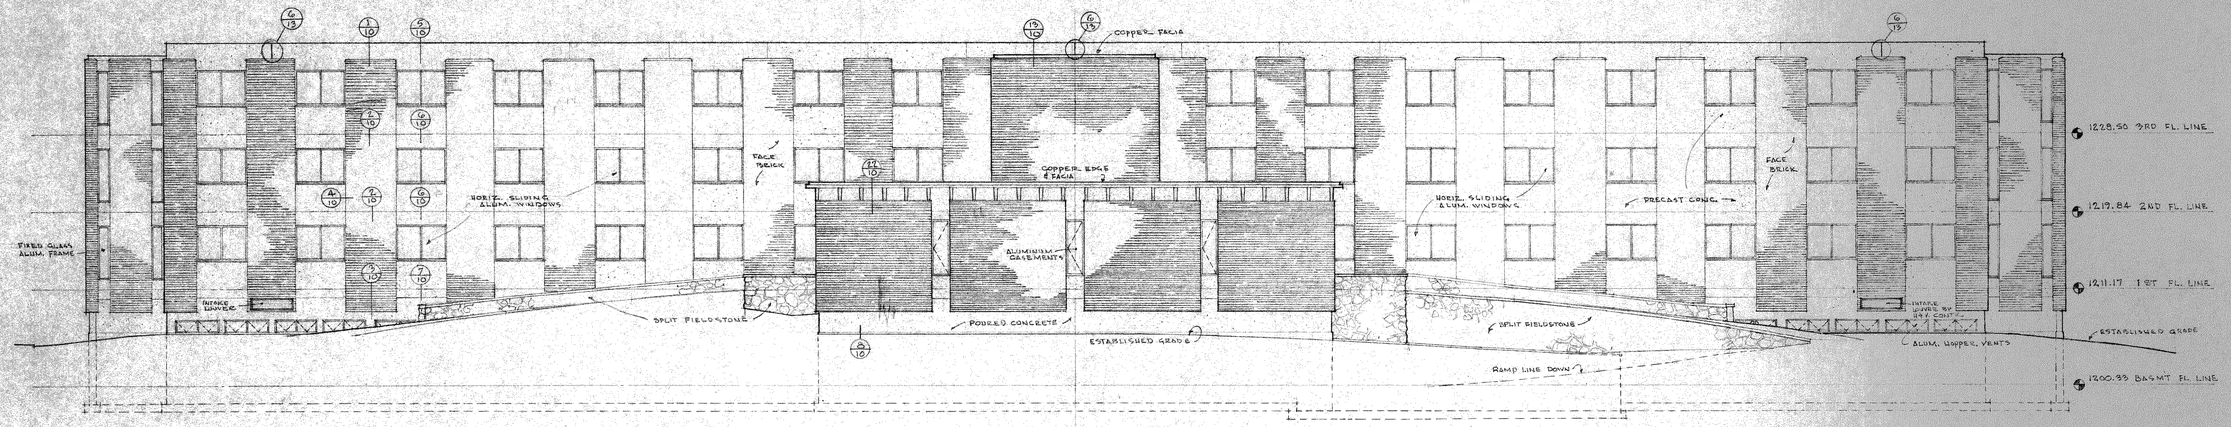

WEST ELEVATION 1/8" = 1'-0"

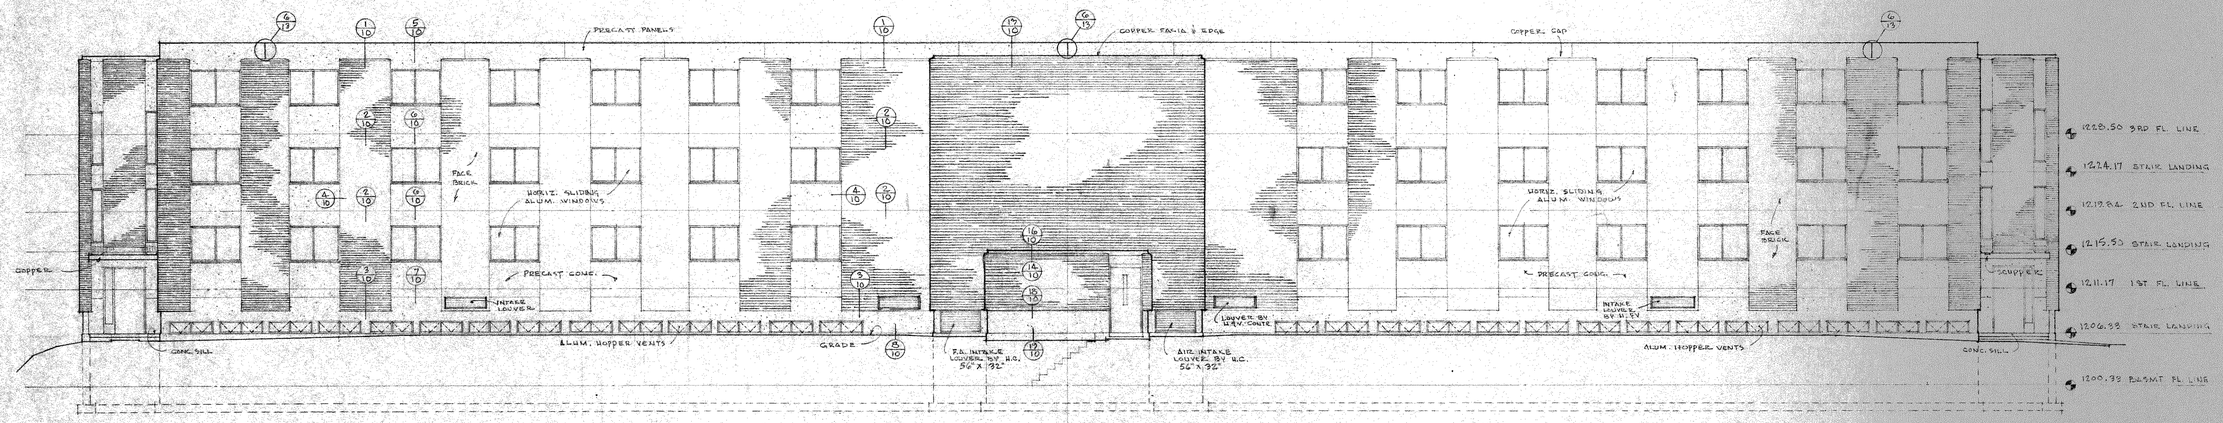

EAST ELEVATION 1/8" = 1'-0"

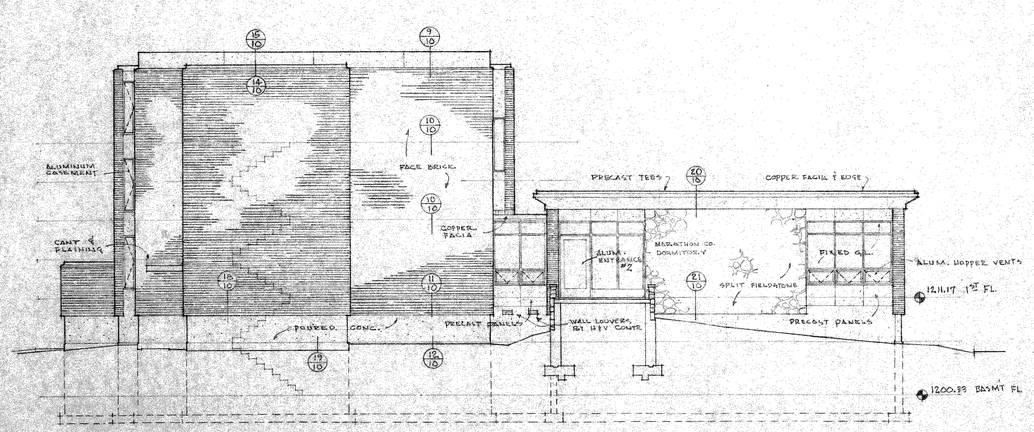

NORTH ELEVATION 1/8" = 1'-0"

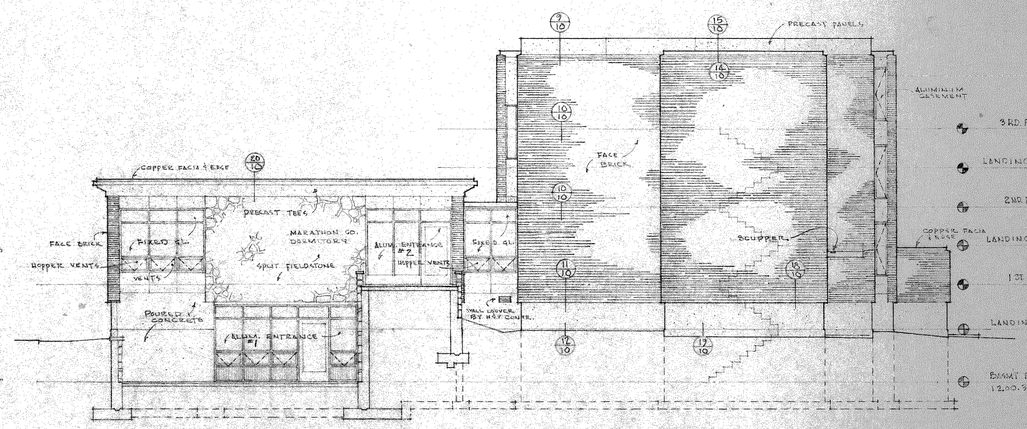

SOUTH ELEVATION 1/8" = 1'-0"

ELEVATIONS	COMM. #7056

DORMITORY BUILDING
UNIVERSITY OF WISCONSIN
MARATHON COUNTY CAMPUS
WAUSAU, WISCONSIN

NELSON Associates Architects
WAUSAU, WISCONSIN

DATE	DRAWN	CHECKED	SHEET
11-7-67		DO.	8 OF 14