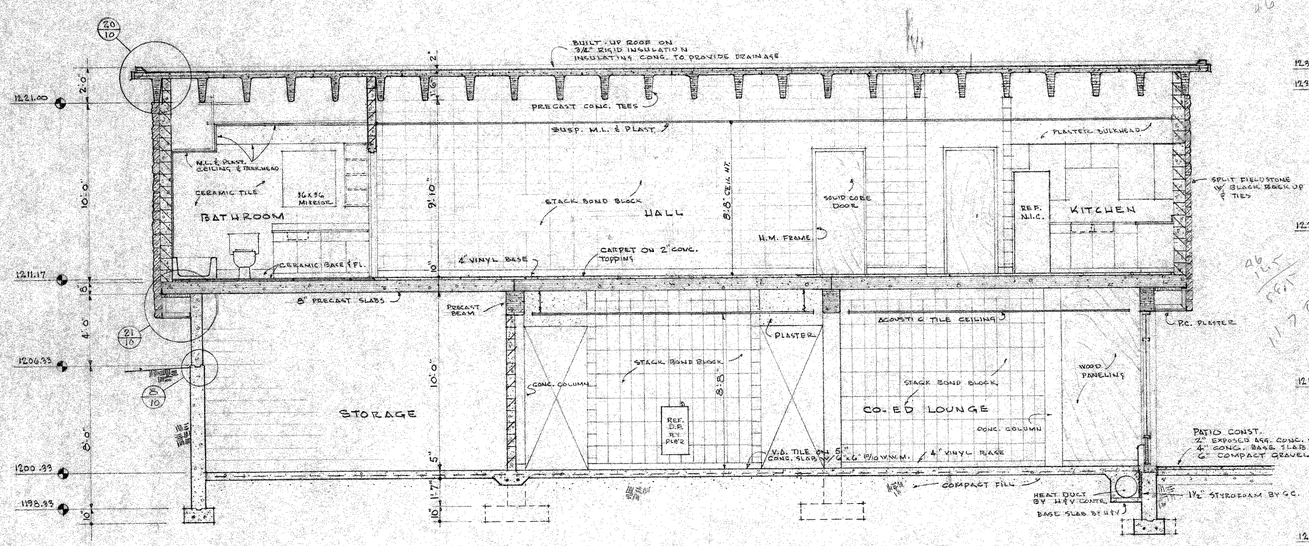

SECTION "A-A" 1/4"=1'-0"

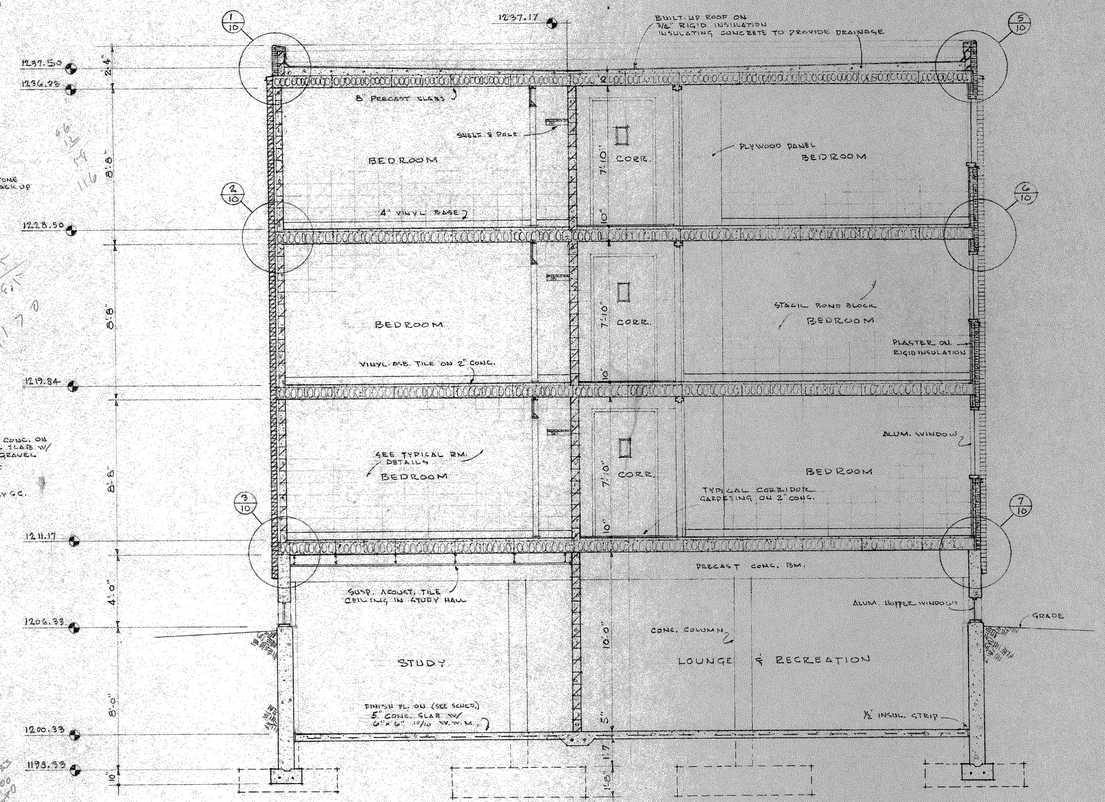

SECTION "B-B" 1/4"=1'-0"

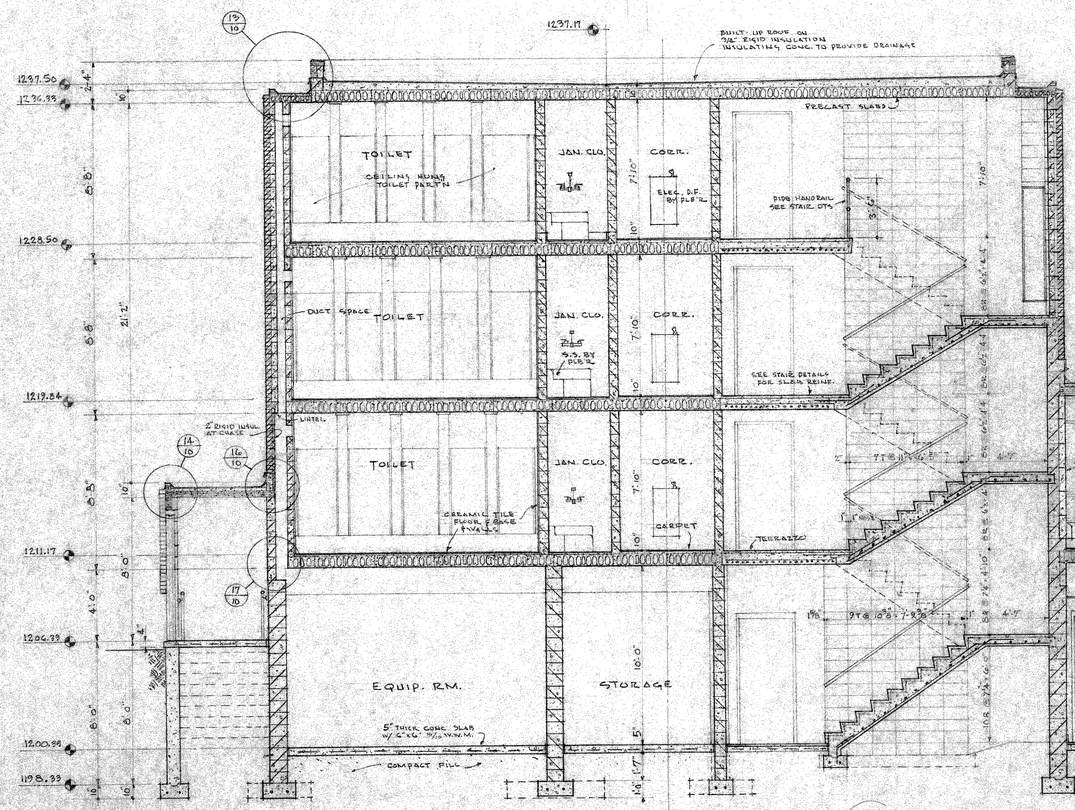

SECTION "C-C" 1/4"=1'-0"

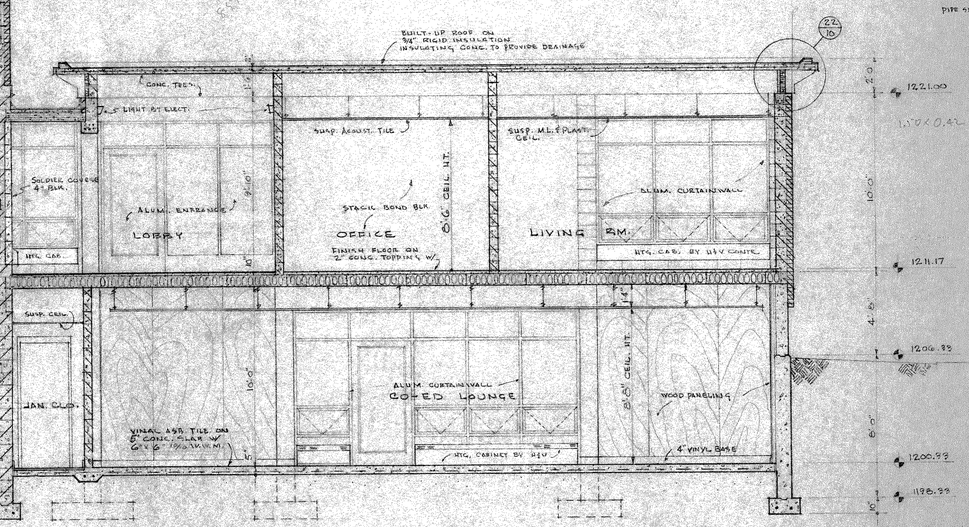

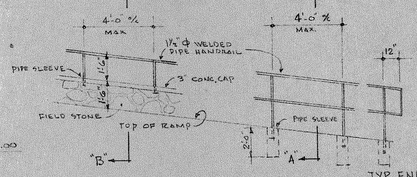

TYPICAL RAMP RAILING ELEV.
1/4"=1'-0"

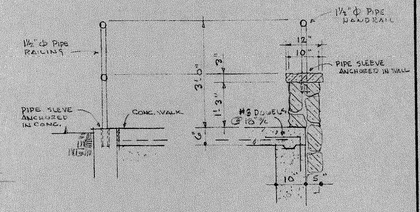

SECT. "A-A" 1/2"=1'-0" SECT. "B-B" 1/2"=1'-0"

RAMP RAILING DT.

BUILDING SECTIONS RAMP RAILING ELEV. & DETAILS	COMM. #7056
DORMITORY BUILDING UNIVERSITY OF WISCONSIN MARATHON COUNTY CAMPUS WAUSAU, WISCONSIN	
NELSON Associates Architects WAUSAU, WISCONSIN	DATE 11-7-69 DRAWN CHECKED DG
	SHEET 9 OF 14

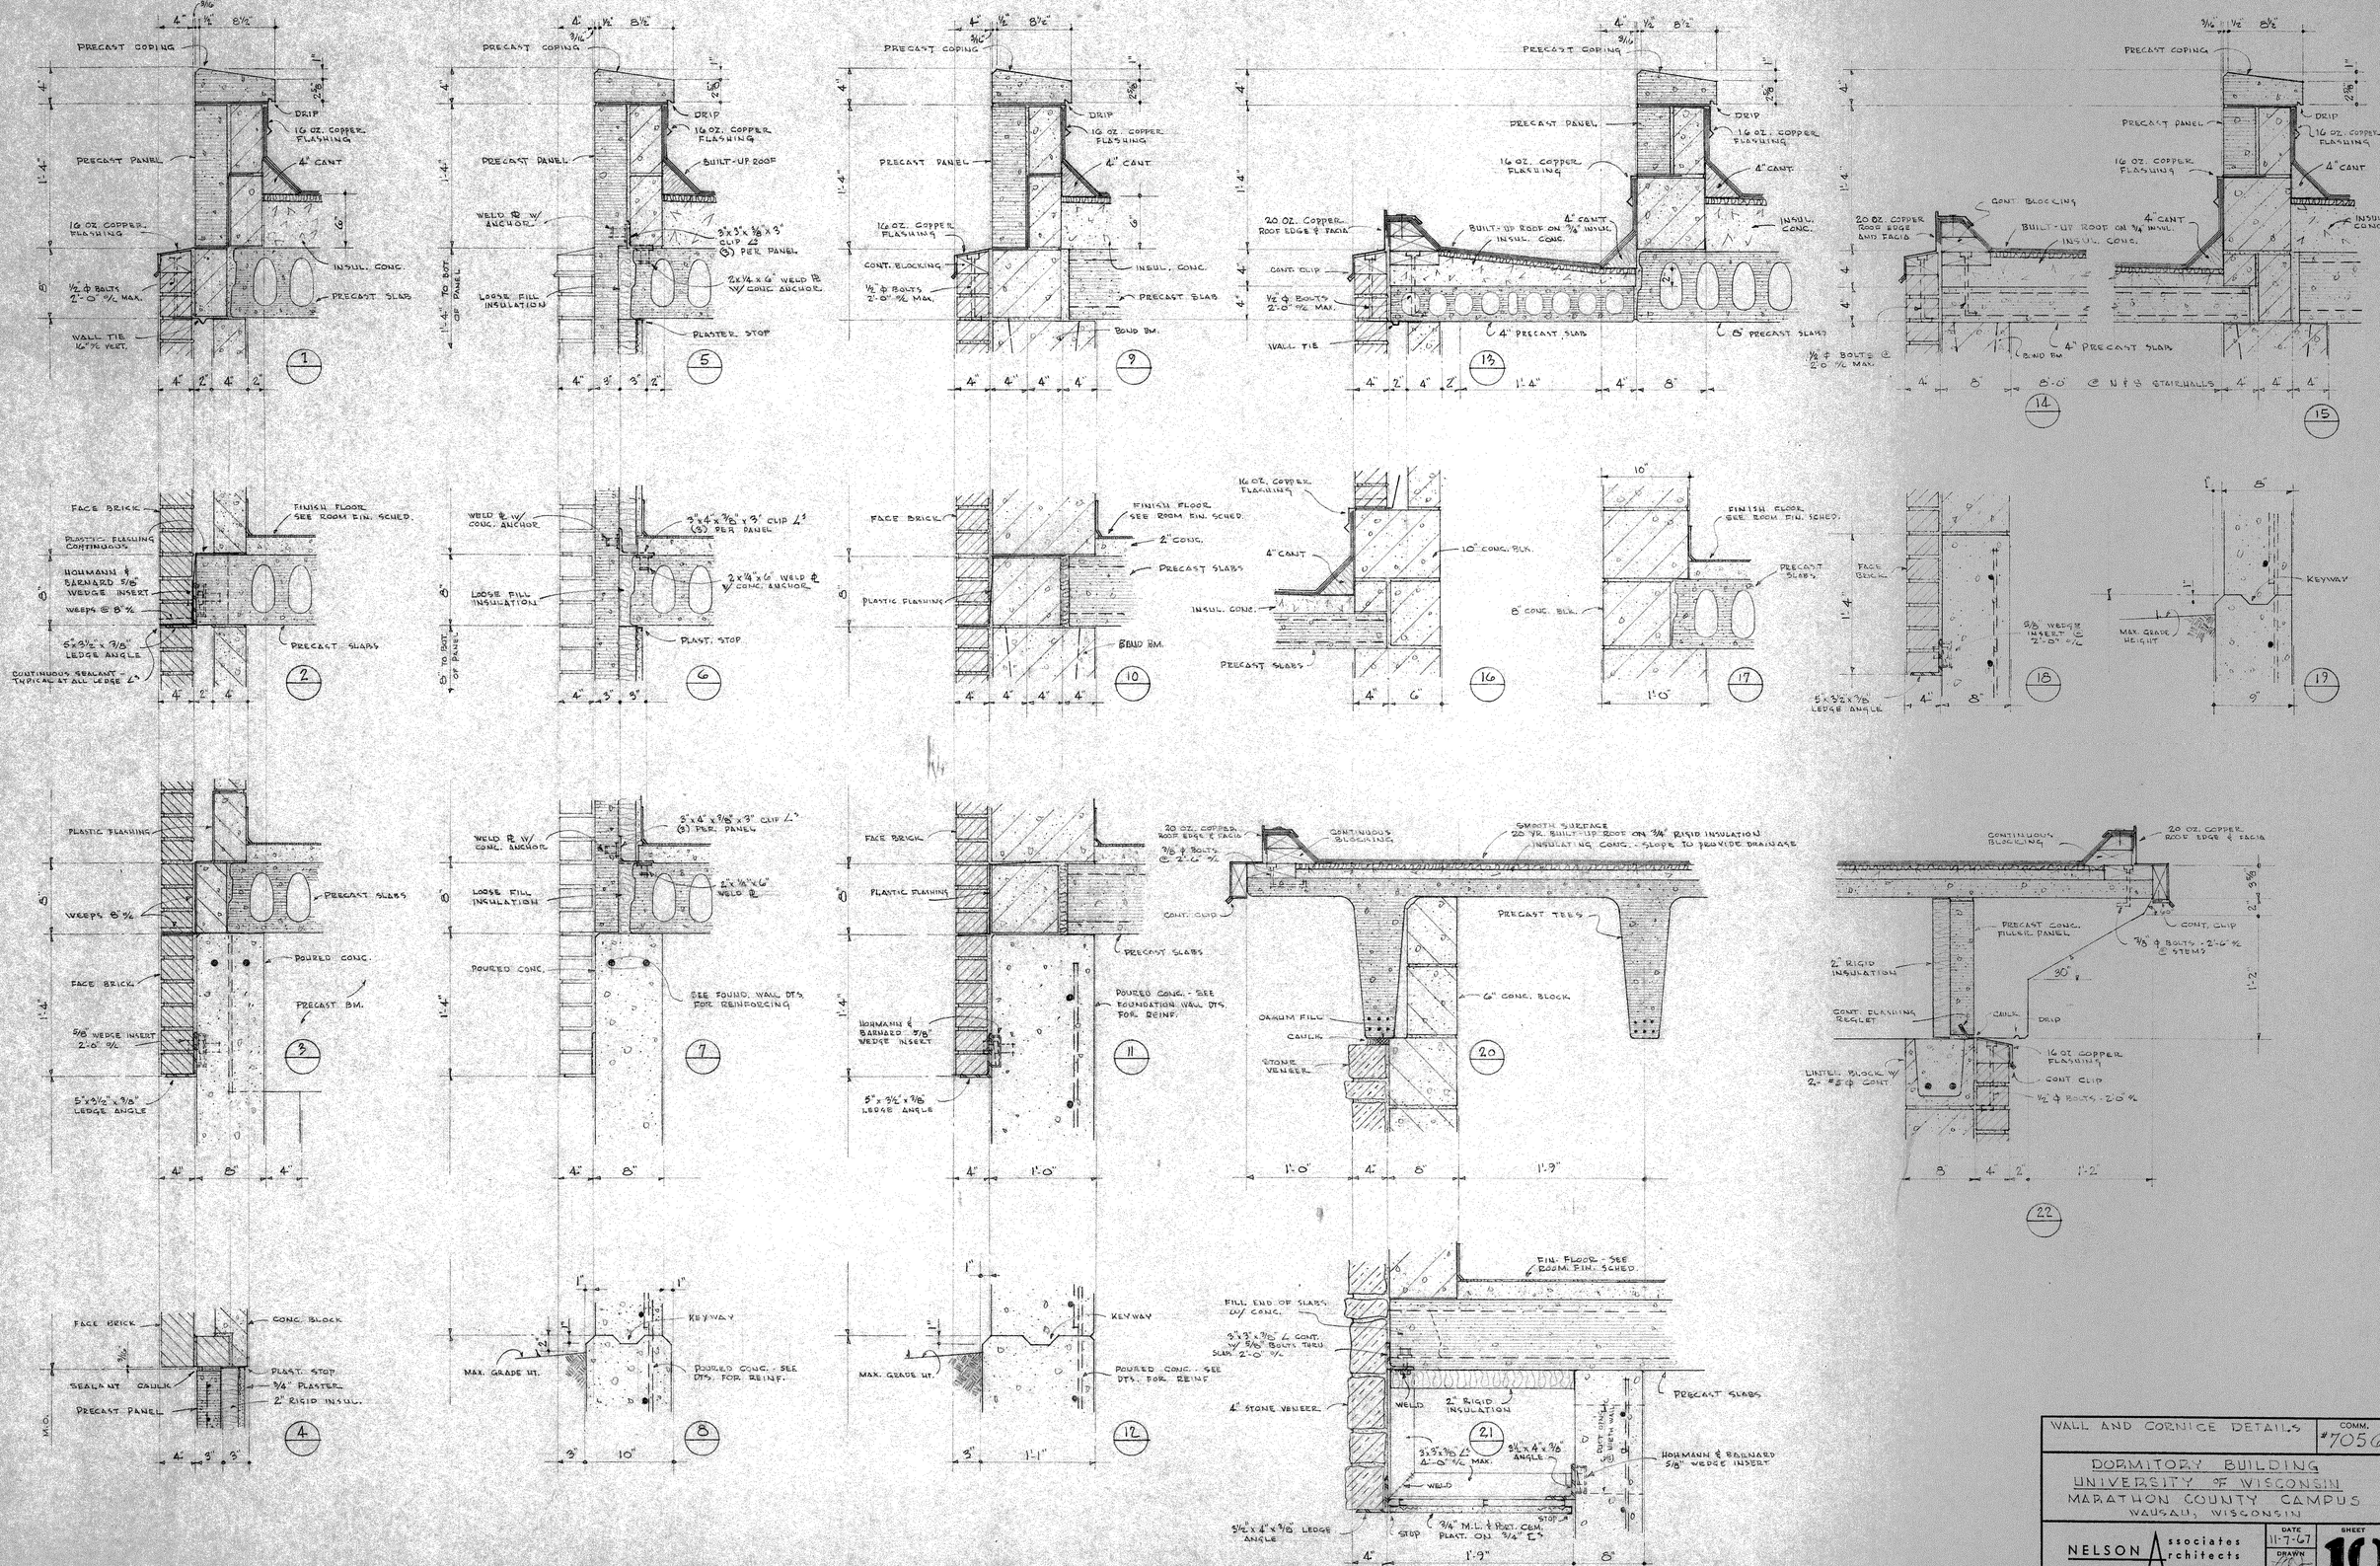

WALL AND CORNICE DETAILS	COMM. #7056
DORMITORY BUILDING UNIVERSITY OF WISCONSIN MARATHON COUNTY CAMPUS WAUSAU, WISCONSIN	
NELSON Associates Architects WAUSAU, WISCONSIN	DATE 11-7-67 DRAWN CHECKED DO.
	SHEET 10 OF 14

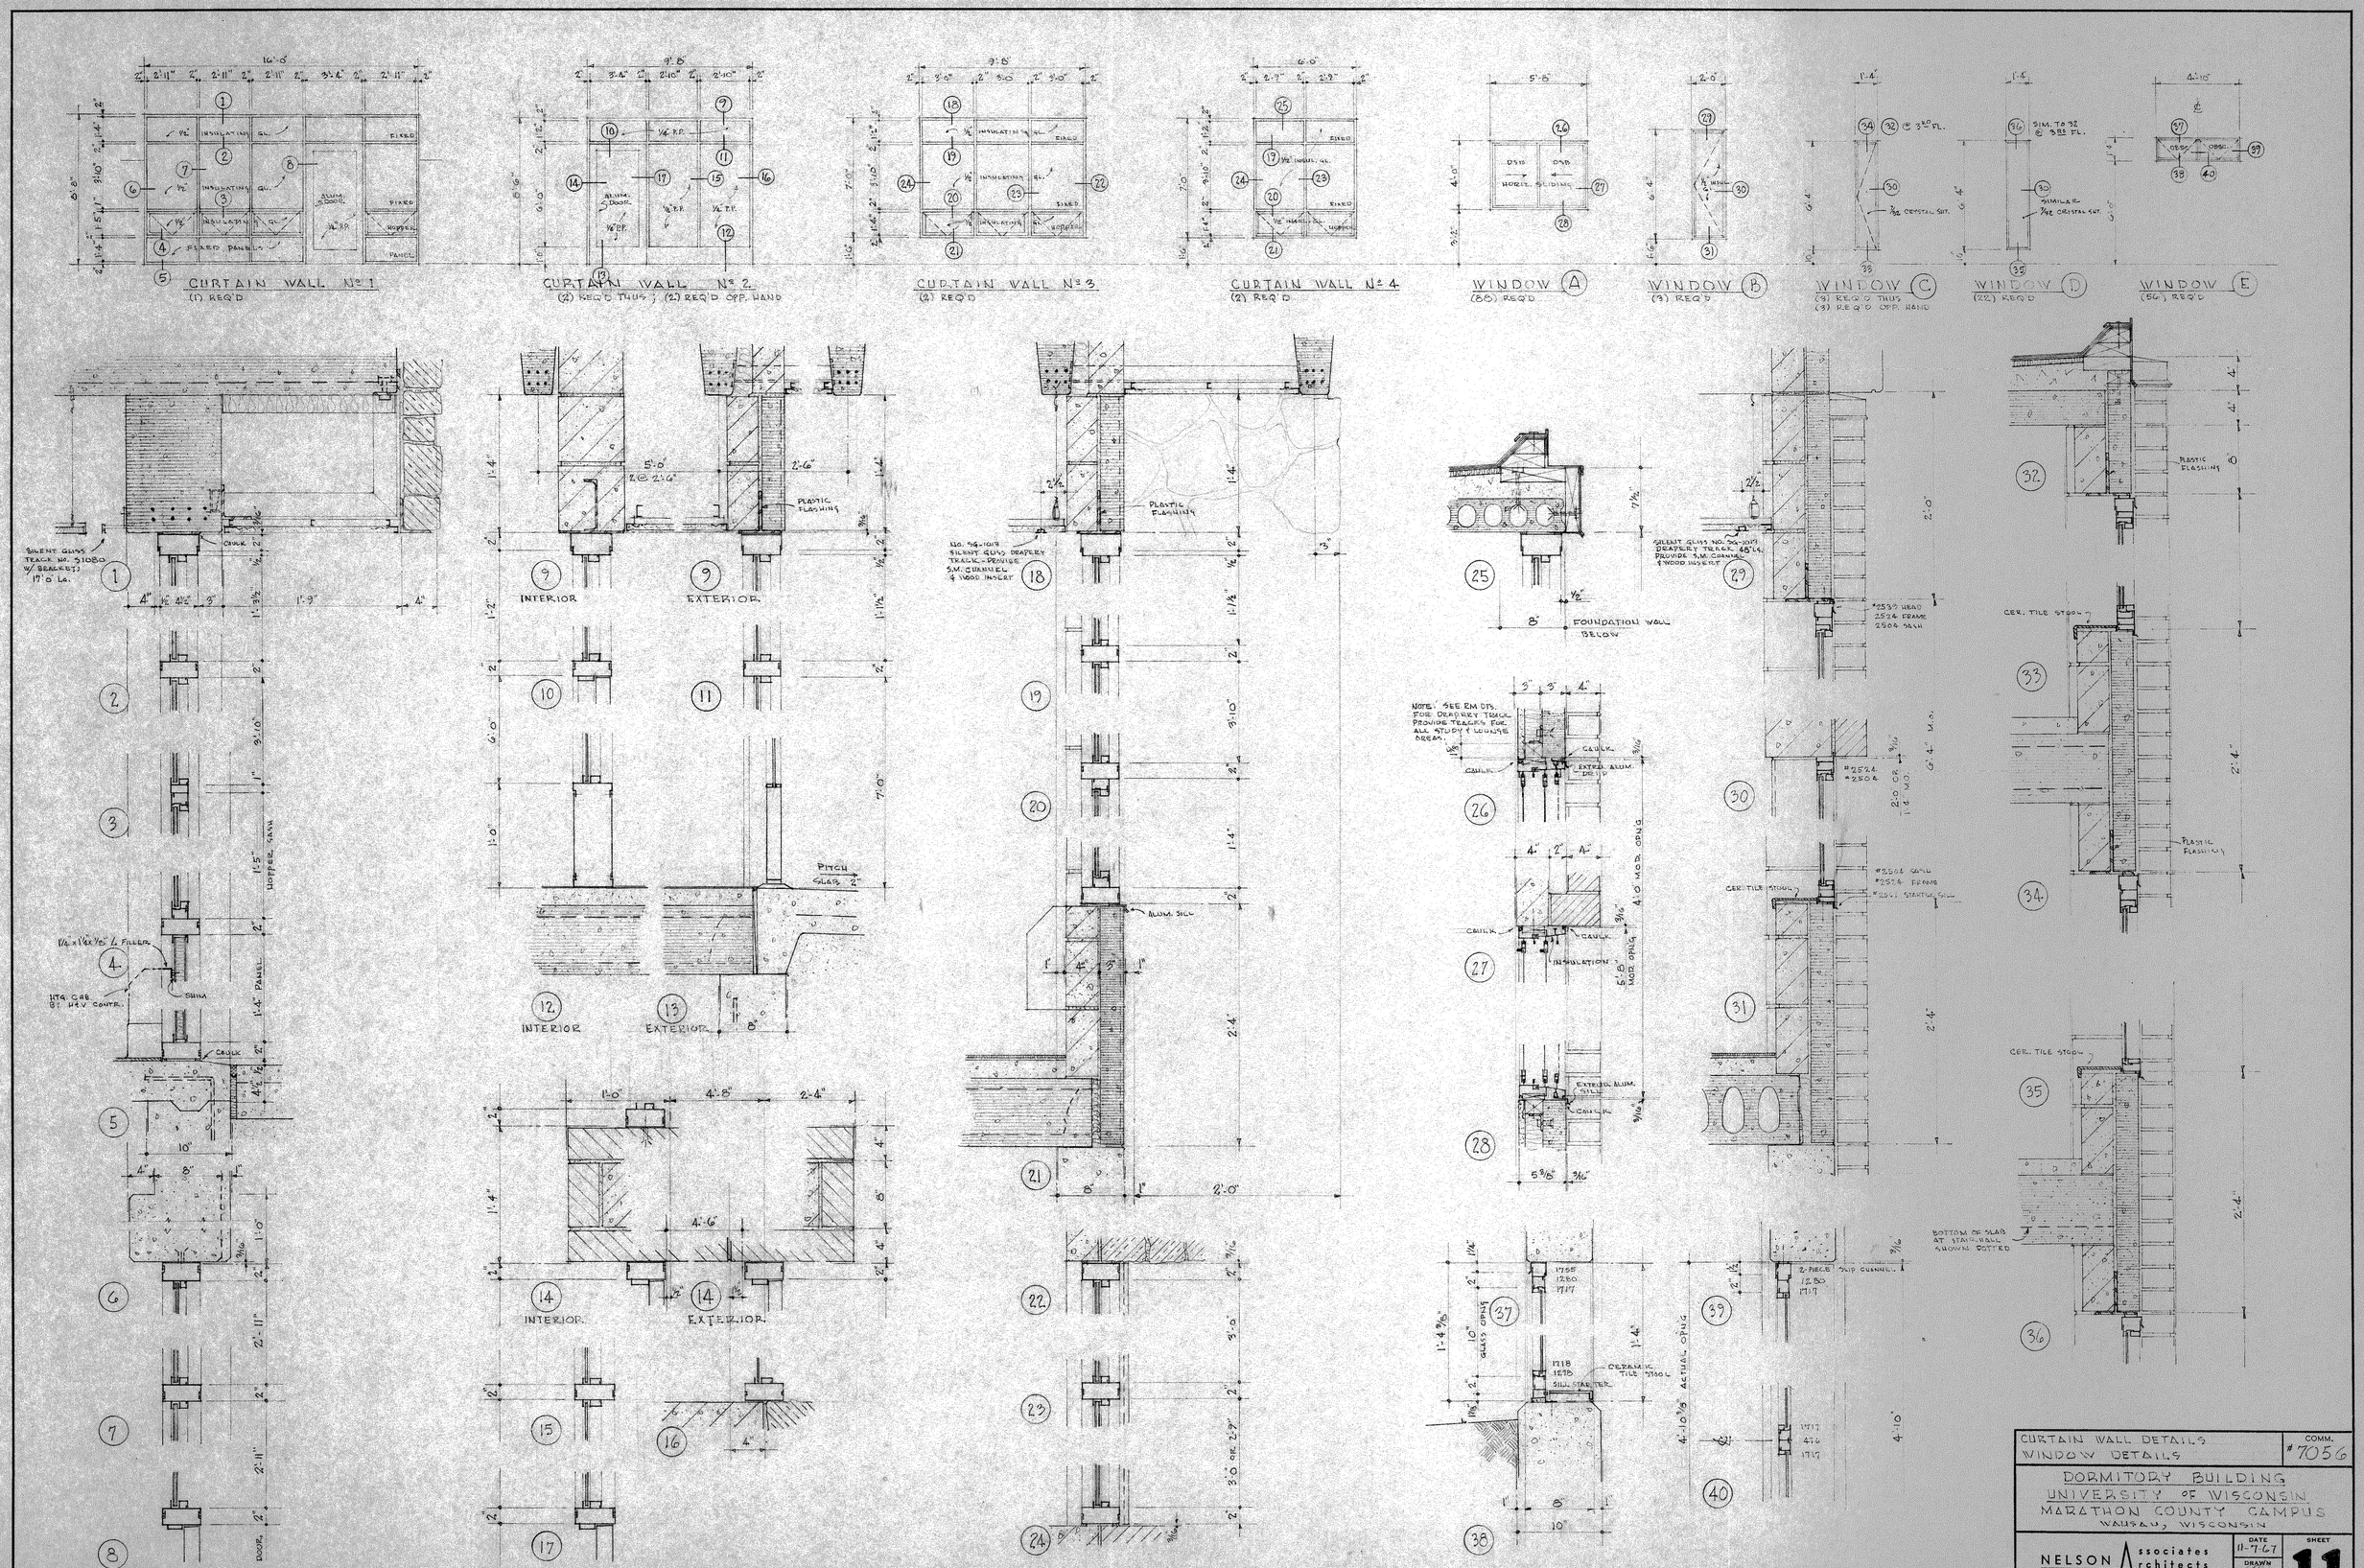

CURTAIN WALL DETAILS
WINDOW DETAILS

COMM. #7056

DORMITORY BUILDING
UNIVERSITY OF WISCONSIN
MARATHON COUNTY CAMPUS
WAUSAU, WISCONSIN

NELSON Associates Architects
WAUSAU, WISCONSIN

DATE 11-7-67
DRAWN
CHECKED DG

SHEET 11 OF 14