T26N, R3E, Town of McMillan, Marathon County, Wisconsin

**Notes:

1. GPS'ed using Marathon County Coordinate System in NAD 83 (1991) and compiled from previous County GPS Project done by Badgerland Surveying in 2001.
2. The coordinates shown hereon should be used for a search area for the corner monument and NOT as a substitute for any survey work as required by law, code, or ordinance. Marathon County assumes no responsibility for erroneous coordinates. Please report any discrepancies from this map to the Marathon County Surveyor's Office.

LEGEND

- -- Harrison Cast Iron Monument
- -- Stone or Concrete Monument
- --Alum/Brass Cap Monument
- -- 2" Iron Pipe
- -- 1" Iron Pipe
- -- Miscellaneous
- --7/8" Bar
- -- 1" Bar
- -- 1-1/4" Bar
- -- Nail/Spike/SMP
- --3/4" Rebar

WISCONSIN
EMILY K. PIERCE
S-2728
WAUSAU, WI
LAND SURVEYOR

CERTIFIED CORRECT

Emily K. Pierce, RLS-2728

Emily K Pierce
Registered Land Surveyor

DATE July 11, 2012

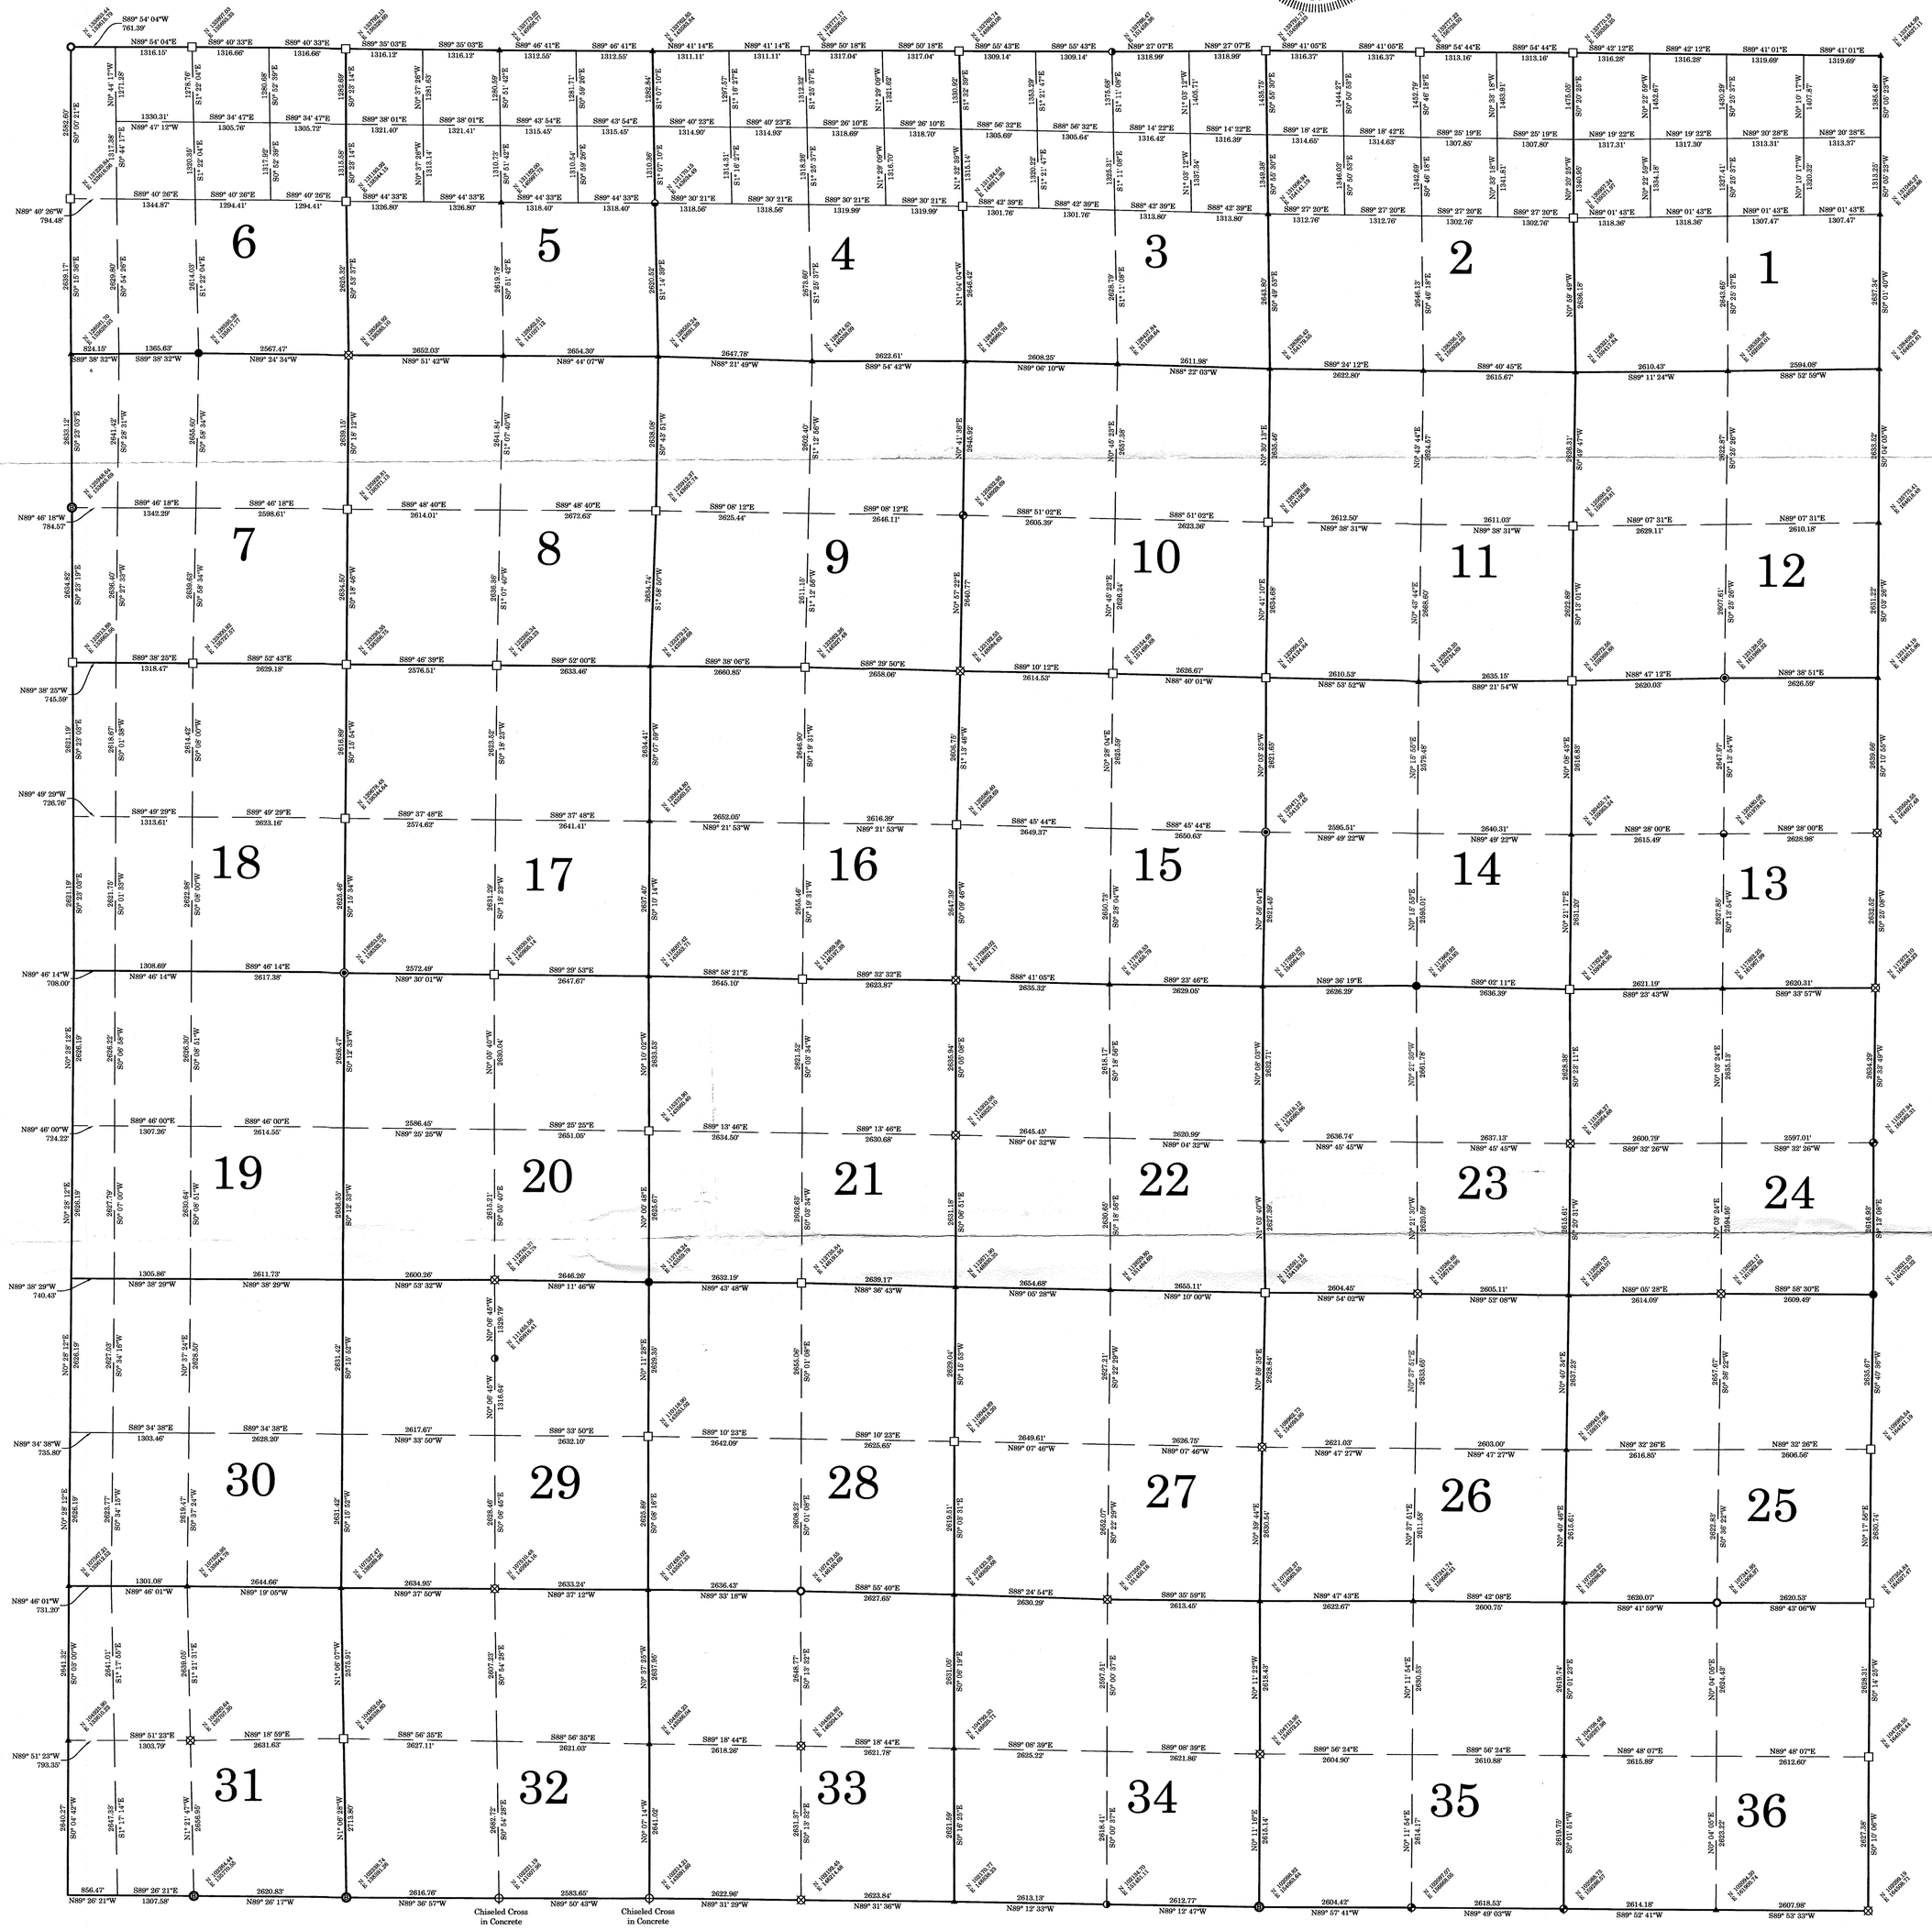

M:\county\McMillan2012.dwg