Township 26 North, Range 5 East, Town of Green Valley, Marathon County, Wisconsin

**Notes:

1. Coordinates were obtained in the Marathon County Coordinate System NAD 83 (2011).
2. The coordinates shown hereon should be used for a search area for the corner monument and NOT as a substitute for any survey work as required by law, code, or ordinance. Marathon County assumes no responsibility for erroneous coordinates. Please report any discrepancies from this map to the Marathon County Surveyor's Office.

LEGEND

- -- Harrison Cast Iron Monument
- -- Stone or Concrete Monument
- -- Aluminum Cap Monument
- -- 2" Iron Pipe
- -- 1" Iron Pipe
- -- 1-1/4" Iron Pipe
- -- 3" Iron Pipe
- -- 1" Rebar
- -- 1-1/4" Rebar
- -- 3/4" Rebar
- -- Nail/Spike/SMP
- -- 1-1/2" Iron Pipe
- -- 7/8" Rebar
- -- Miscallaneous

CERTIFIED CORRECT

Christopher L. Fieri, PLS - #2954

Christopher L. Fieri
Registered Land Surveyor

DATE June 28, 2018
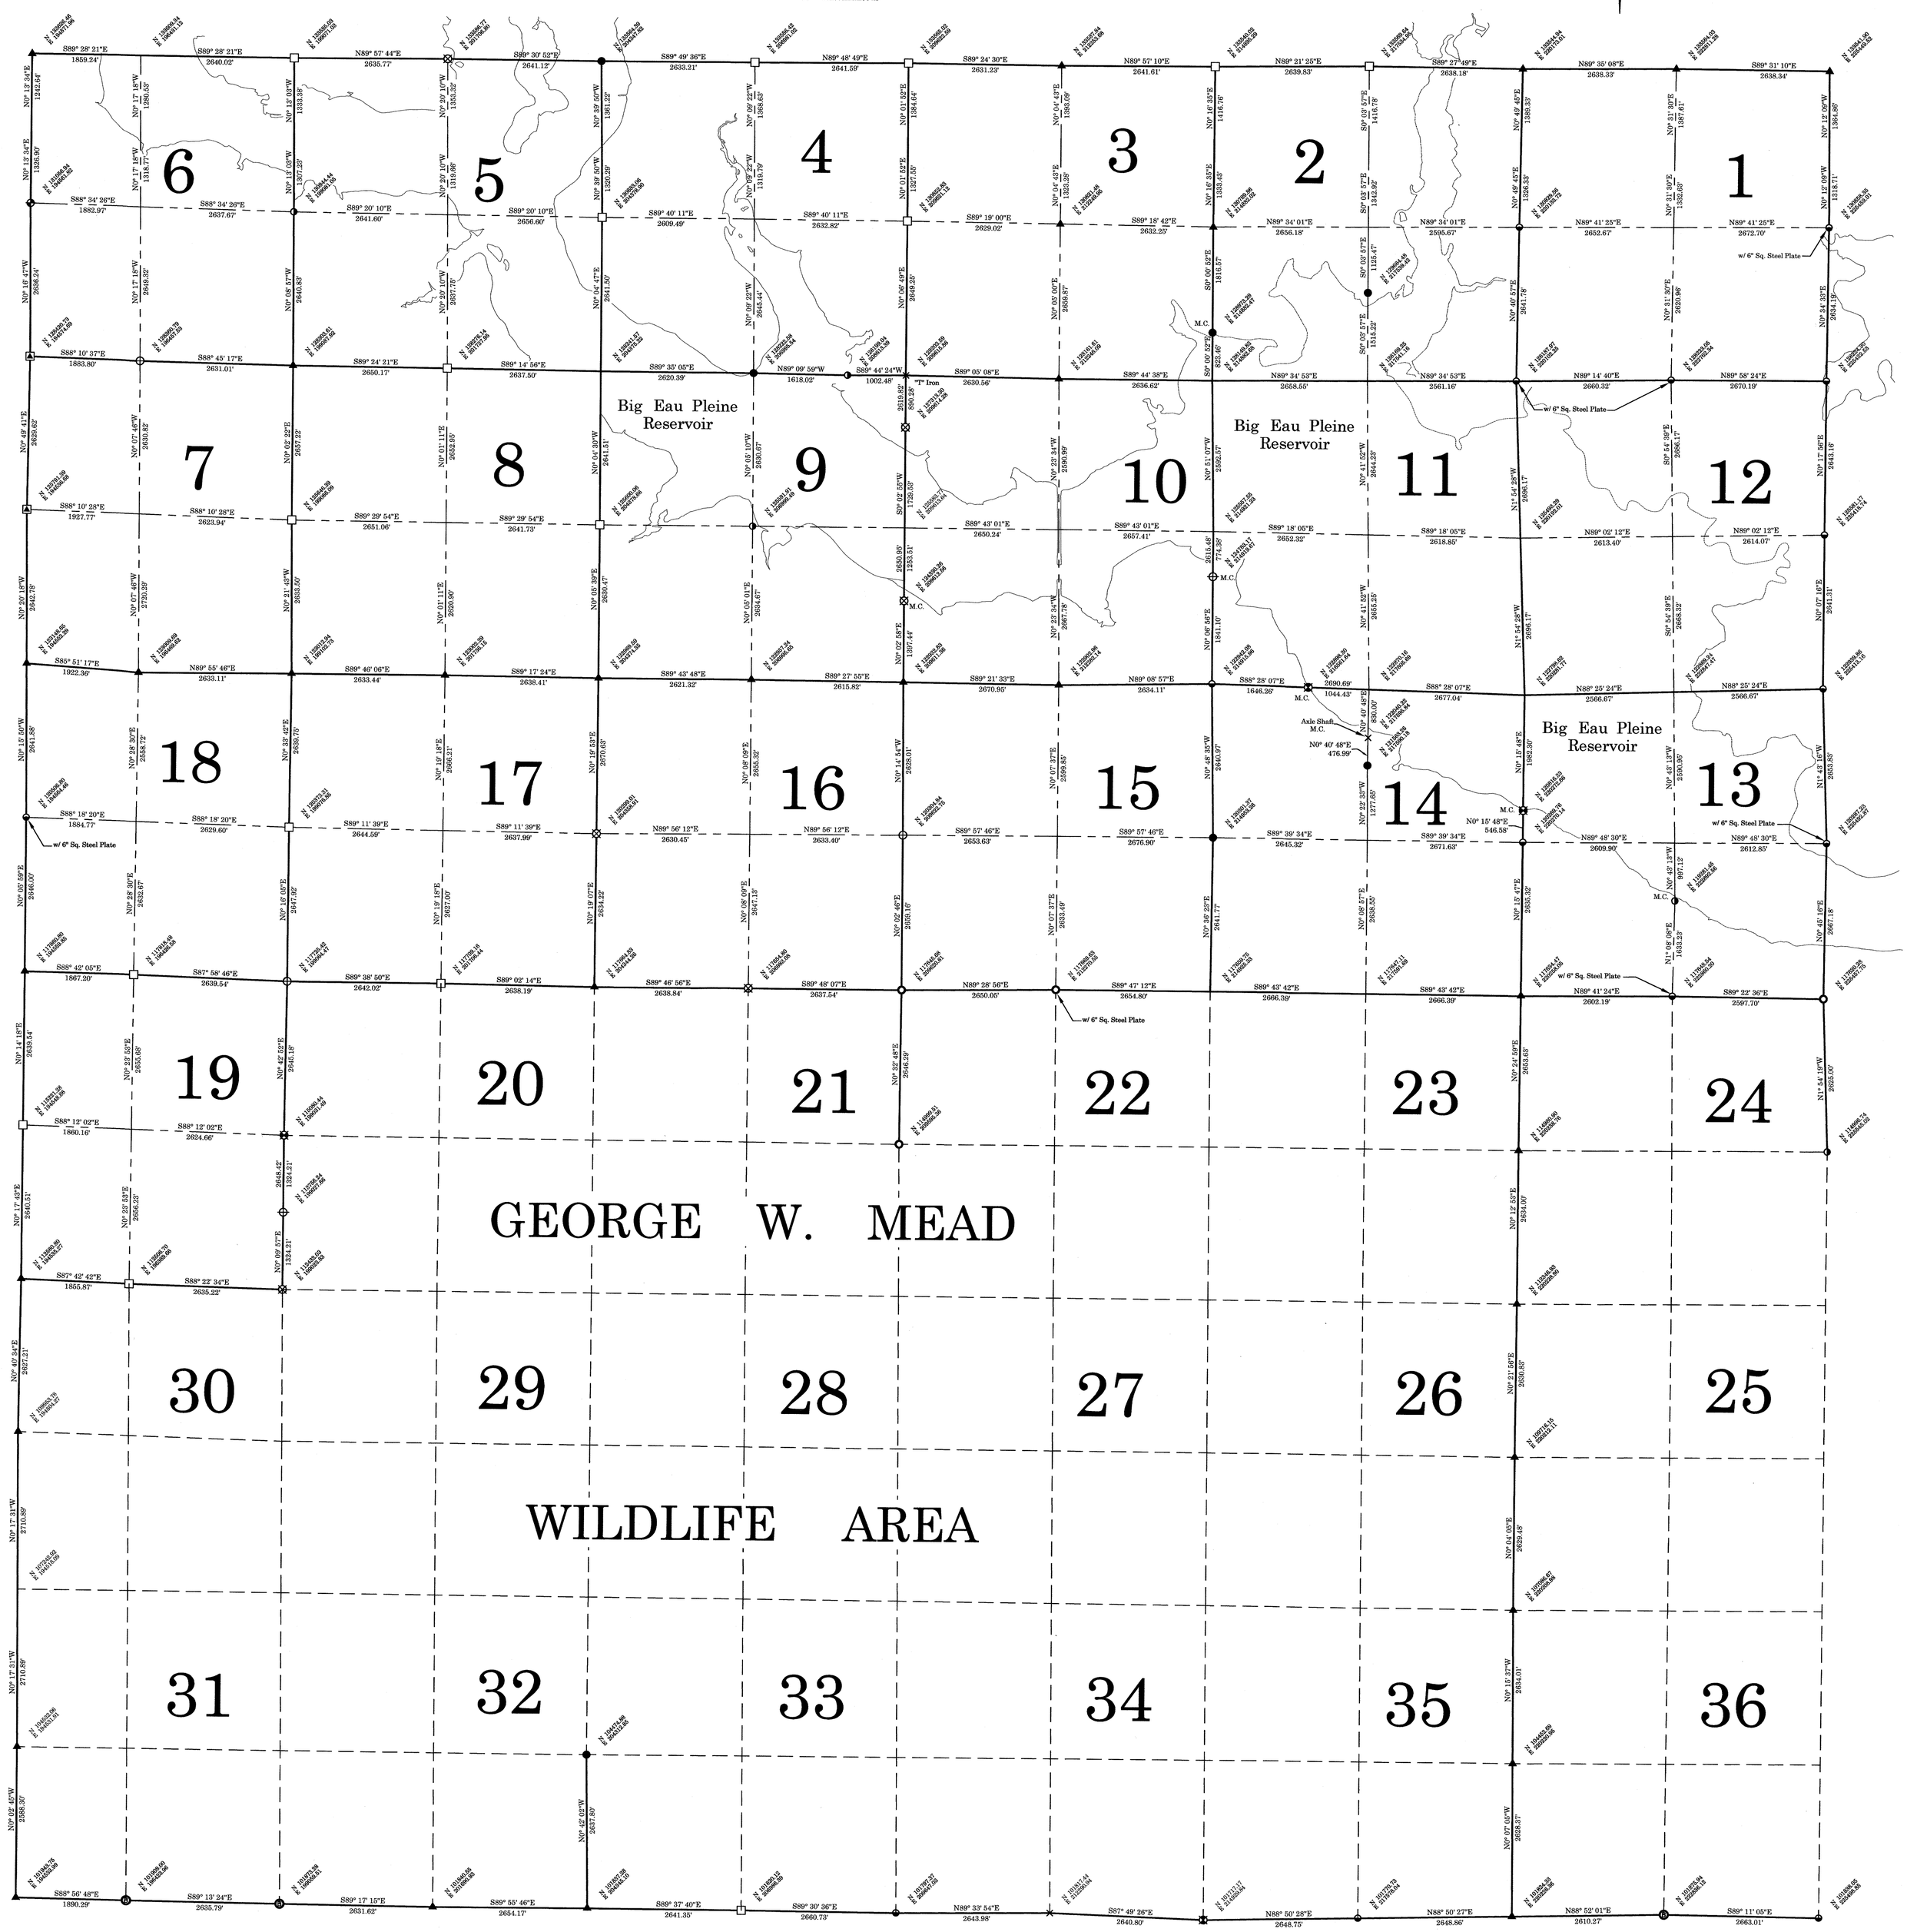
WISCONSIN CHRISTOPHER L. FIERI S-2954 WAUSAU, WI LAND SURVEYOR