T27N, R2E, Town of Brighton, Marathon County, Wisconsin

**Note: GPS'ed using Marathon County Coordinate System in NAD-83 ('91).

LEGEND

- -- Harrison Cast Iron Monument
- -- Stone or Concrete Monument
- -- Aluminum Cap Monument
- -- 2" Iron Pipe
- -- 1" Iron Pipe
- -- 7/8" Bar
- -- 1" Bar
- -- 1-1/4" Bar
- -- Nail/Spike/SMP
- -- 1/4" Rebar

WISCONSIN EMILY K. PIERCE S-2728 WAUSAU, WI SEAL LAND SURVEYOR

CERTIFIED CORRECT

Emily K. Pierce, RLS-2728

Emily K Pierce

Professional Land Surveyor

DATE Aug. 10, 2010

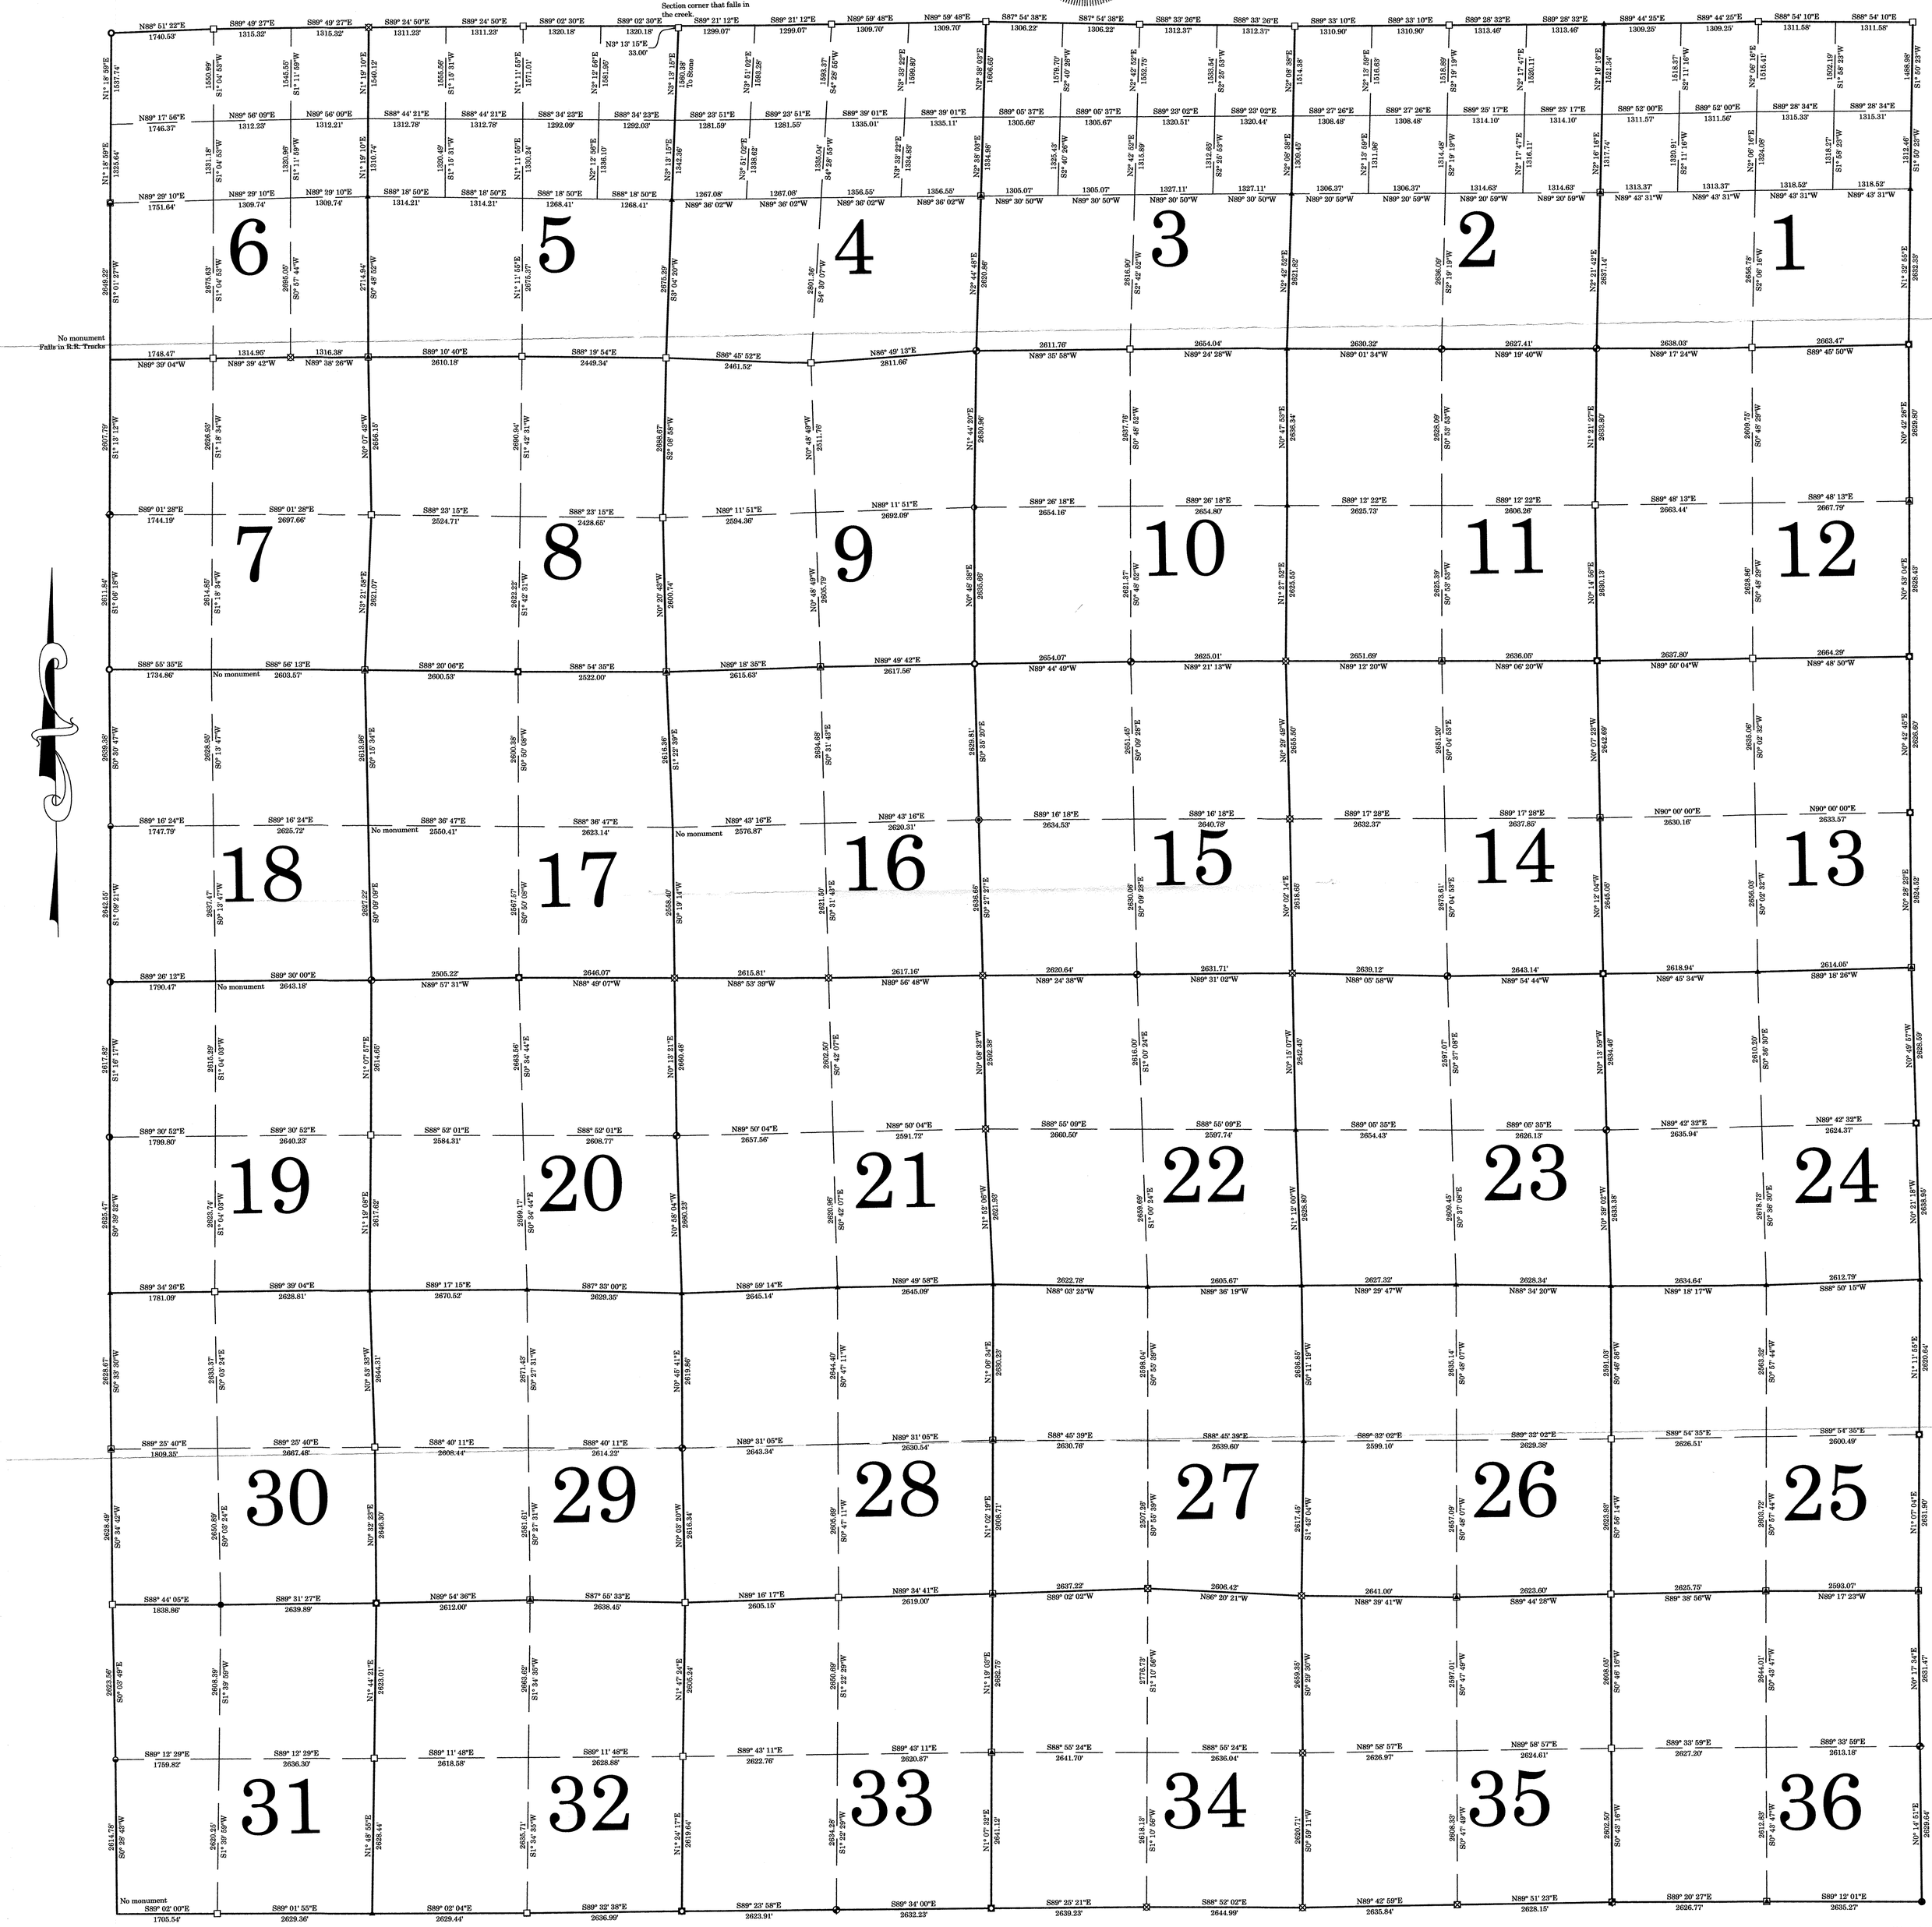

M:\county\Brighton.dwg