T27N, R7E, Marathon County, Wisconsin

**Note: G.P.S.'ed in Marathon County Coordinates System on NAD 83-91

***During original survey in Nov. and Dec. of 1839 by Joshua Hathaway, correction corners were set along part of the North line of this town.

LEGEND

- -- Harrison Cast Iron Monument
- -- Stone Monument
- -- Berntsen Monument
- -- 2" Iron Pipe
- -- 1" Iron Pipe
- -- 1-1/2" Iron Bar
- -- 1-1/2" Iron Pipe
- -- Concrete Monument
- -- 3/4" Bar
- -- 1" Bar
- -- 1-1/4" Bar
- -- SMP
- -- P.K. Nail/ Spike
- -- Other

CERTIFIED CORRECT
Emily K. Pierce
Emily K. Pierce, RLS-2728
Registered Land Surveyor
DATE August 20, 2010 Updated: 12/20/2011

WISCONSIN EMILY K. PIERCE S-2728 WAUSAU, WI LAND SURVEYOR

N 1/4 Cor. Section 4 in Mosinee is N89° 58' 18"E, 7.42' from S 1/4 Cor. Sec. 33, T.28N. R.7E.

7/8" Capped Rebar @ SE Cor. Sec. 33,T.28N. R.7E. No Monument at the NE Cor. Sec. 4 Mosinee. Corner falls S0° 42' 36"W, 0.28' of an SMP @ the Closing Corner

No Monuments. N1/4 Cor. Sec. 3 Kronenwetter is N89° 58' 29"W, 48.02' from the S 1/4 Cor. Sec. 34, T.28N. R.7E.

SE Corner Sec. 34, T.28N. R.7E. Disc in Boiler Room Floor Unit III Weston Power Plant. No Monument NE Cor. of Sec. 3 of Kronenwetter.

1-1/4" Bar @ S 1/4 Cor. Sec. 35 T.28N. R.7E. No Monument at the N 1/4 Cor. Sec. 2 of Kronenwetter

R.R. Spike @ SE Cor. Sec. 35 T.28N. R.7E. No Monument at the N 1/4 Cor. Sec. 2 of Kronenwetter

SMP @ S 1/4 Cor. Sec. 36, T.28N. R.7E. No Monument at the N 1/4 Cor. Sec. 1 of Kronenwetter

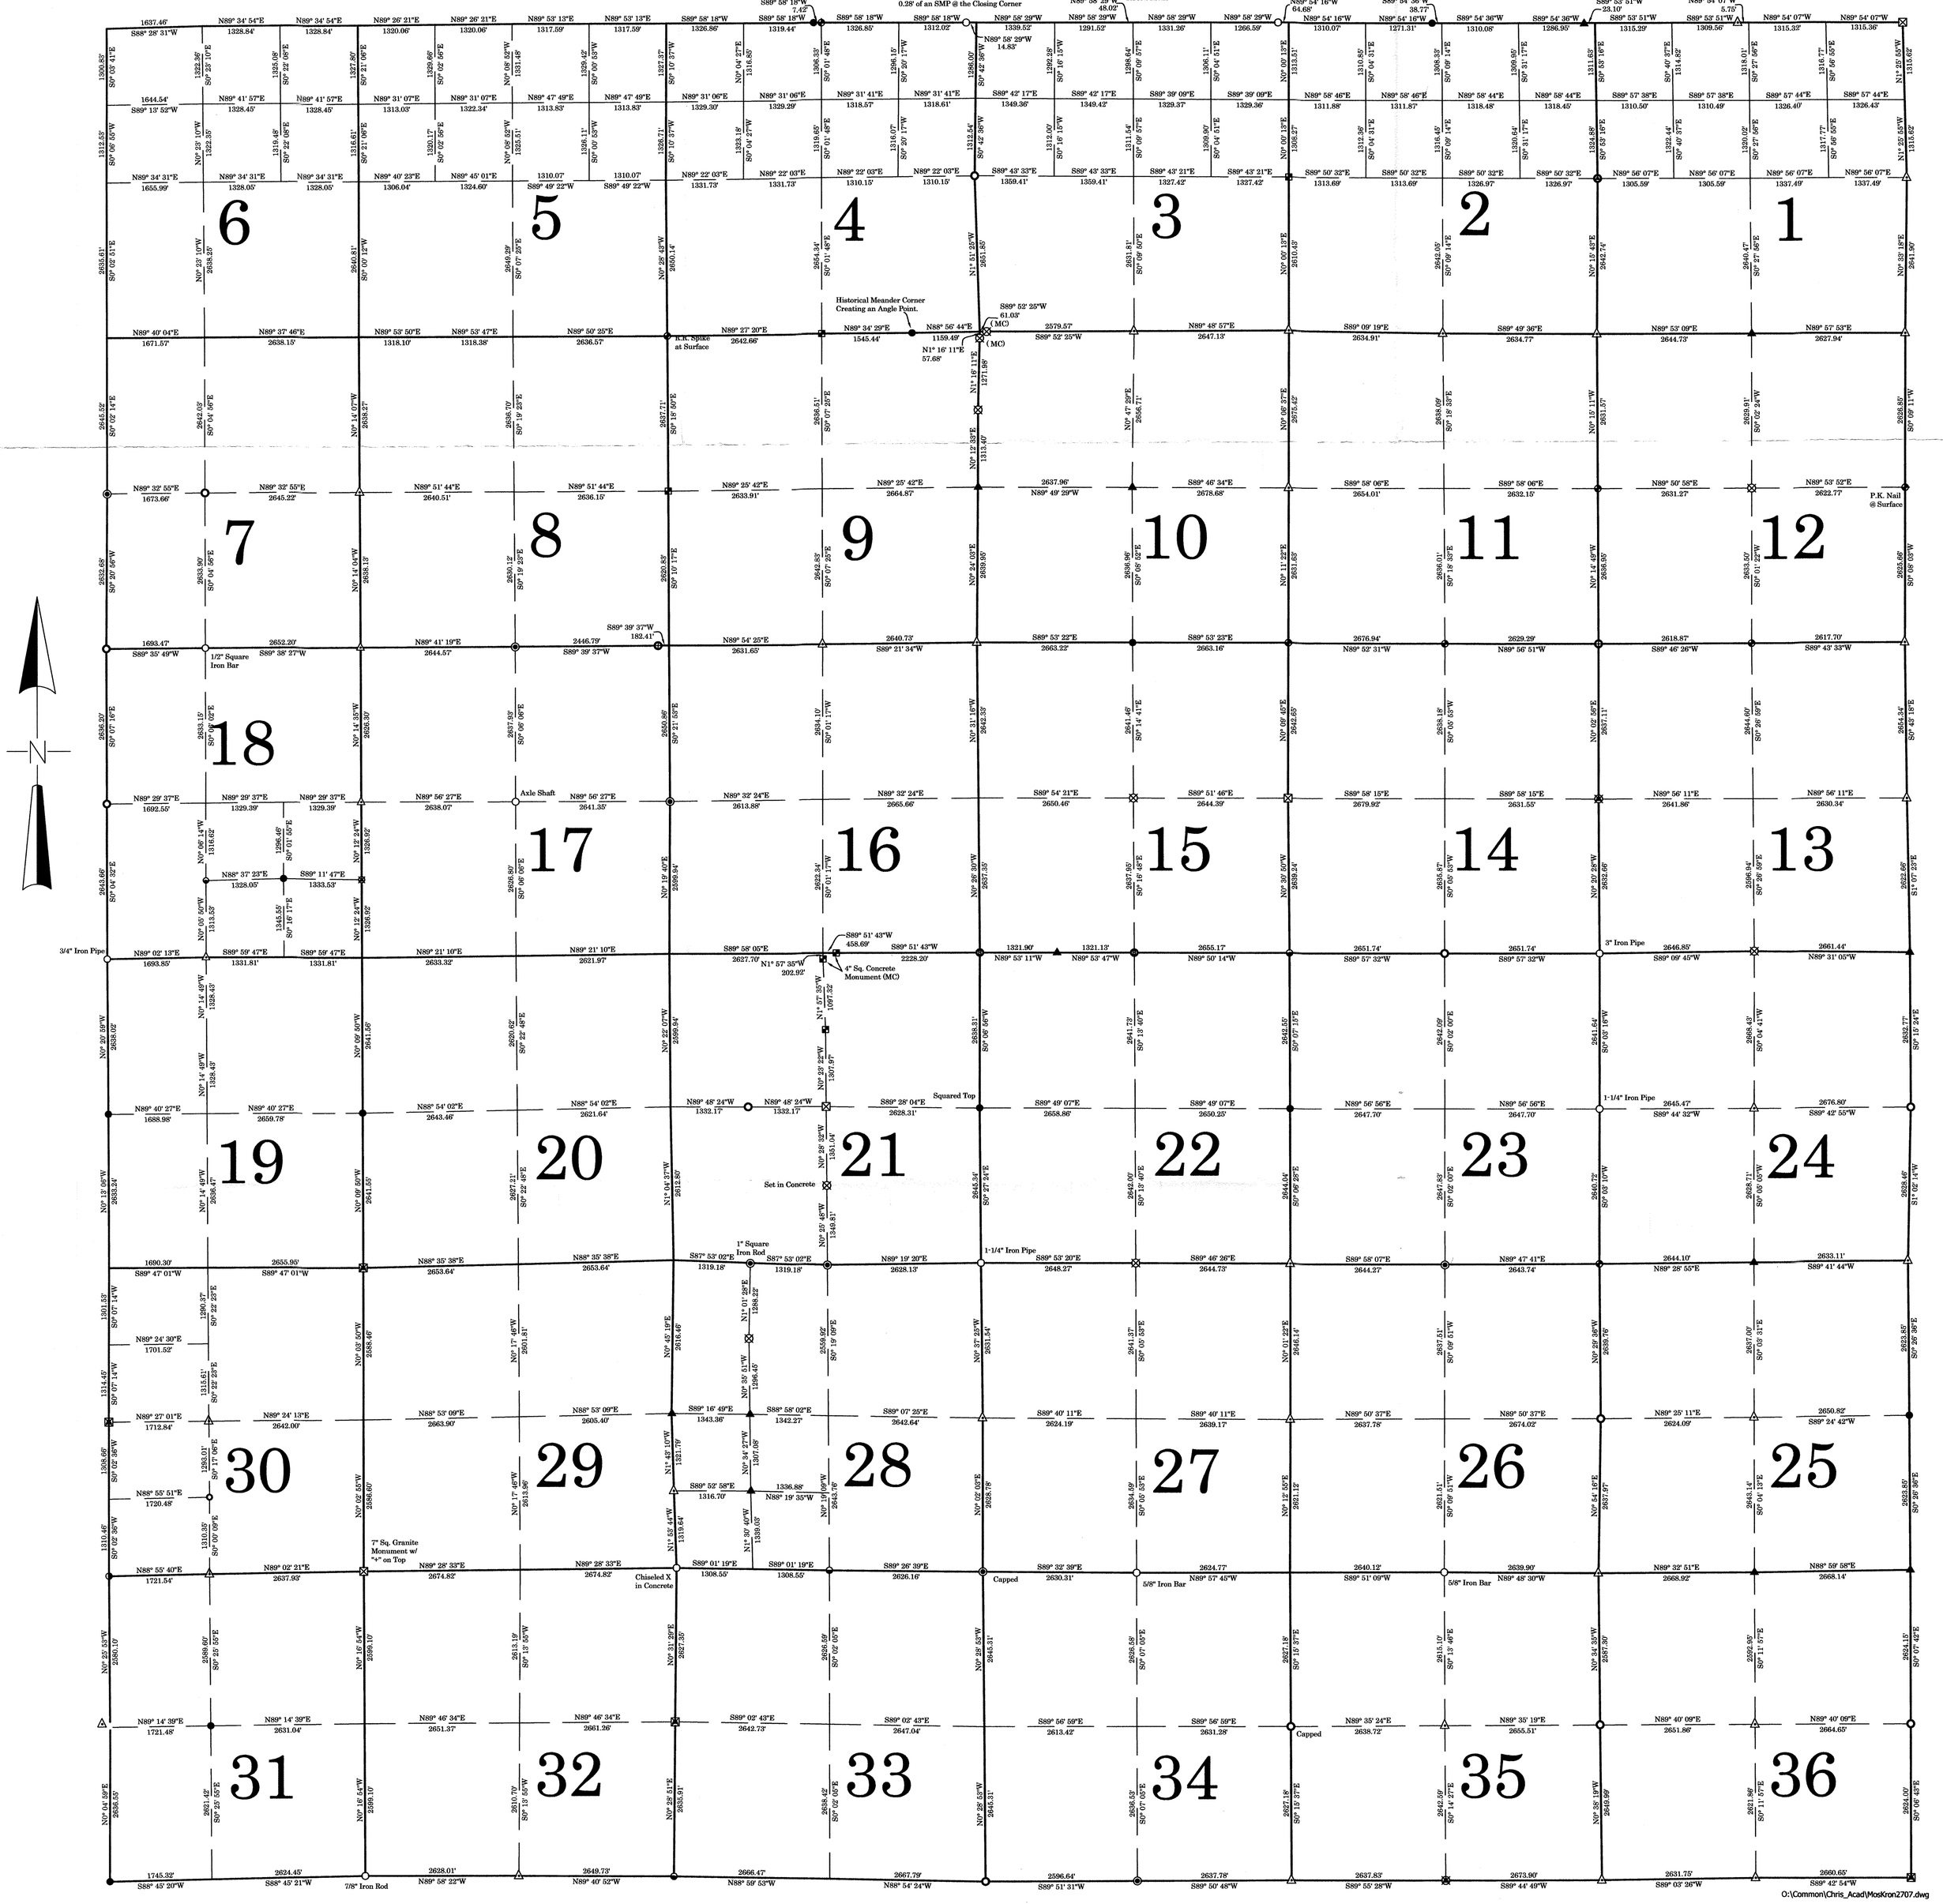

O:\Common\Chris_Acad\MosKron2707.dwg