T28N, R6E, Town of Marathon, Marathon County, Wisconsin

**Notes:

1. GPS'ed using Marathon County Coordinate System in NAD 83 (1991).
2. The coordinates shown hereon should be used for a search area for the corner monument and NOT as a substitute for any survey work as required by law, code, or ordinance. Marathon County assumes no responsibility for erroneous coordinates. Please report any discrepancies from this map to the Marathon County Surveyor's Office.

LEGEND

- -- Harrison Cast Iron Monument
- -- Stone or Concrete Monument
- --Aluminum Cap Monument
- -- 2" Iron Pipe
- -- 1" Iron Pipe
- -- Miscellaneous
- --7/8" Bar
- -- 1" Bar
- -- 1-1/4" Bar
- --3/4" Rebar
- -- Nail/Spike/SMP
- -- No Monument

CERTIFIED CORRECT

Emily K. Pierce, RLS-2728

Registered Land Surveyor

DATE November 28, 2012

WISCONSIN EMILY K. PIERCE S-2728 WAUSAU, WI LAND SURVEYOR

N

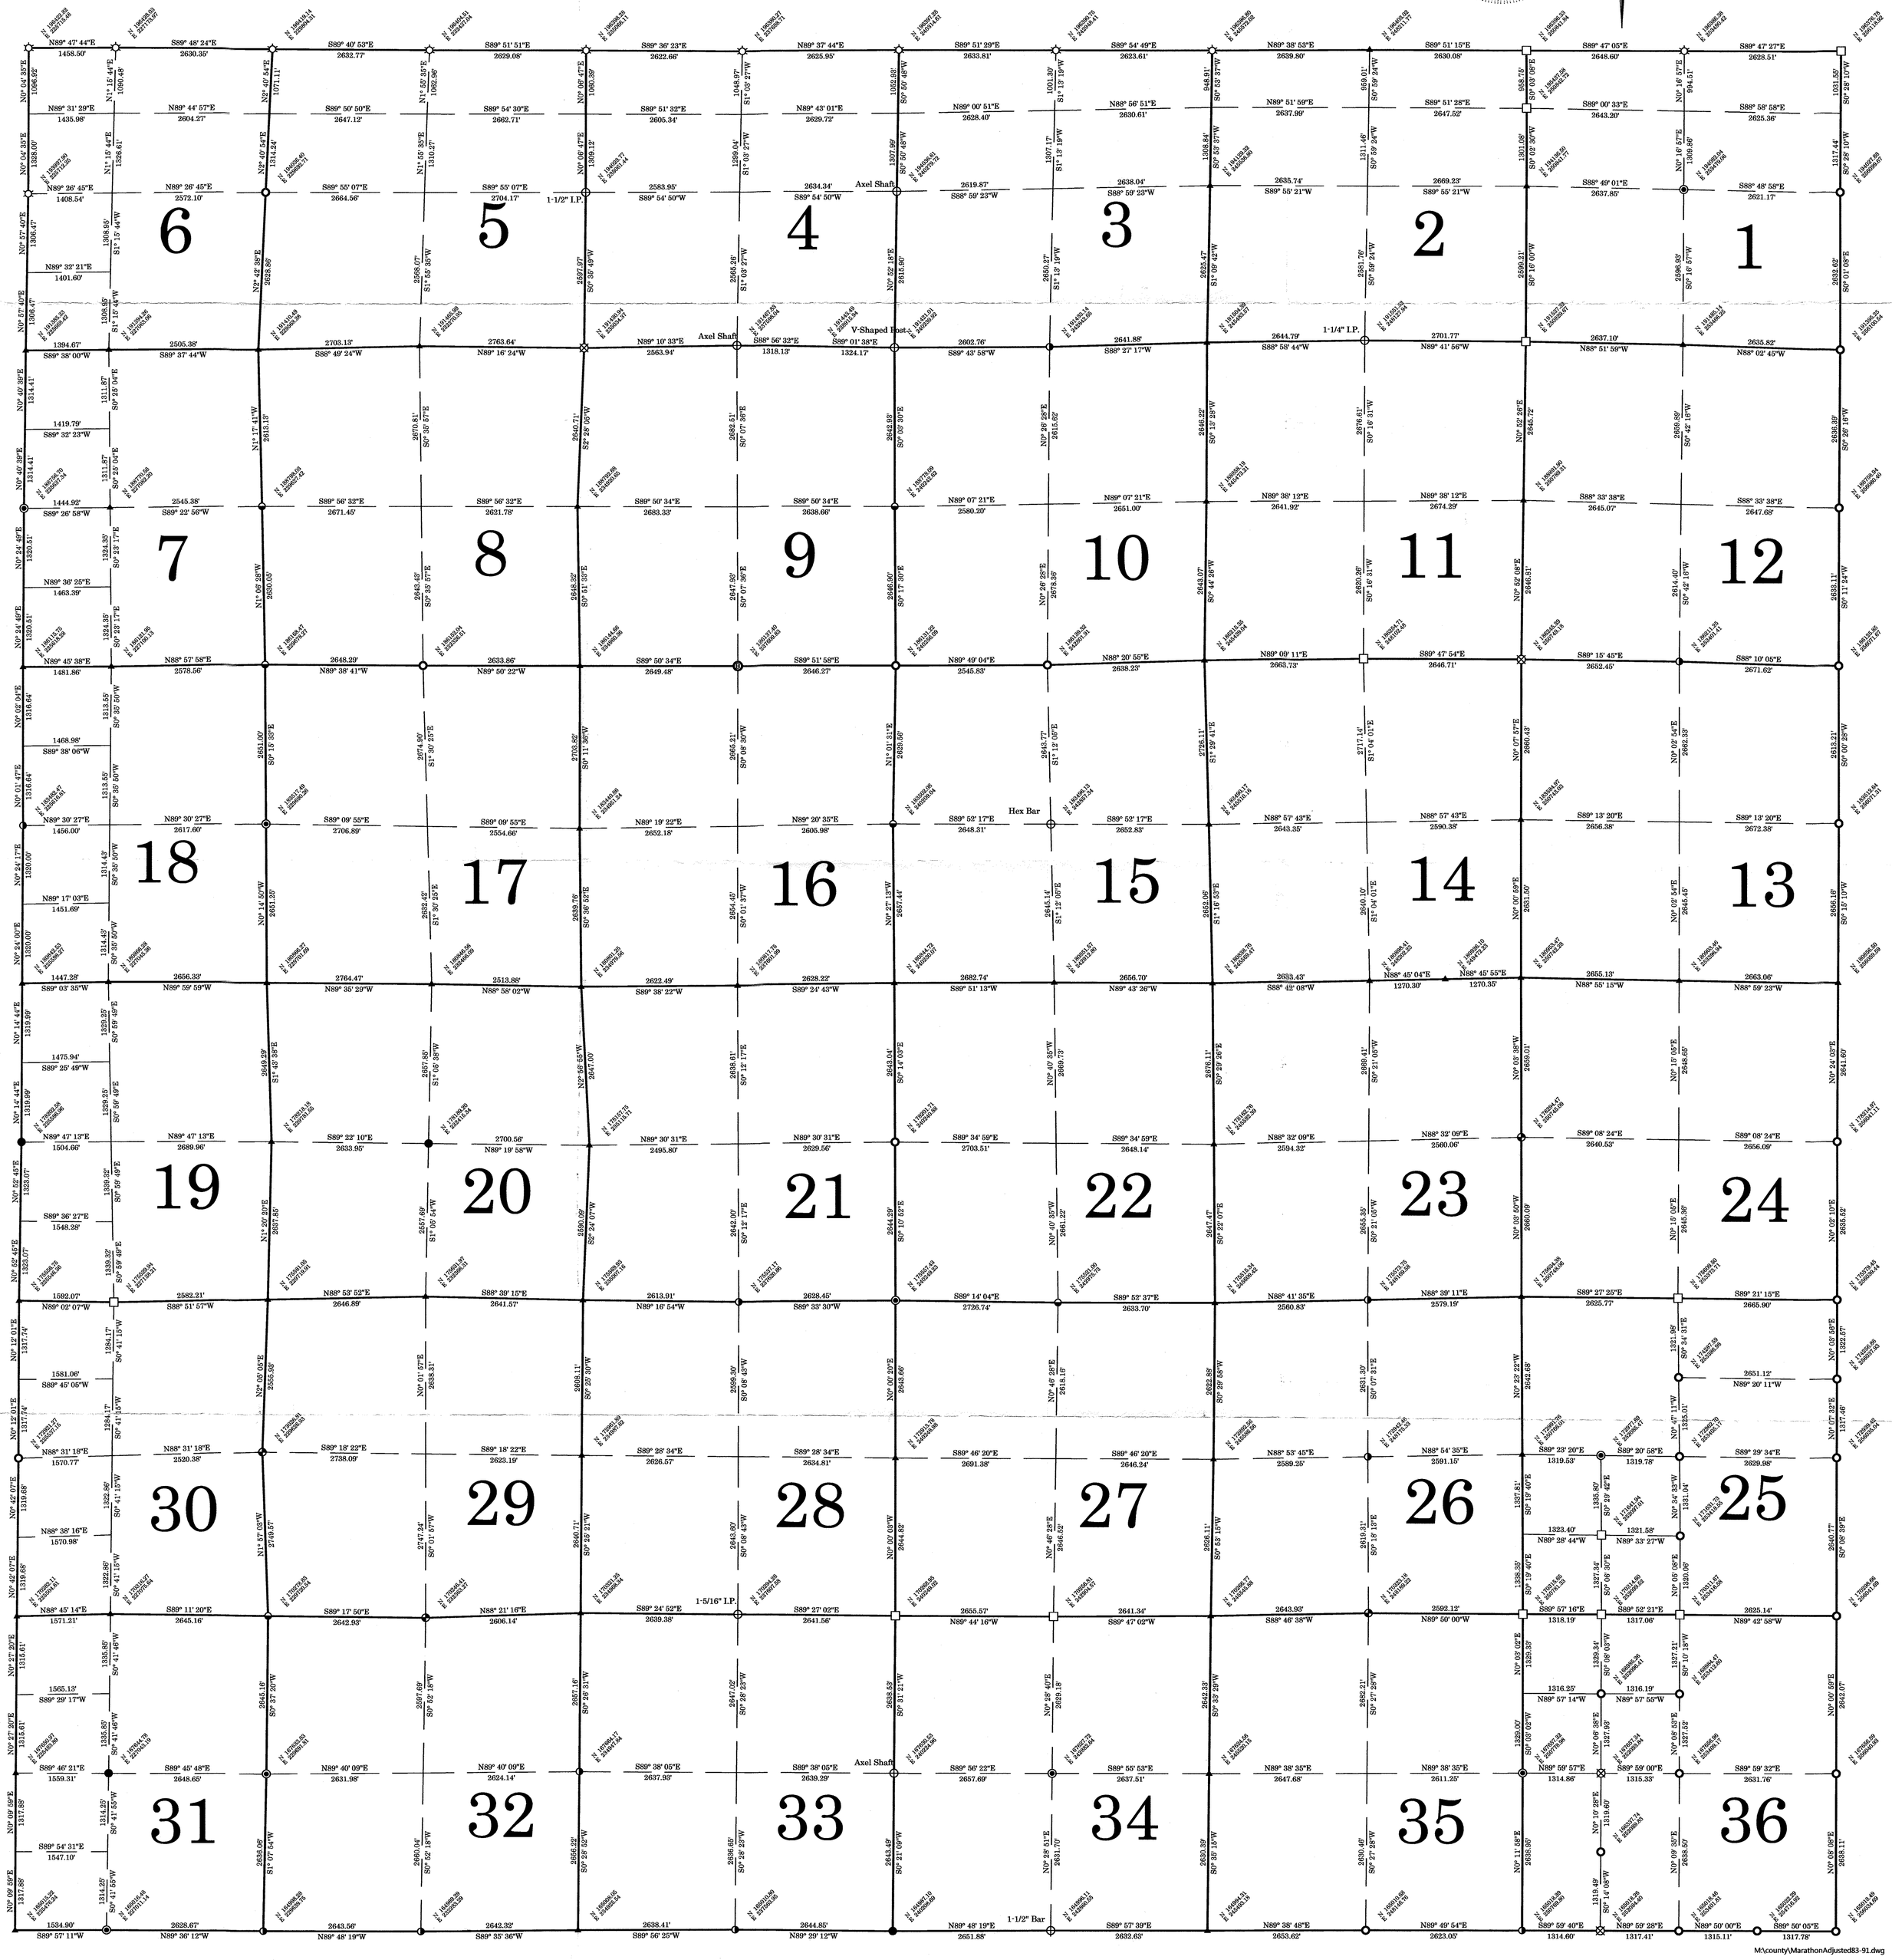

M:\county\MarathonAdjusted83-91.dwg