Township 28 North, Range 9 East, Town of Ringle, Marathon County, Wisconsin

**Notes:

1. GPS'ed using Marathon County Coordinate System in NAD 83 (2011).
2. The coordinates shown hereon should be used for a search area for the corner monument and NOT as a substitute for any survey work as required by law, code, or ordinance. Marathon County assumes no responsibility for erroneous coordinates. Please report any discrepancies from this map to the Marathon County Surveyor's Office.

LEGEND

- -- Harrison Cast Iron Monument
- -- Stone or Concrete Monument
- -- Aluminum Cap Monument
- -- 2" Iron Pipe
- -- 1" Iron Pipe
- -- 1-1/4" Iron Pipe
- -- 1-1/2" Iron Pipe
- -- 7/8" Bar
- -- 1" Bar
- -- 1-1/4" Bar
- -- 3/4" Rebar
- -- Nail/Spike/SMP
- -- Fence Post w/ Alum. Cap
- -- Calculated Position Using Available Survey Information

CERTIFIED CORRECT

Christopher L. Fieri, RLS-2954

Christopher L. Fieri
Registered Land Surveyor

DATE January 6, 2017
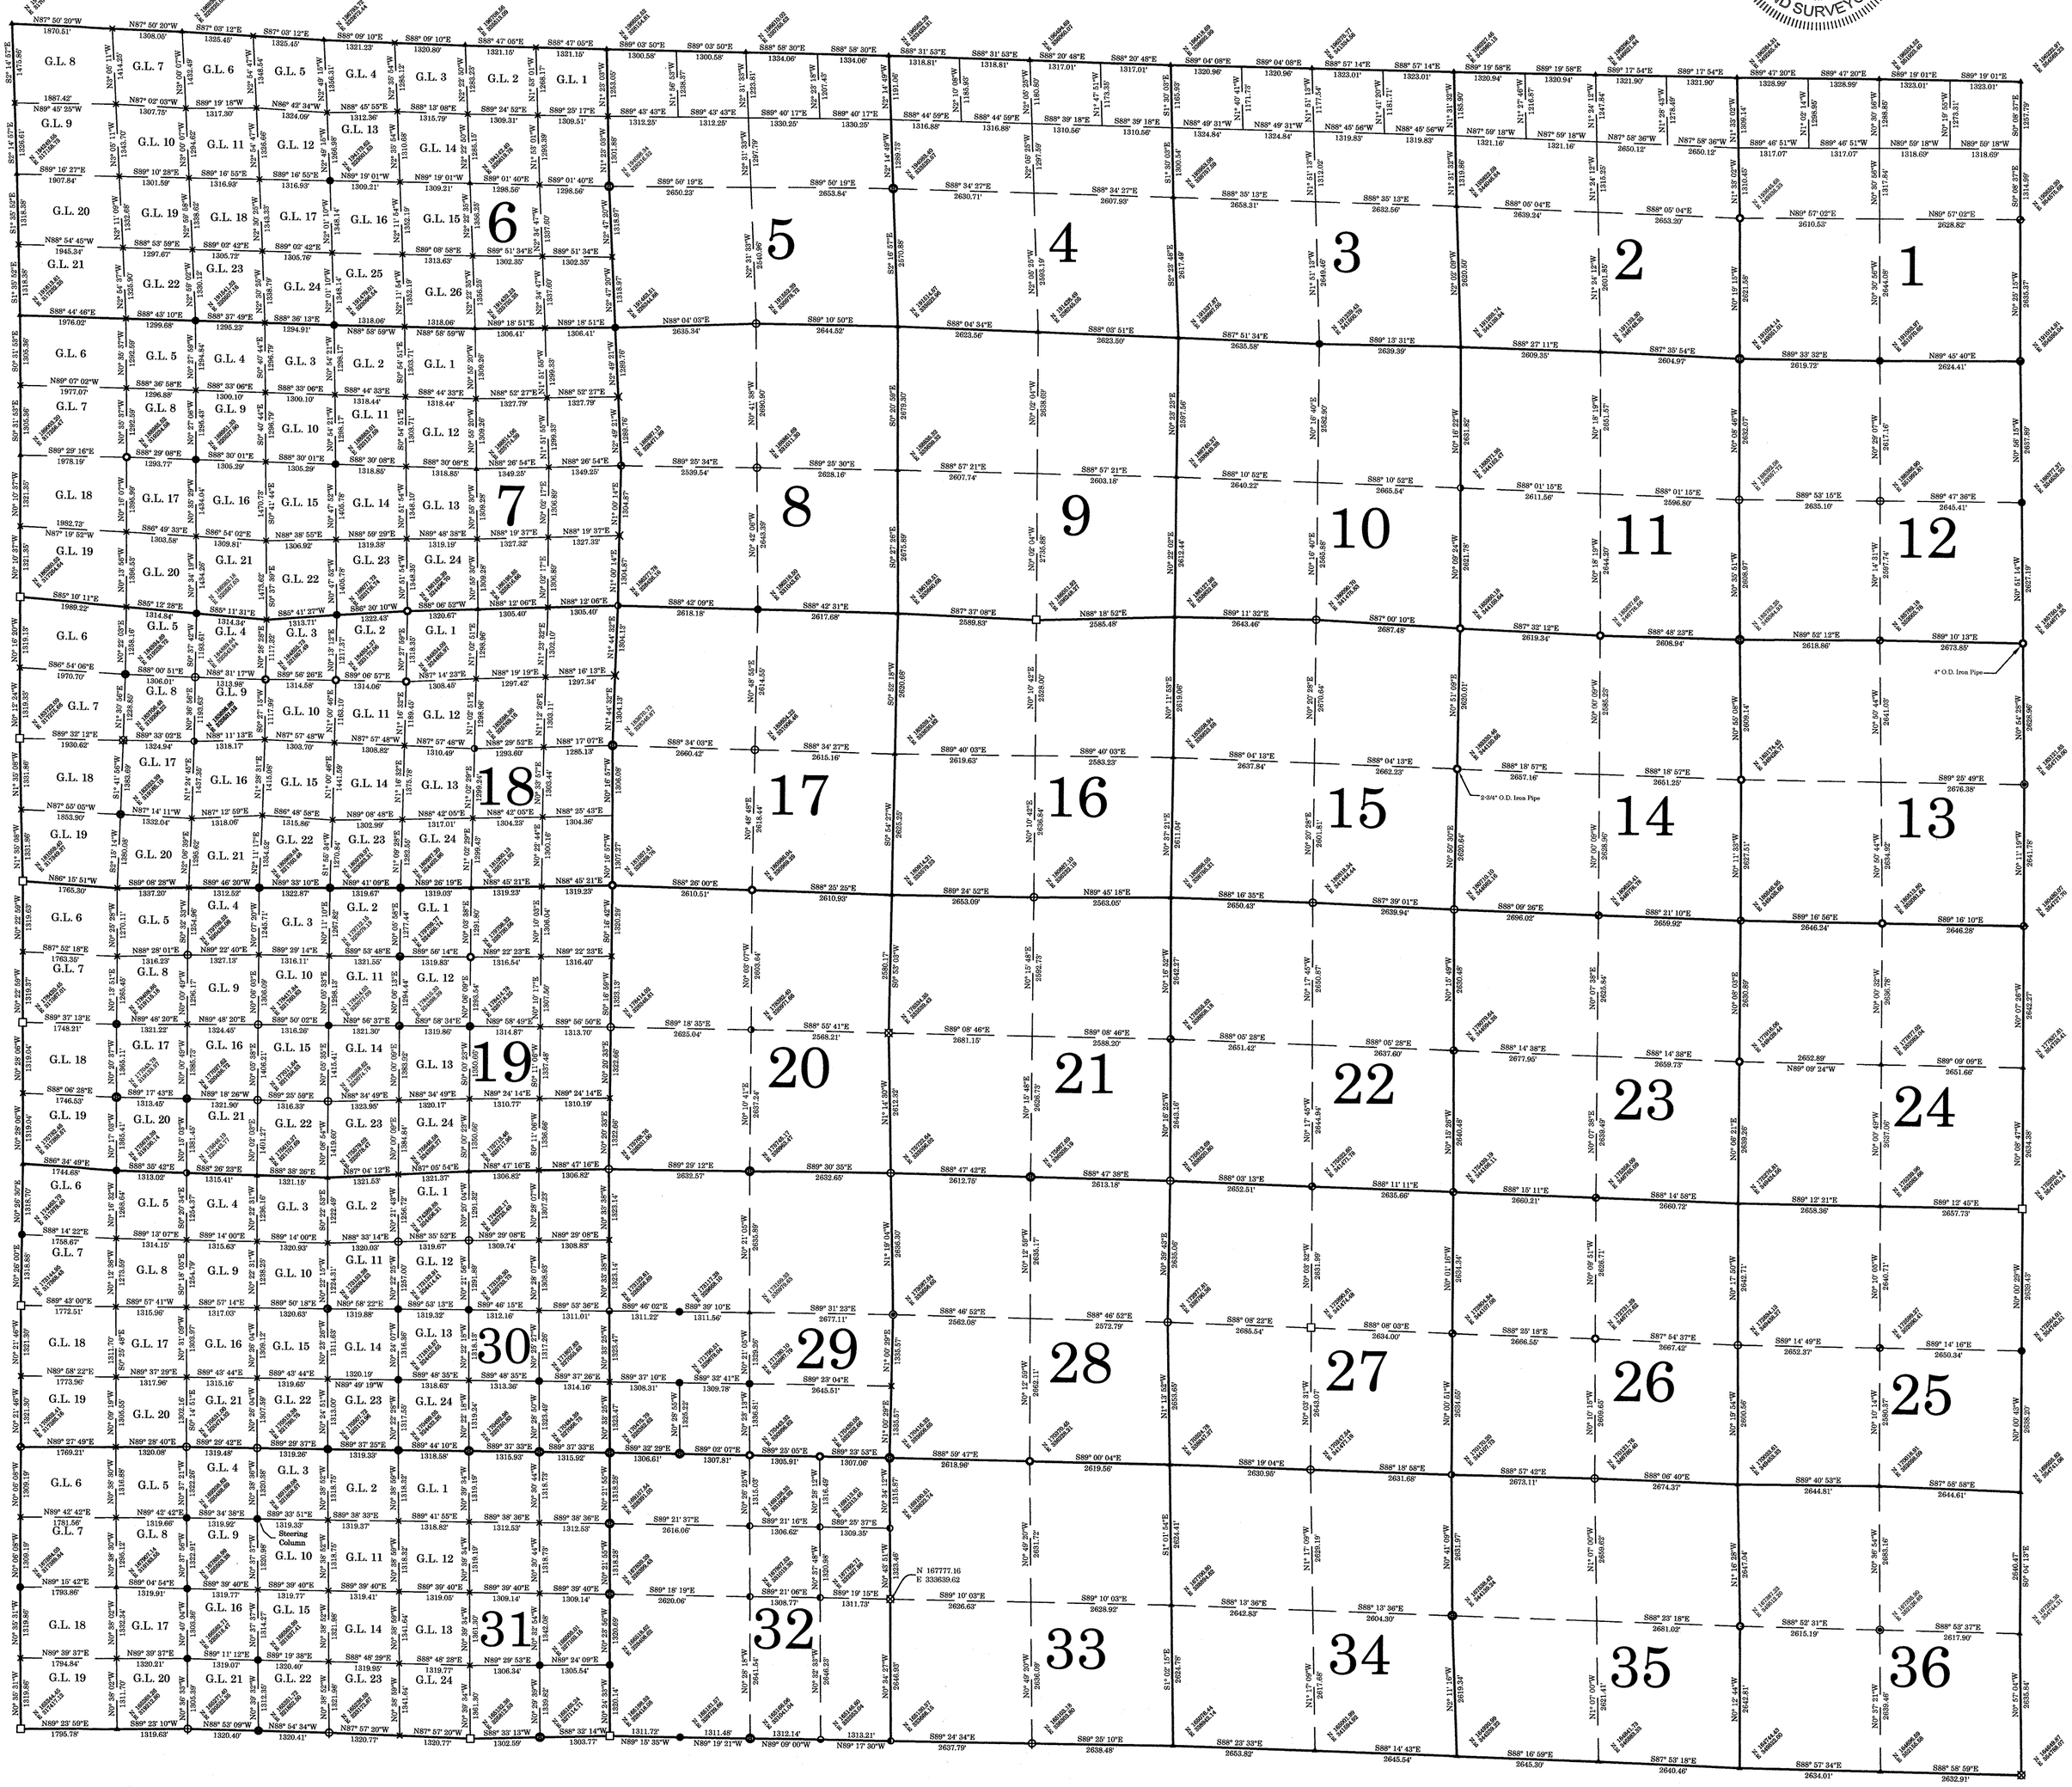
WISCONSIN
CHRISTOPHER L. FIERI
S-2954
WAUSAU, WI
LAND SURVEYOR