Township 29 North, Range 2 East, Town of Holton, Marathon County, Wisconsin

**Notes:

1. The Coordinates shown were obtained in the Marathon County Coordinate System in NAD 83(2011).
2. The coordinates shown hereon should be used for a search area for the corner monument and NOT as a substitute for any survey work as required by law, code, or ordinance. Marathon County assumes no responsibility for erroneous coordinates. Please report any discrepancies from this map to the Marathon County Surveyor's Office.

LEGEND

- -- Harrison Cast Iron Monument
- -- Stone or Concrete Monument
- --Aluminum Cap Monument
- -- 2" Iron Pipe
- -- 1-1/4" Iron Pipe
- -- Miscellaneous
- --7/8" Bar
- -- 1" Bar
- -- 1-1/4" Bar
- --3/4" Rebar
- -- Nail/Spike/SMP

CERTIFIED CORRECT

Christopher L. Fieri

Christopher L. Fieri
Registered Land Surveyor

DATE December 6, 2018
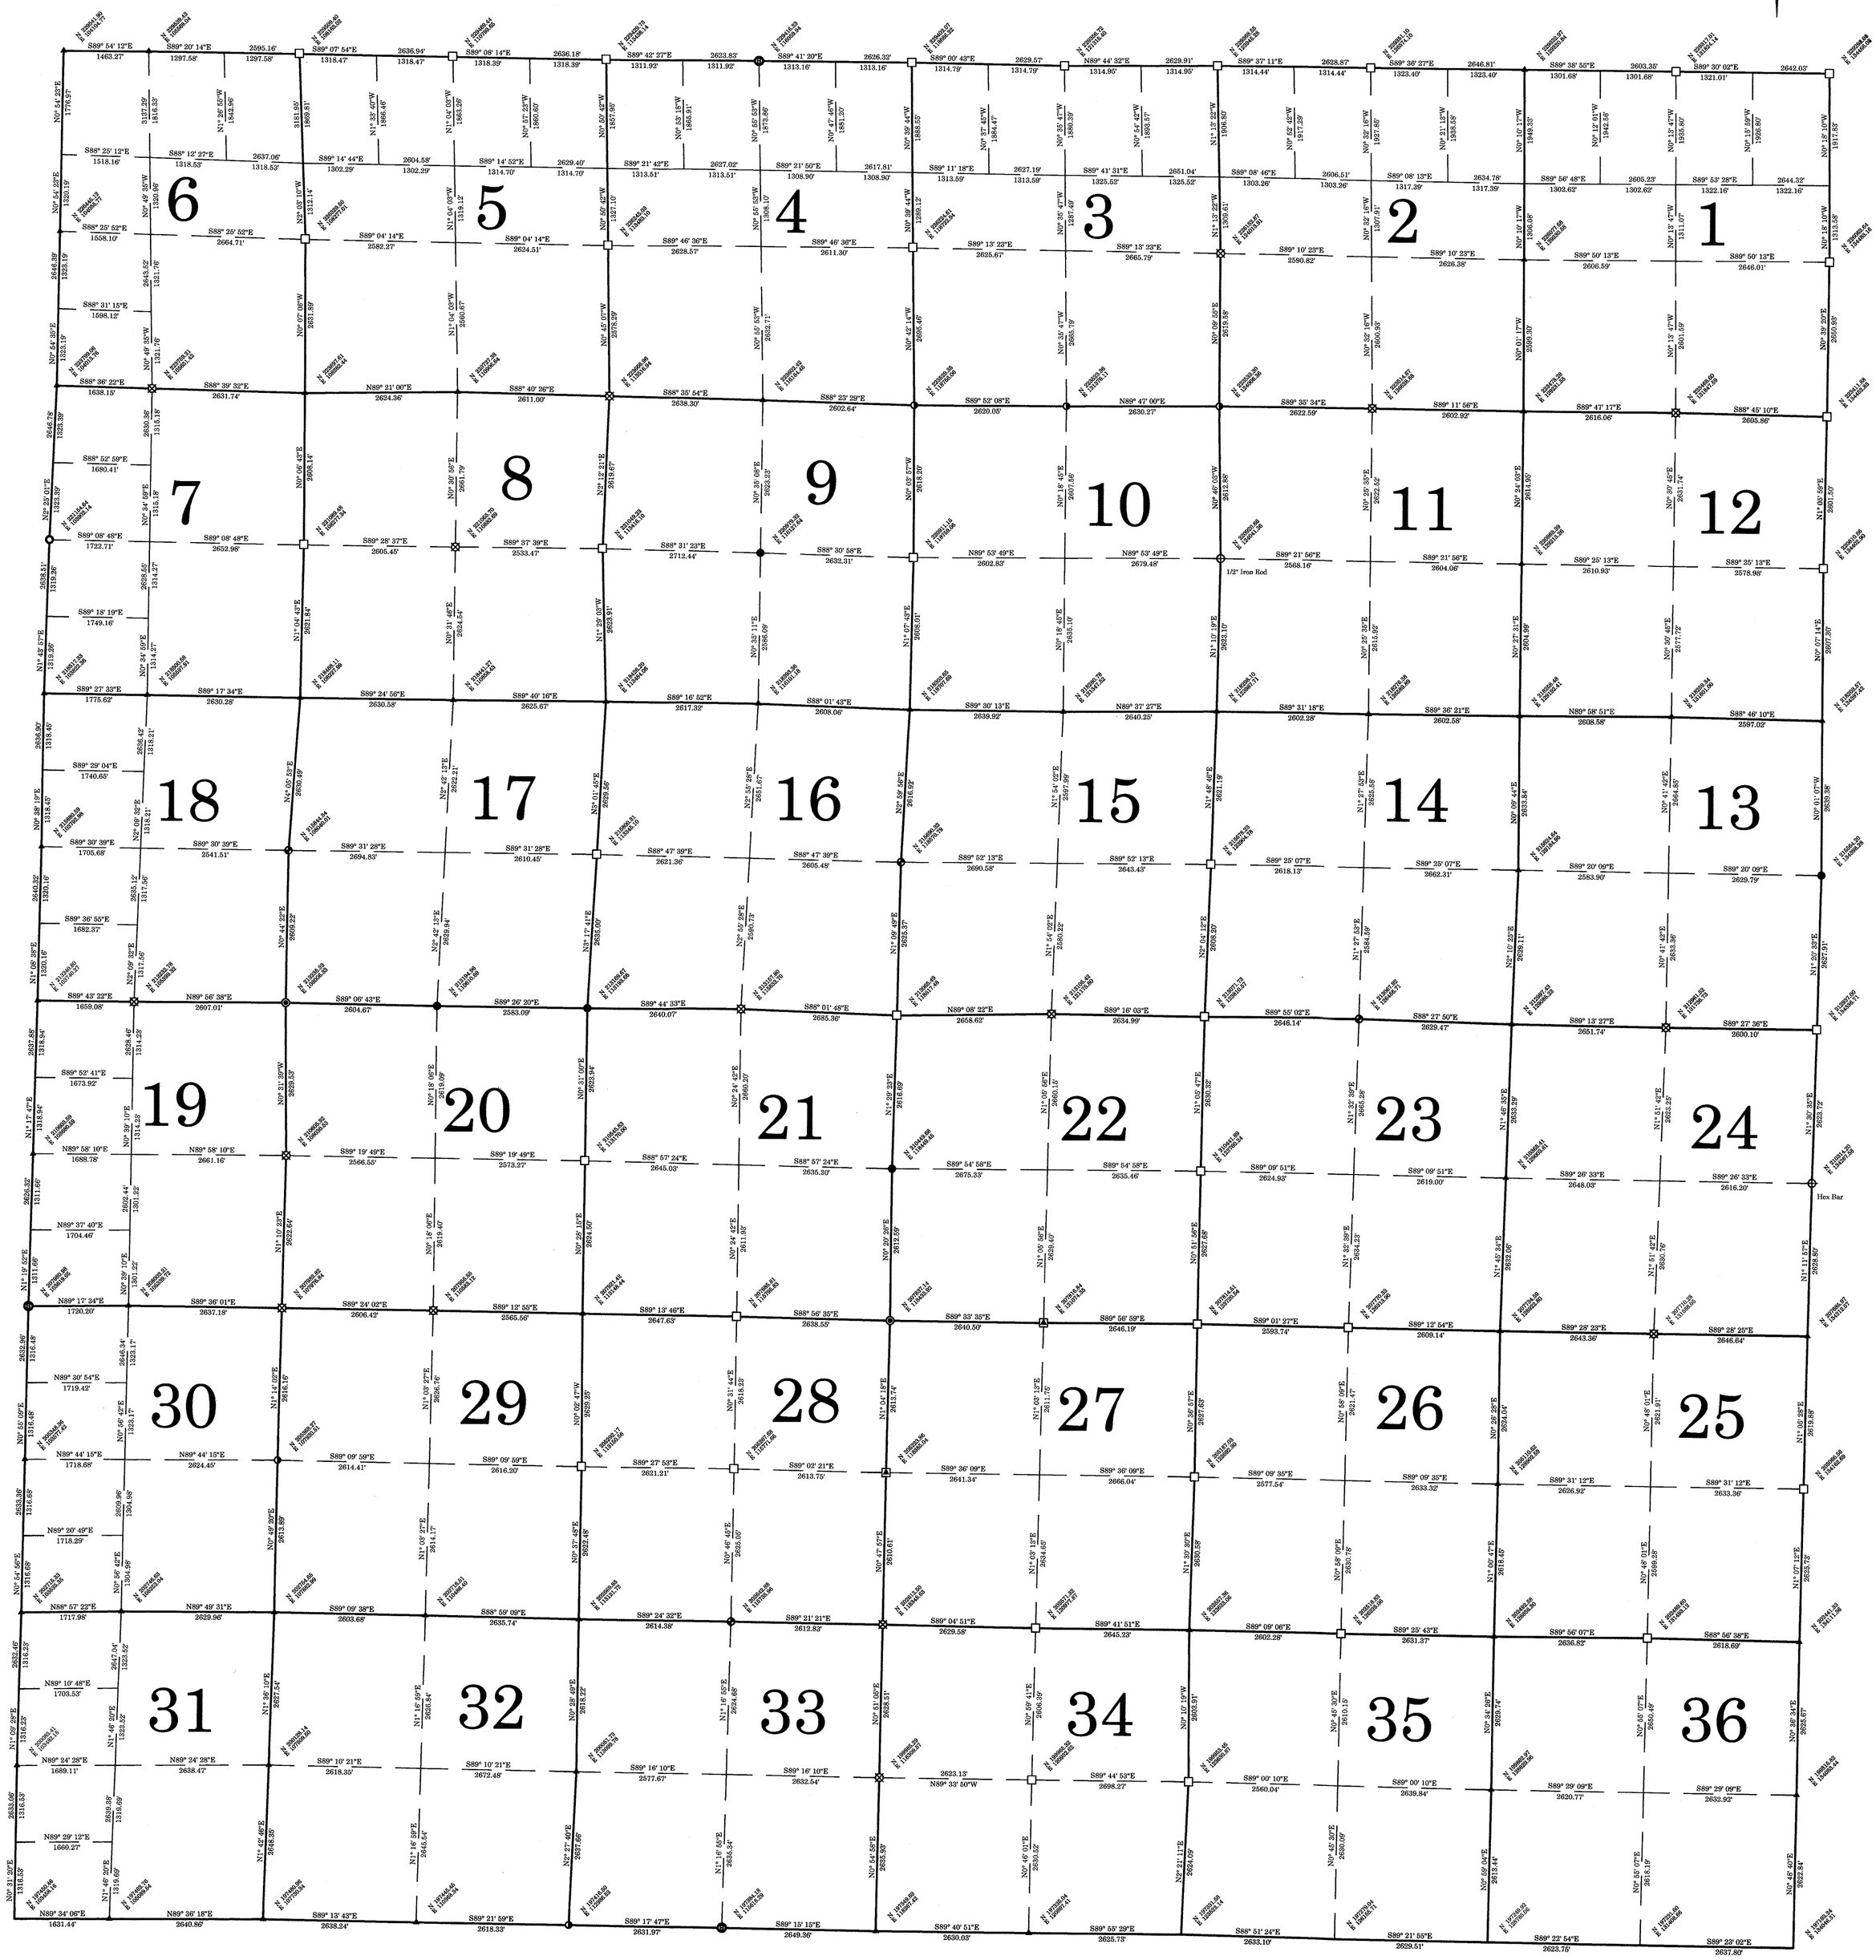
WISCONSIN
CHRISTOPHER L. FIERI
S-2954
WAUSAU, WI
LAND SURVEYOR