T29N, R6E, Town of Stettin, Marathon County, Wisconsin

WISCONSIN
EMILY K. PIERCE
S-2728
WAUSAU, WI
LAND SURVEYOR

CERTIFIED CORRECT

Emily K. Pierce, RLS-2728

Emily K Pierce
Registered Land Surveyor

DATE March 12, 2012 Revised Sept. 13, 2012

**Notes:

1. GPS'ed using Marathon County Coordinate System in NAD 83 (1991) in 2002. Other information has been compiled from City of Wausau 1997 GPS Project.
2. Revised in 2012 from survey data acquired from the Town of Marathon. South line of T29N, R6E was recomputed and incorporated into this project.
2. The coordinates shown hereon should be used for a search area for the corner monument and NOT as a substitute for any survey work as required by law, code, or ordinance. Marathon County assumes no responsibility for erroneous coordinates. Please report any discrepancies from this map to the Marathon County Surveyor's Office.

N

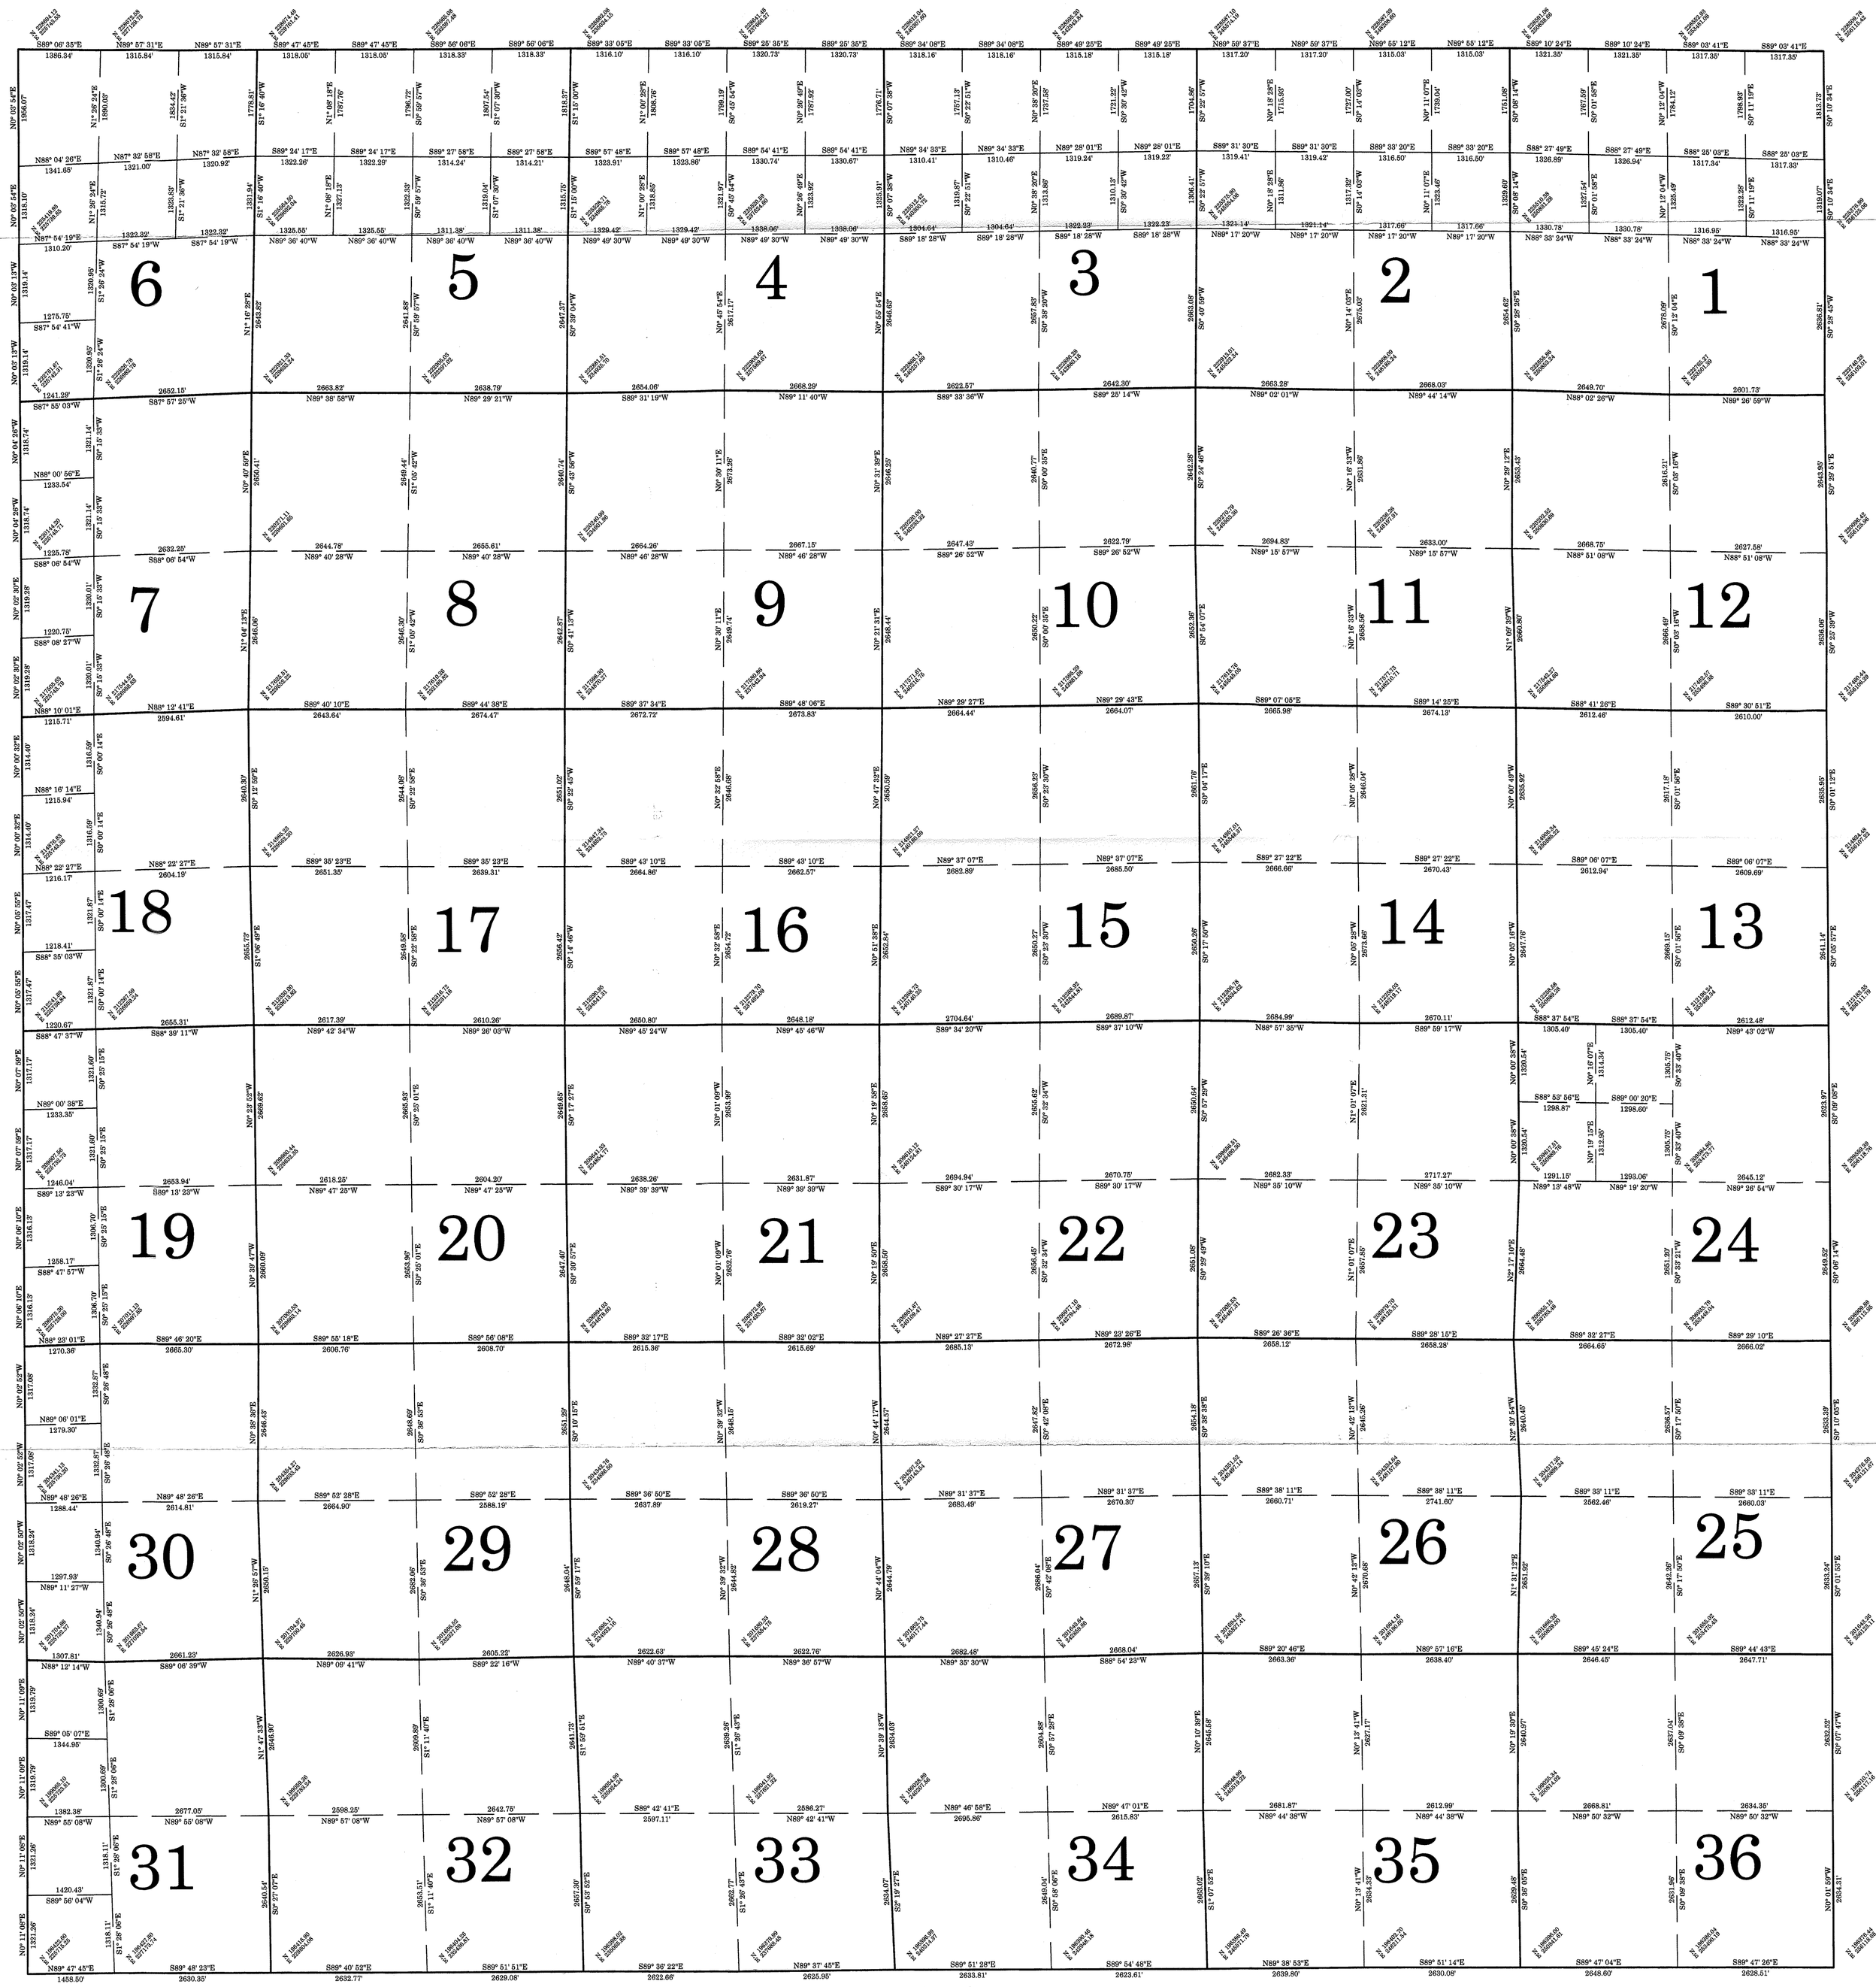

M:\county\Stettin2906all.dwg