T29N, R10E, Town of Plover, Marathon County, Wisconsin

**Notes:

1. GPS'ed using Marathon County Coordinate System in NAD 83 (1991) in 2005-2006 by C.J. Nowaczyk and in 2012 by E.K. Pierce and C.L. Fieri. Compiled information for mapping purposes.
2. The coordinates shown hereon should be used for a search area for the corner monument and NOT as a substitute for any survey work as required by law, code, or ordinance. Marathon County assumes no responsibility for erroneous coordinates. Please report any discrepancies from this map to the Marathon County Surveyor's Office.

WISCONSIN EMILY K. PIERCE S-2728 WAUSAU, WI LAND SURVEYOR

CERTIFIED CORRECT

Emily K. Pierce, RLS-2728

Emily K. Pierce

Registered Land Surveyor

DATE July 29, 2013

N

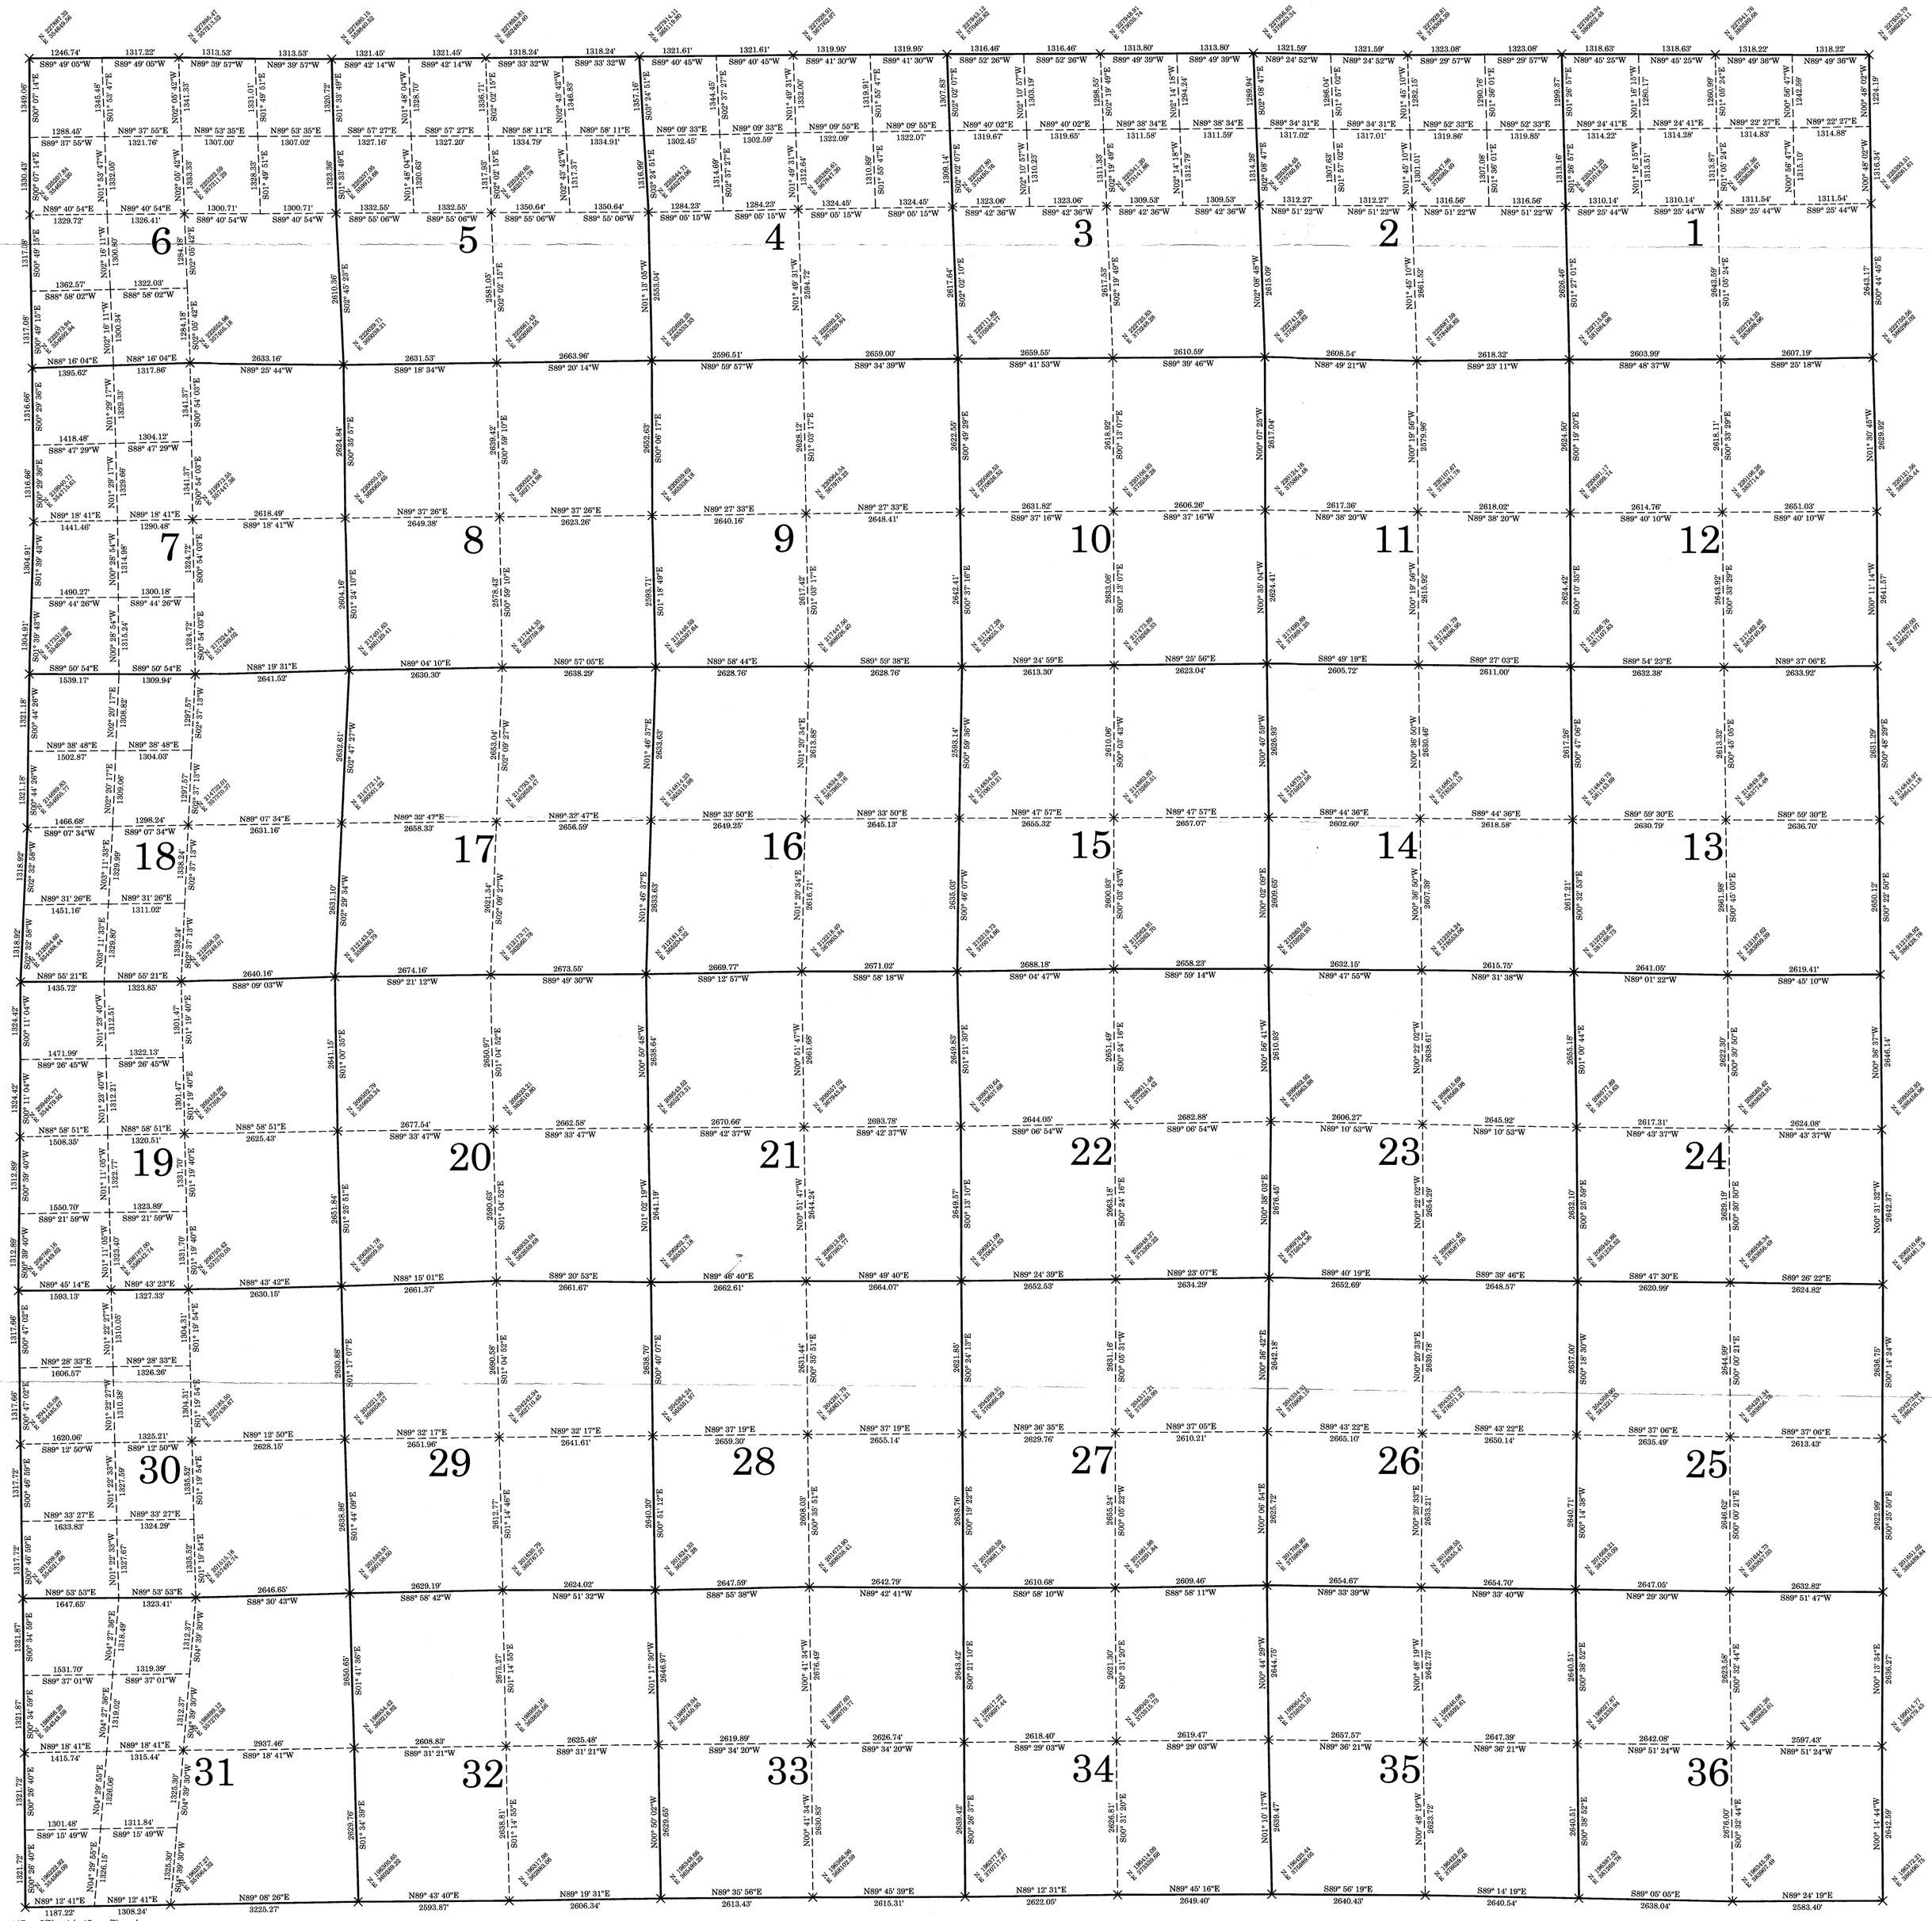

M:\county\TownOfPlover\dwg\TownofPlover.dwg