TOWN OF BERLIN

TOWNSHIP 30 NORTH, RANGE 6 EAST

**Note: GPS'ed in Marathon County Ground coordinates in NAD83/91.

LEGEND
- ·· Harrison Cast Iron Monument
- ·· Stone or Concrete Monument
- ·· 2" Iron Pipe
- ·· 1" Iron Pipe
- ·· Iron Bar
- (M) ·· Marathon County Corner
- (L) ·· Lincoln County Corner

WISCONSIN EMILY K. PIERCE S-2728 WAUSAU, WI LAND SURVEYOR SEAL

CERTIFIED CORRECT
Emily K. Pierce, RLS-2728
Registered Land Surveyor
DATE November 27, 2007

SCALE IN FEET
0 500 1000 2000
1"= 1000'

N

This map is to be used for reference only! Marathon County assumes NO legal responsibility for the accuracy of the information contained herein.

MARATHON COUNTY CORNER IS N0°03'41"W, 4.41' FROM 3RD CORRECTION LINE
MARATHON COUNTY CORNER IS N1°03'20"E, 0.60' FROM 3RD CORRECTION LINE
MARATHON COUNTY CORNER IS N0°36'19"E, 0.11' FROM 3RD CORRECTION LINE
MARATHON COUNTY CORNER IS S0°49'47"W, 0.38' FROM 3RD CORRECTION LINE
MARATHON COUNTY CORNER IS N2°20'27"E, 0.53' FROM 3RD CORRECTION LINE
MARATHON COUNTY CORNER IS N0°40'47"E, 0.29' FROM 3RD CORRECTION LINE
MARATHON COUNTY CORNER IS N0°00'35"E, 0.14' FROM 3RD CORRECTION LINE
MARATHON COUNTY CORNER IS S0°04'15"W, 0.82' FROM 3RD CORRECTION LINE
MARATHON COUNTY CORNER IS N0°24'27"W, 1.31' FROM 3RD CORRECTION LINE
MARATHON COUNTY CORNER IS S0°09'44"W, 0.26' FROM 3RD CORRECTION LINE
MARATHON COUNTY CORNER IS S0°29'00"E, 3.74' FROM 3RD CORRECTION LINE
MARATHON COUNTY CORNER IS S0°01'36"E, 1.00' FROM 3RD CORRECTION LINE
MARATHON COUNTY CORNER IS S0°11'12"W, 0.24' FROM 3RD CORRECTION LINE

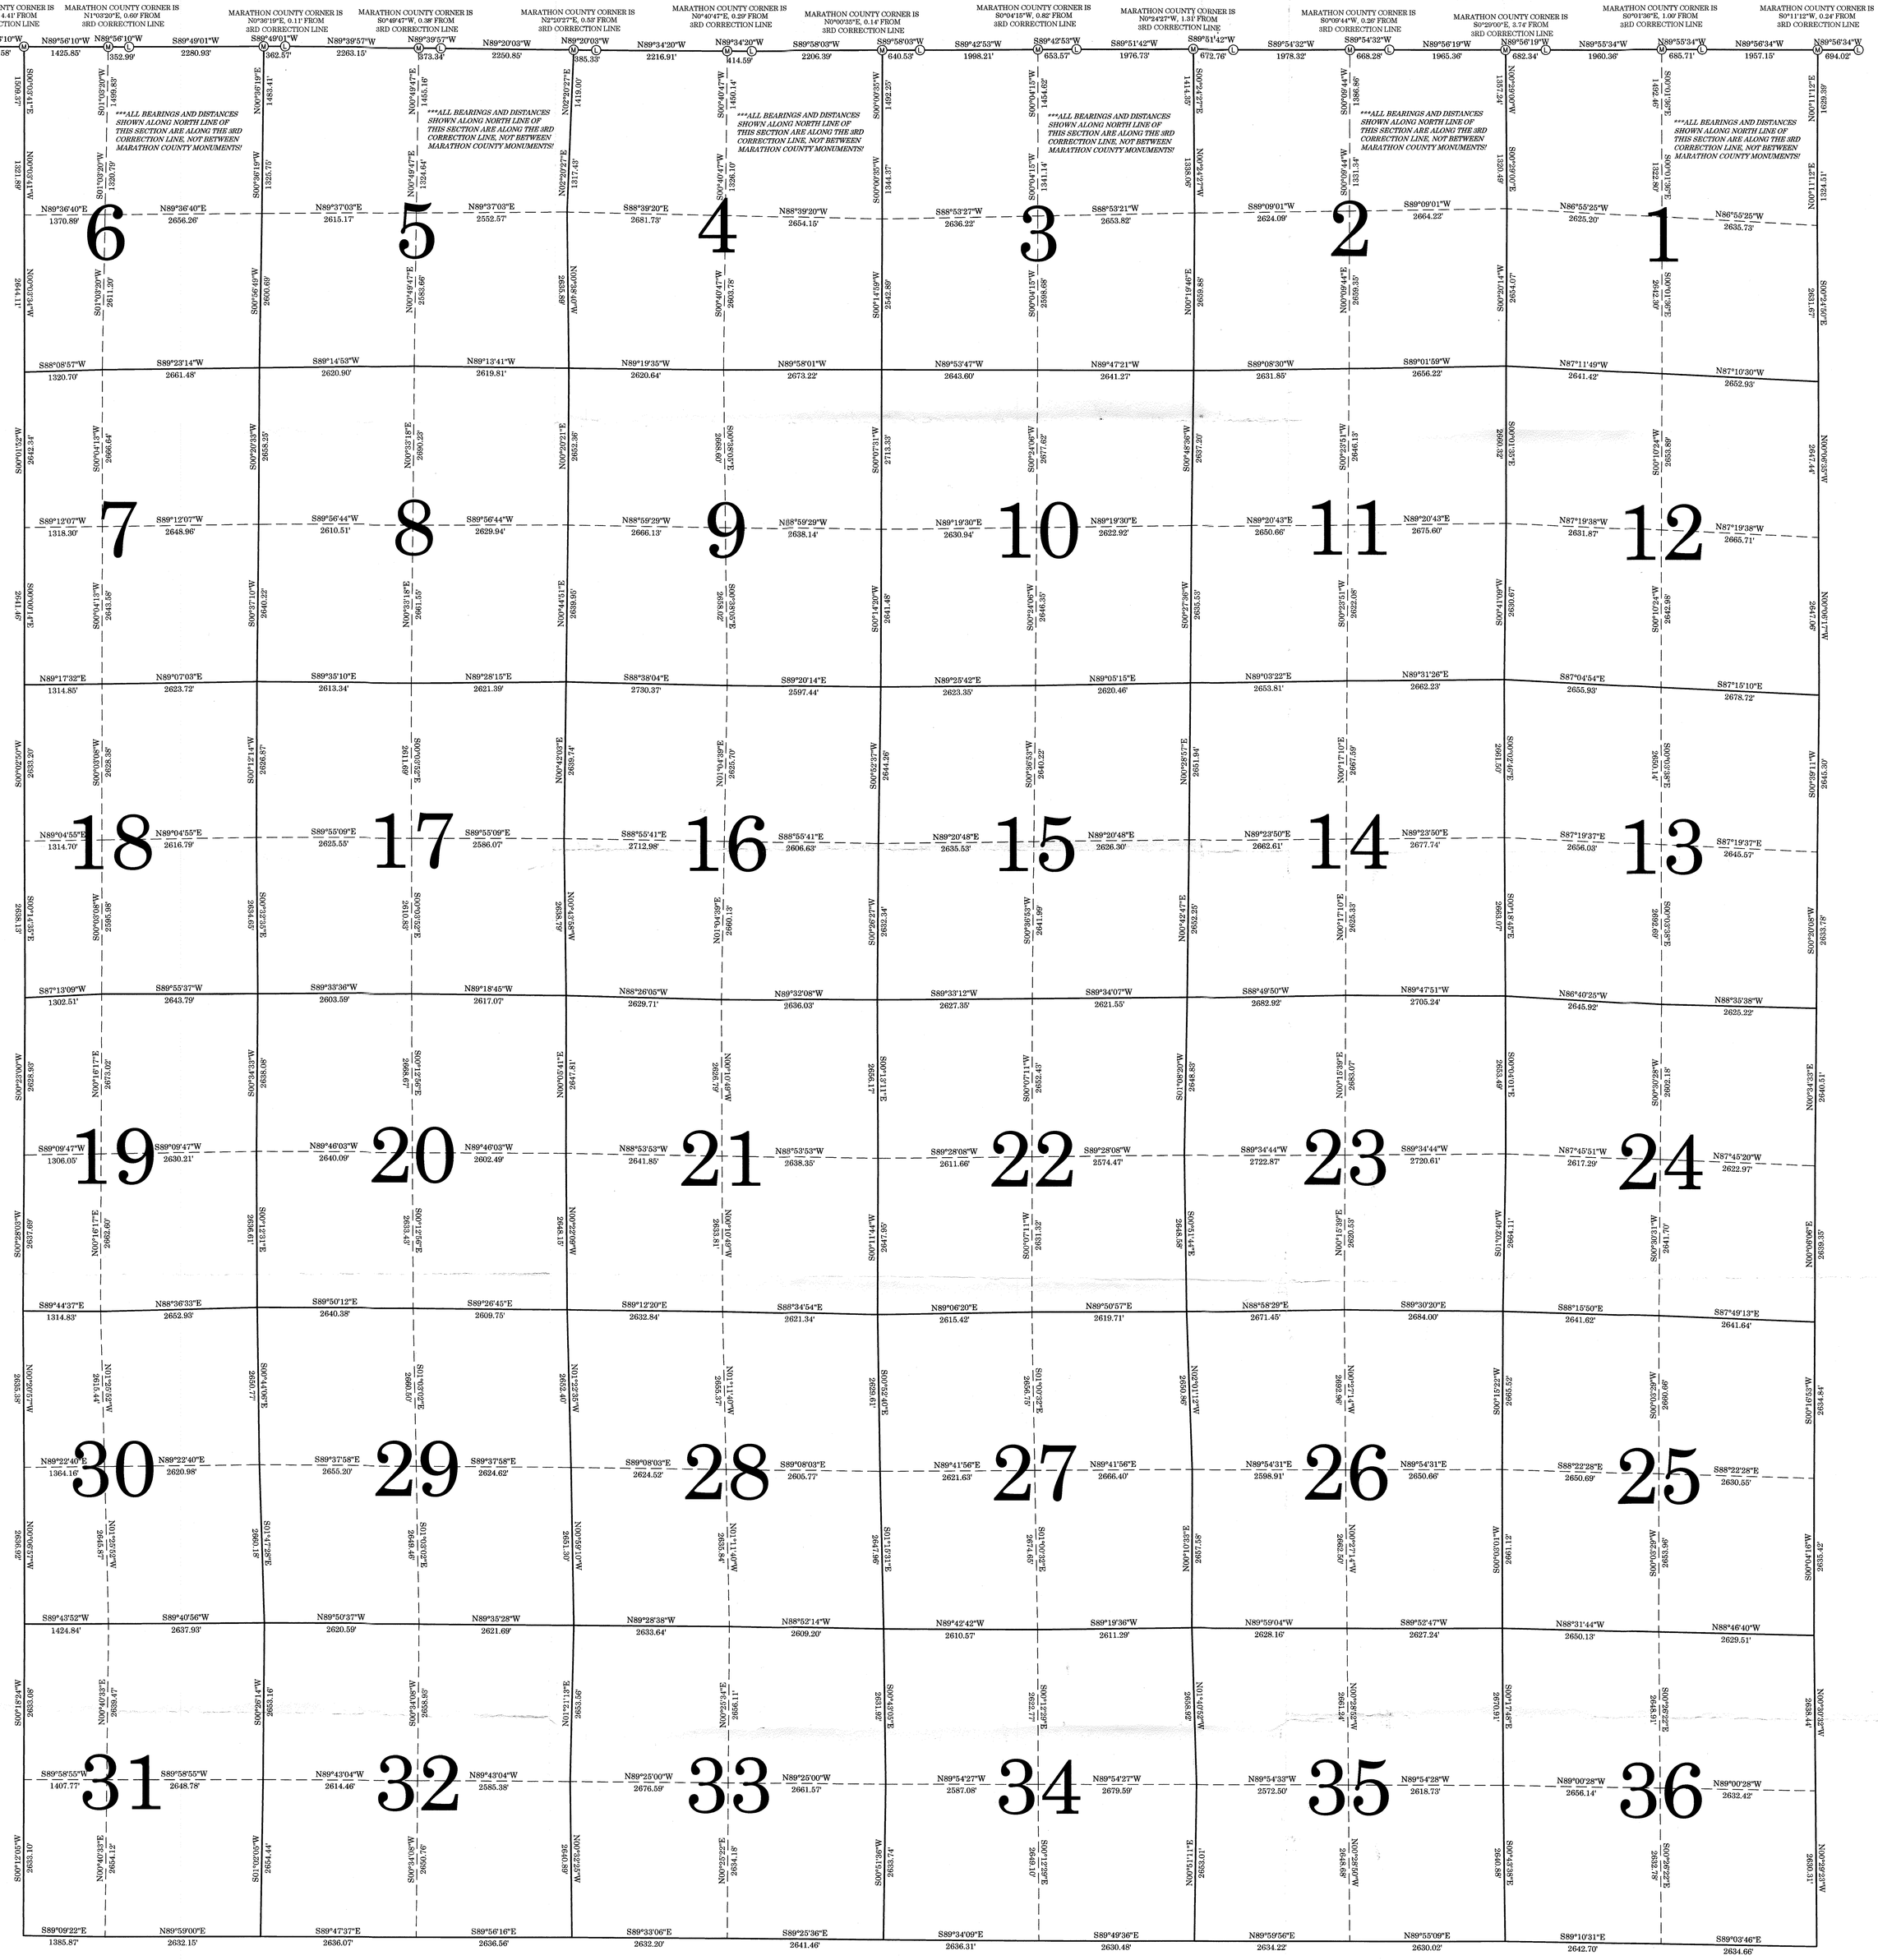

F:\county\Berlin\Township\BerlinTown.dwg