T30N, R08E, Town of Texas, Marathon County, Wisconsin

**Notes:

1. GPS'ed using Marathon County Coordinate System in NAD 83 (1991) and compiled from City of Wausau 1997 GPS Project.
2. The coordinates shown hereon should be used for a search area for the corner monument and NOT as a substitute for any survey work as required by law, code, or ordinance. Marathon County assumes no responsibility for erroneous coordinates. Please report any discrepancies from this map to the Marathon County Surveyor's Office.

LEGEND

- -- Harrison Cast Iron Monument
- -- Stone or Concrete Monument
- -- Aluminum Cap Monument
- -- 2" Iron Pipe
- -- 1" Iron Pipe
- -- Miscellaneous
- M -- Marathon County Corner
- L -- Lincoln County Corner
- -- 7/8" Bar
- -- 1" Bar
- -- 1-1/4" Bar
- -- 3/4" Rebar
- -- Nail/Spike/SMP
- -- 1-1/4" Iron Pipe

CERTIFIED CORRECT

Christopher L. Fieri, S-2954

Christopher L. Fieri
Registered Land Surveyor

DATE July 10, 2015

Revised - August 26, 2016
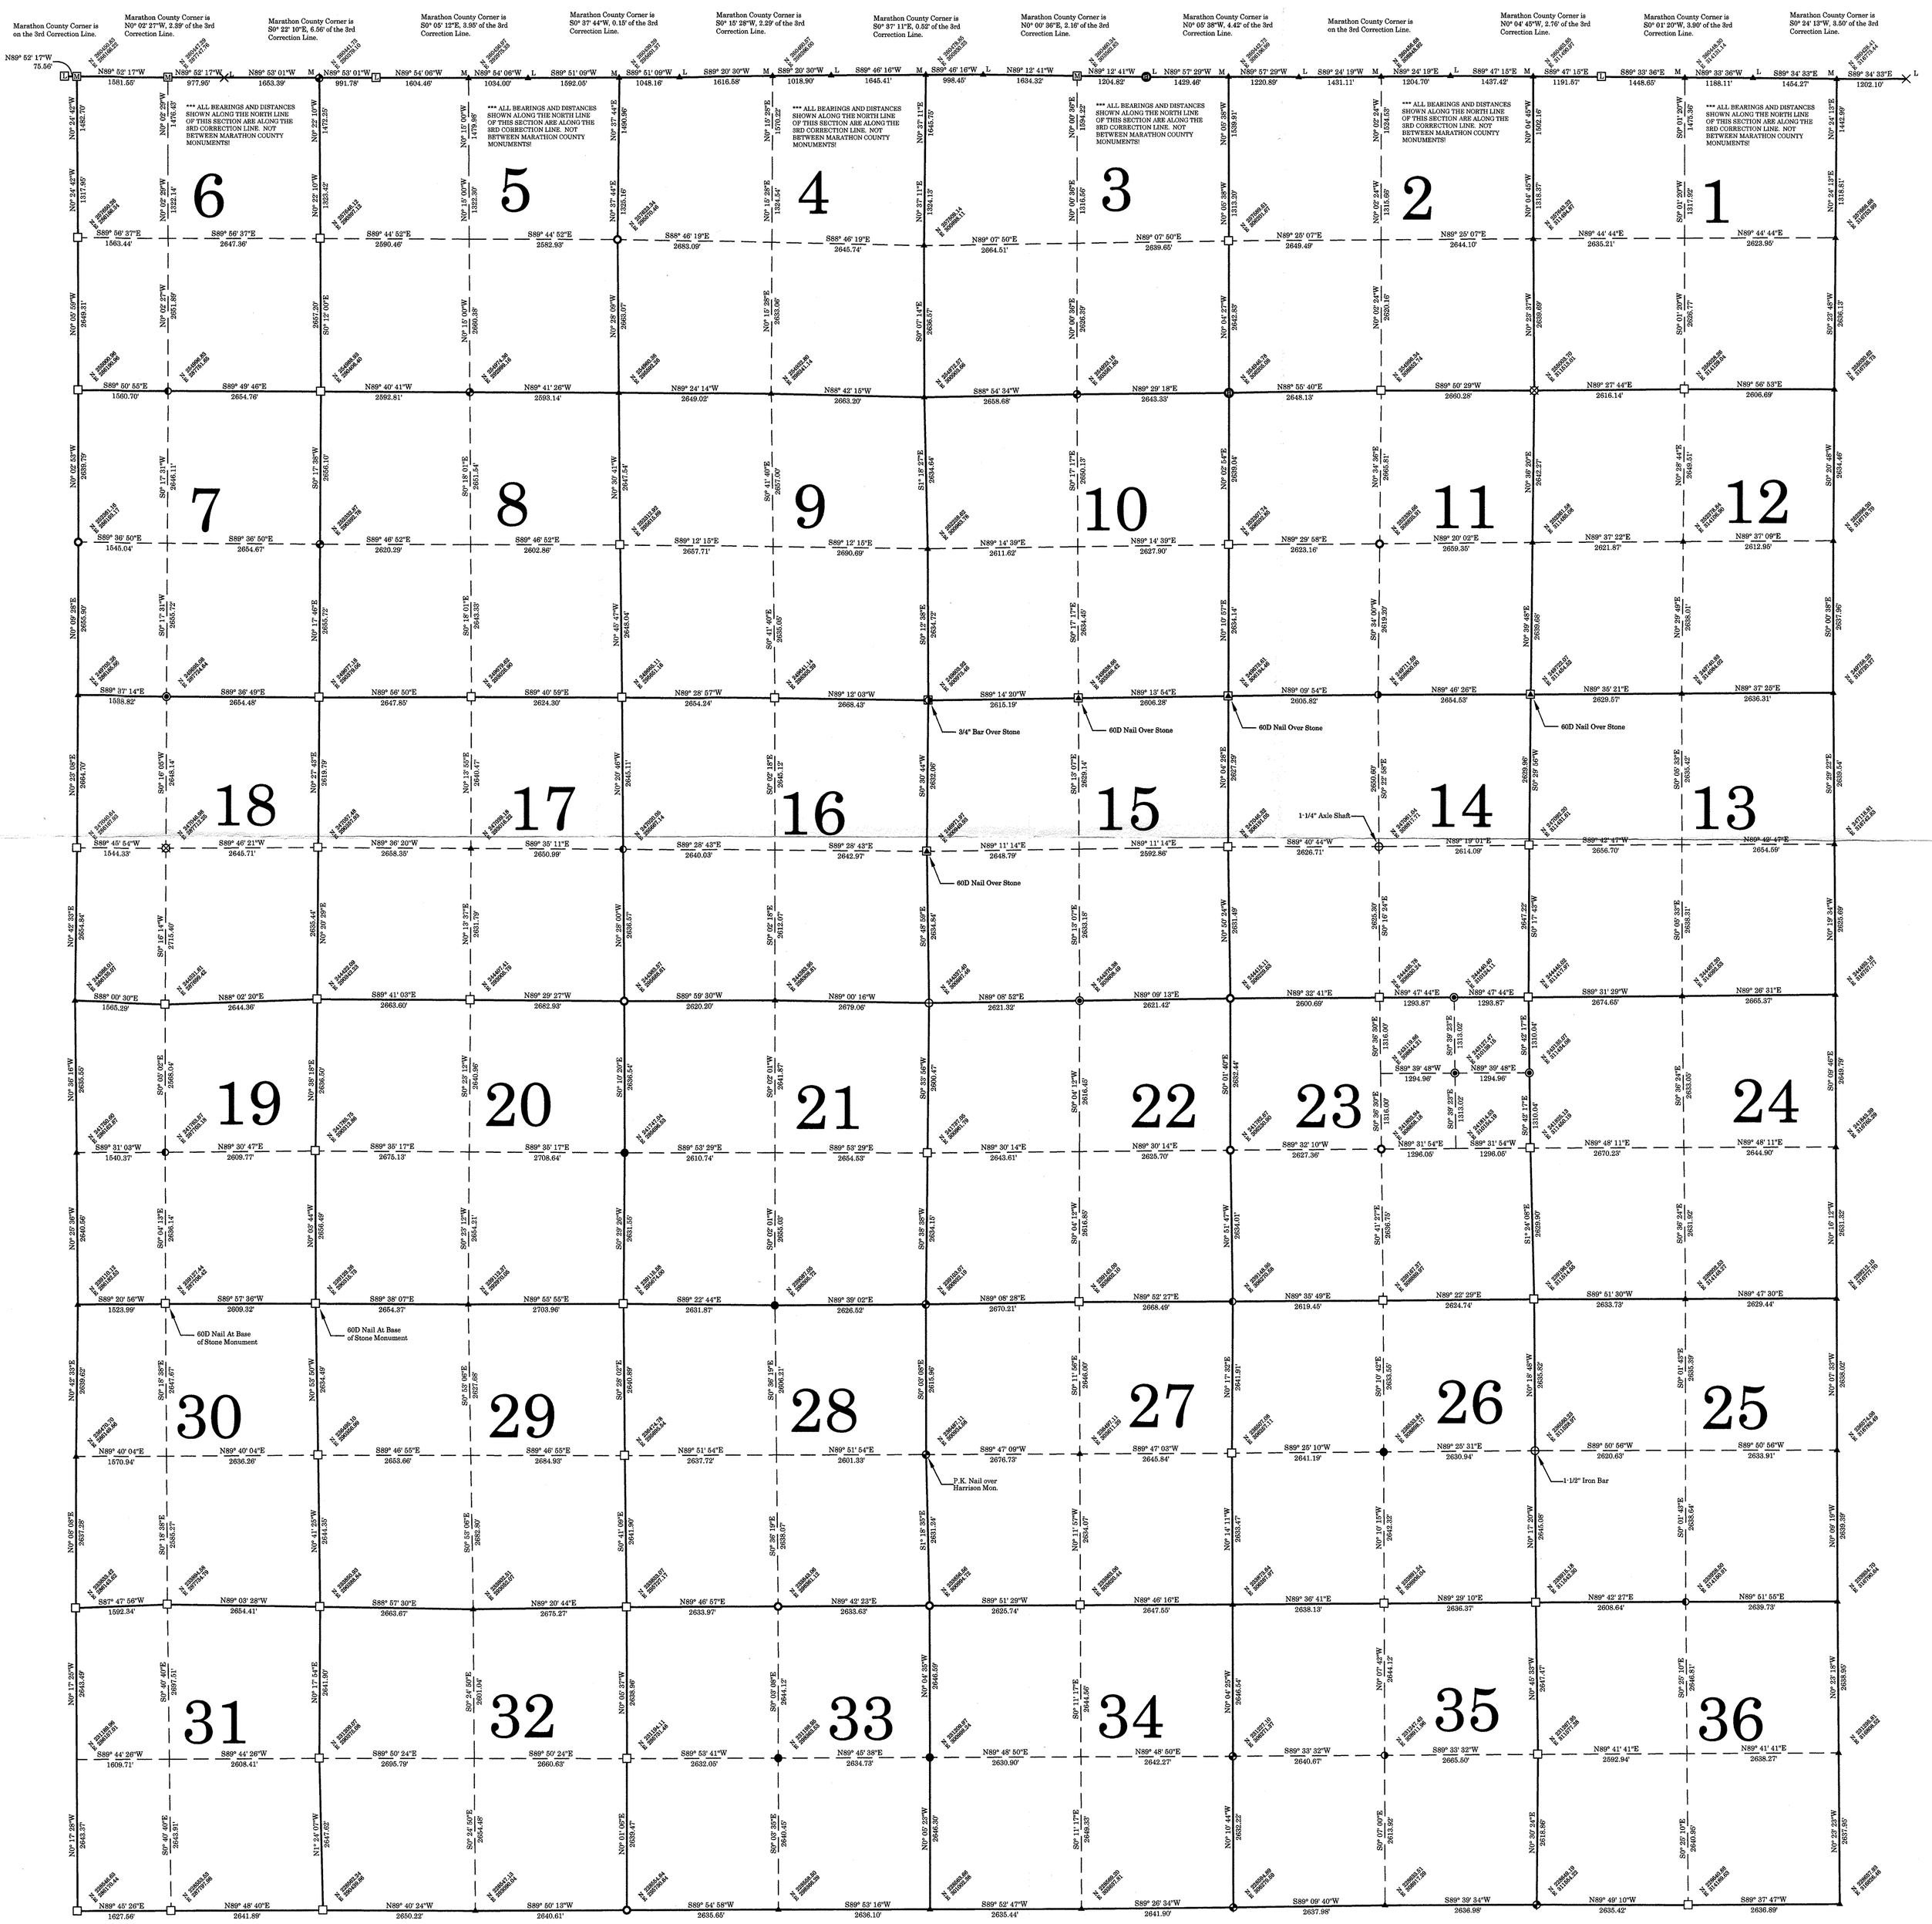
WISCONSIN CHRISTOPHER L. FIERI S-2954 WAUSAU, WI LAND SURVEYOR