


# PLUMBING ~ FOUNDATION PLAN ~ UNIT "C"

SCALE: 1/8" = 1'-0"

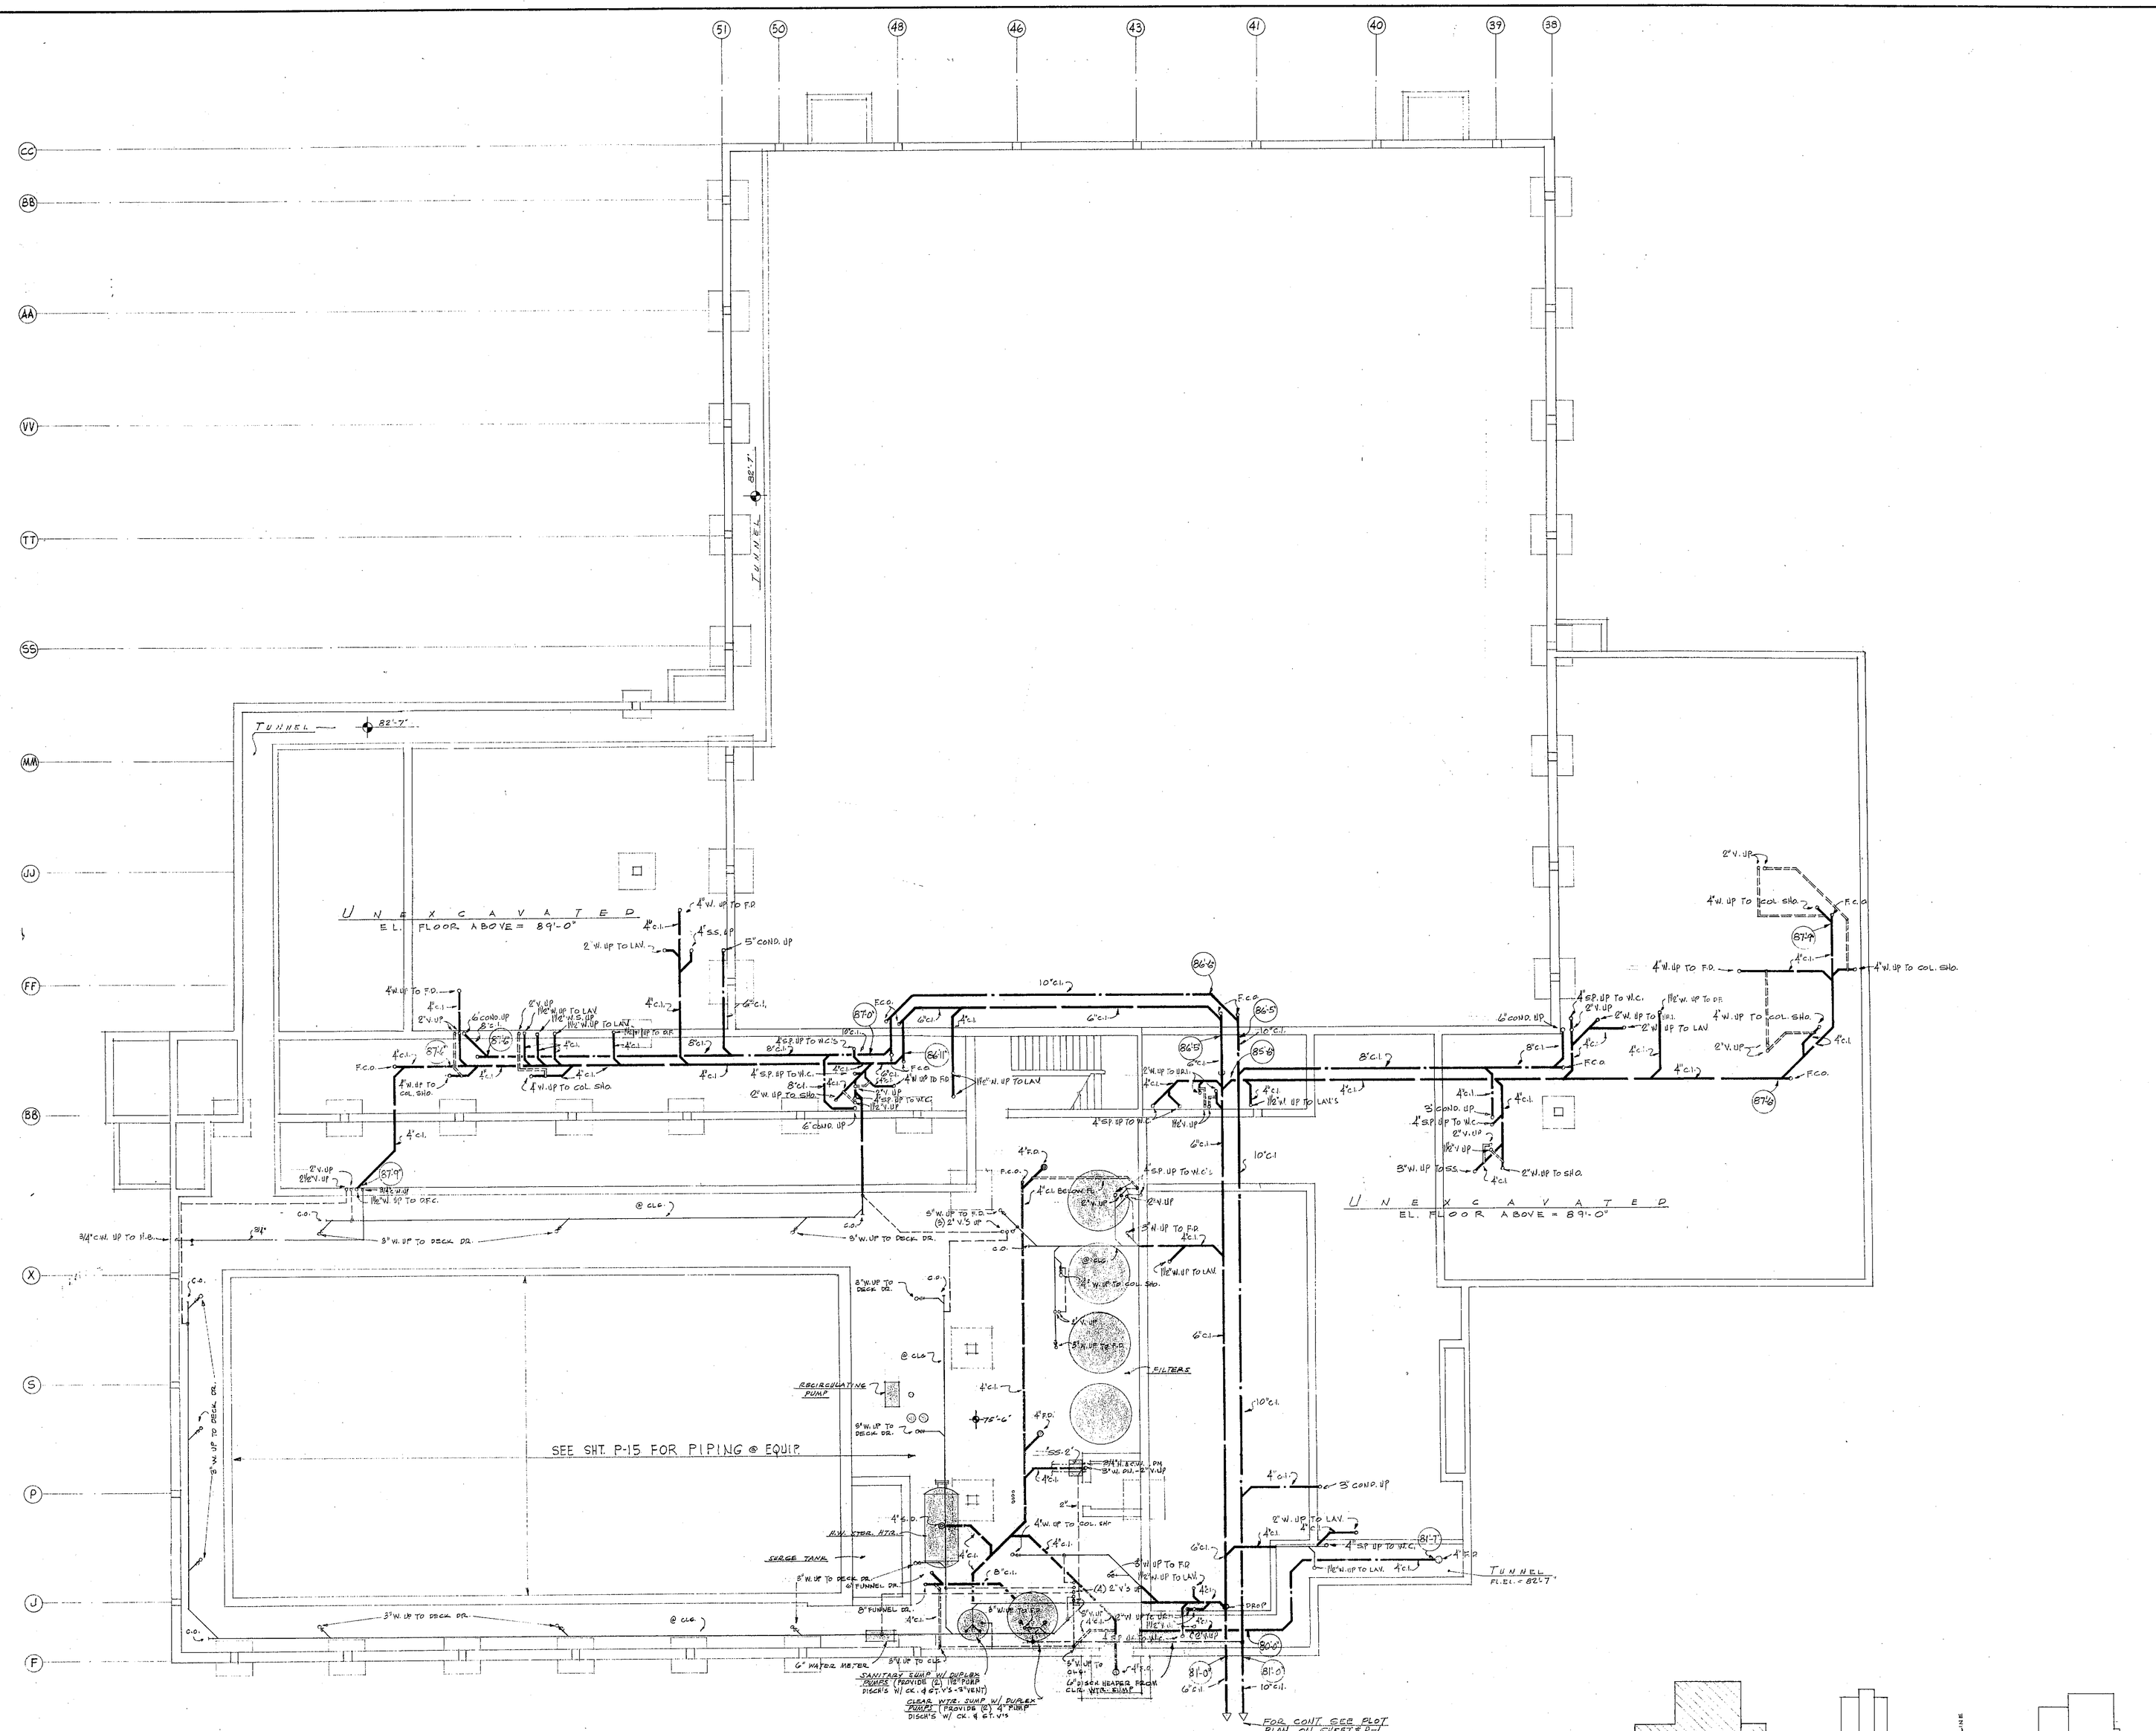


KEY PLAN

PROJECT No. WIS. 3-1548

**FOSTER, SHAVIE & MURRAY**
ARCHITECTS INC.
407 SCOTT ST., WAUSAU, WISCONSIN

FOUNDATION PLAN
UNIT "C"

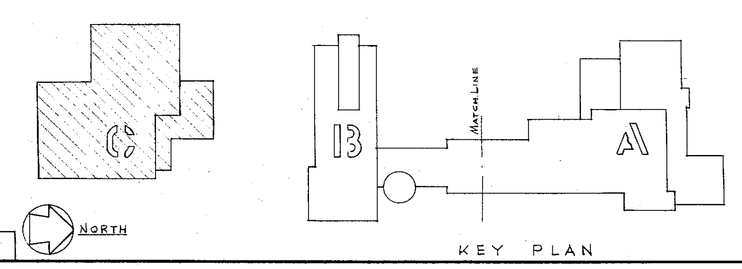PHYSICAL EDUCATION BUILDING
UNIVERSITY OF WISCONSIN
MARATHON COUNTY CAMPUS
WAUSAU WISCONSIN

SCALE 1/8" = 1'-0" DRAWN BY L. & G.
DATE DEC. 15, 1966 CHECKED BY P.V.G.
6512 PROJECT NO.
P-11 SHEET NO.