


ELEVATION NO. 1

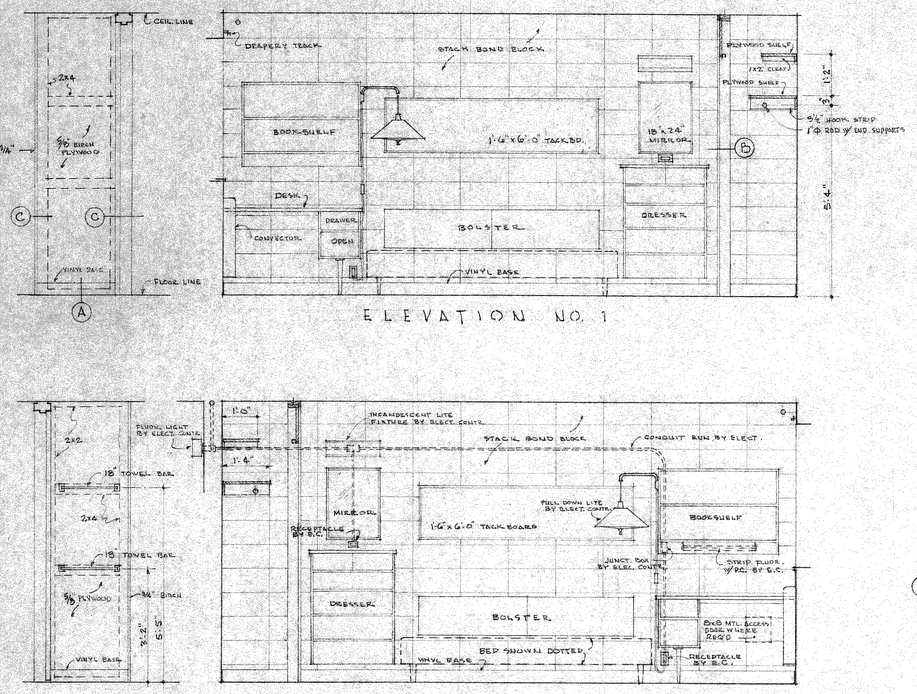


ELEVATION NO. 2




ELEVATION NO. 3

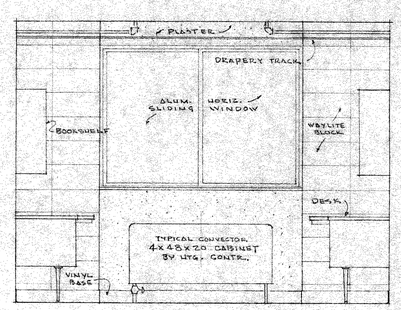


ELEVATION NO. 4

TYPICAL ROOM ELEVATIONS 1/2" = 1'-0"




TYPICAL ROOM PLANS 1/2" = 1'-0"

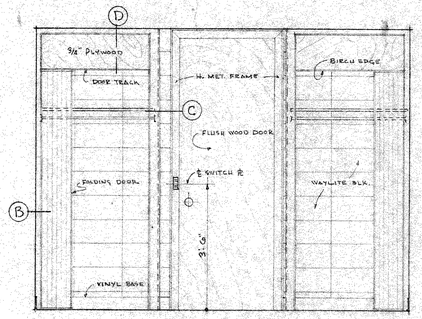


BOOKSHELF DTS 1/2" = 1'-0"




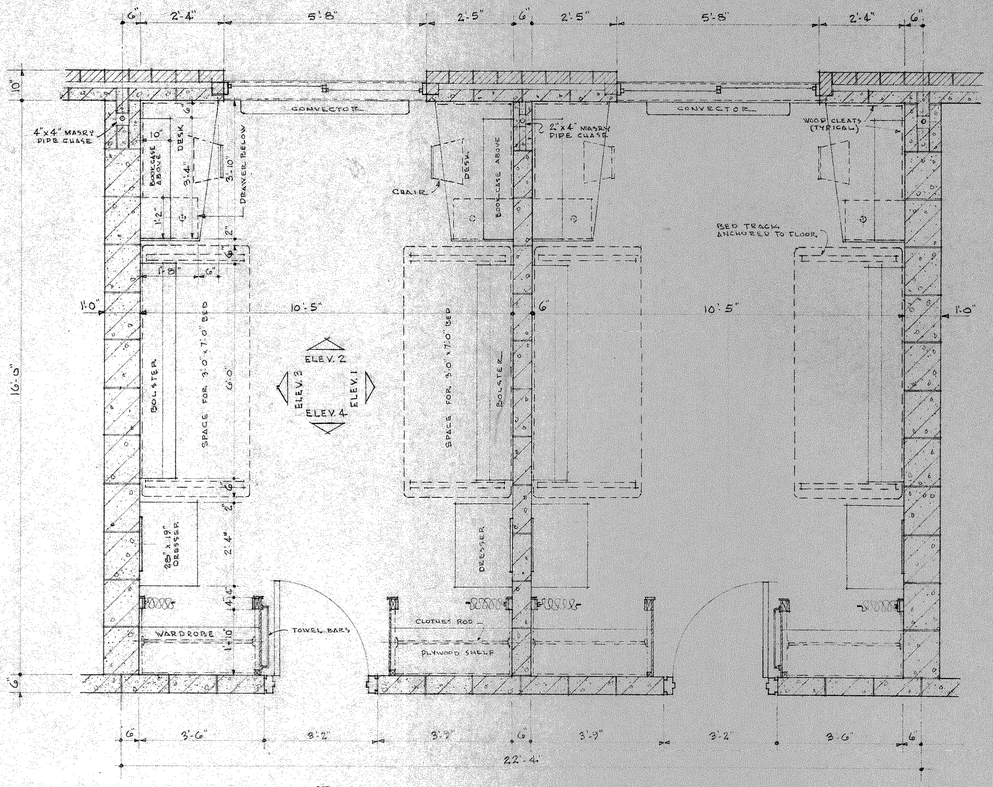


F.S. DETAIL
DRESSER & DESK
CORNER

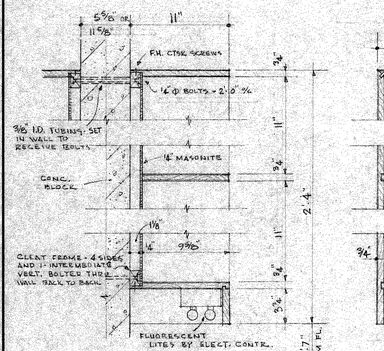


NOTE:
THERE ARE TWO BOLSTER SECTIONS (COMPARTMENTS) IN EACH BOLSTER. EACH WITH ITS OWN HINGED LID AND CUSHION.

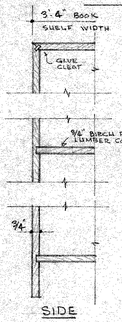

SIDE SECT.

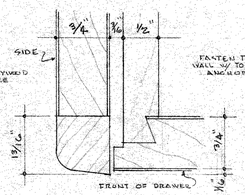BOLSTER DETAILS 1 1/2" = 1'-0"




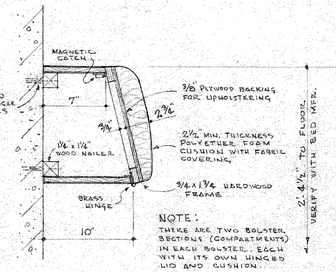


NOTE:
WARDROBE DOORS ARE NOT SHOWN ON THE DOOR SCHEDULE. PROVIDE 2 - 3'-0" x 6'-8" DOORS PER DBL. RM.

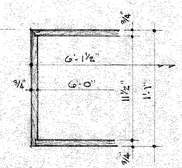WARDROBE DETAILS 1 1/2" = 1'-0"

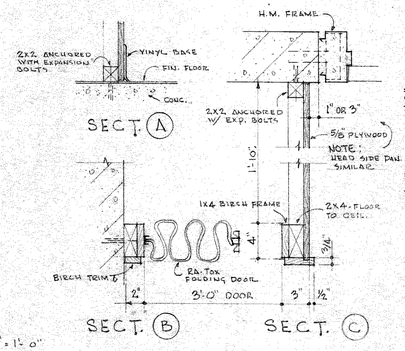


MIRROR DT.
2 - REQ. PER RM. 1/2 SIZE

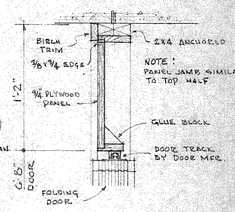


TACKBOARD DT.
2 - REQ'D PER RM. 1/2 SIZE







DRESSER DETAILS 1/2" = 1'-0"

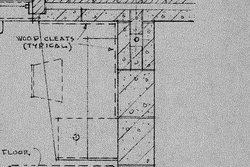


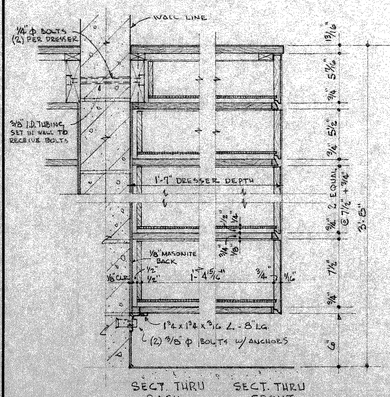


DESK DETAILS 1 1/2" = 1'-0"

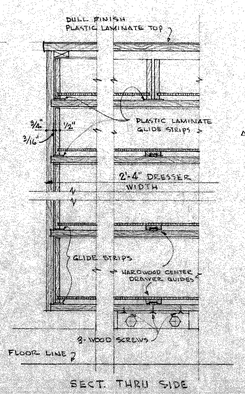


DESK CLEAT DT. 3" = 1'-0"

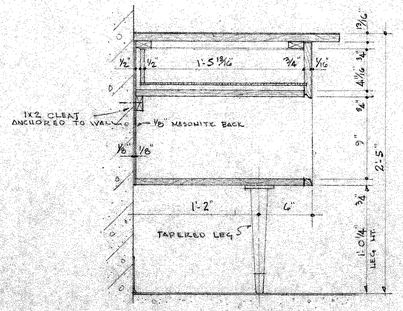


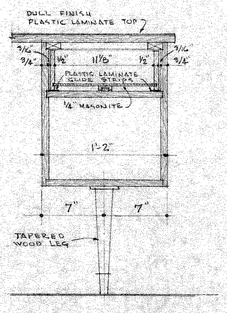DRAPERY TRACK DT.
3" = 1'-0"

| | |
|---|---|
| STUDENT BEDROOM LAYOUT<br>FURNITURE & MISC. DETAILS | COMM. # 7056 |
| DORMITORY BUILDING<br>UNIVERSITY OF WISCONSIN<br>MARATHON COUNTY CAMPUS<br>WAUSAU, WISCONSIN | |
| NELSON Associates Architects<br>WAUSAU, WISCONSIN | DATE 11-7-67<br>DRAWN<br>CHECKED DD. |
| | SHEET 12 OF 14 |
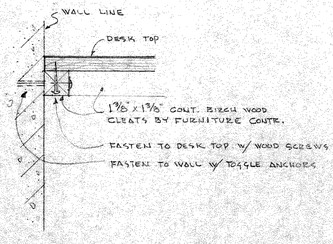
## NORTH & SOUTH STAIR TOWER DATA

RISERS & TREADS – 2-COURSE CONCRETE WITH WOOSTER NOSINGS, SEE DT. THIS SHEET.
RAILINGS – 1¼" ϕ ALUM. PIPE WITH BLUMCRAFT RECESSED PIPE FITTINGS INCLUDING THE FOLLOWING: #5002 K, #5012, #5022L RAIL & BALUSTER FITTINGS, 90° MITER CORNERS, AUP-ANCHOR BRACKETS, 5292 RAIL TERMINALS, #5372 WALL BRACKETS WITH EXPANSION SHIELDS.
PROVIDE HANDRAILS ON BOTH SIDES OF STAIRS AND AT OPEN SIDE OF LANDING ON 3RD FL.

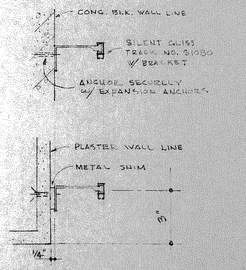


SOUTH STAIR TOWER DT. 1/4"=1'-0"
(NORTH STAIR TOWER DT. SIMILAR)

## CENTRAL STAIR TOWER DATA (2) REQ'D

RISERS & TREADS – PRECAST TERRAZZO WITH NON-SLIP SURFACE, SEE DT. THIS SHEET.
RAILINGS – 1¼" ϕ ALUM. PIPE WITH BLUMCRAFT RECESSED PIPE FITTINGS INCLUDING THE FOLLOWING: #5002 R, #5012, #5022 R, RAIL & BALUSTER FITTINGS, 90° MITER CORNERS, AUP-ANCHOR BRACKETS, 5292 RAIL TERMINALS, #5372 WALL BRACKETS WITH EXPANSION SHIELDS.
PROVIDE HANDRAILS ON BOTH SIDES OF STAIRS AND AT OPEN SIDE OF LANDING ON 3RD FLOOR.

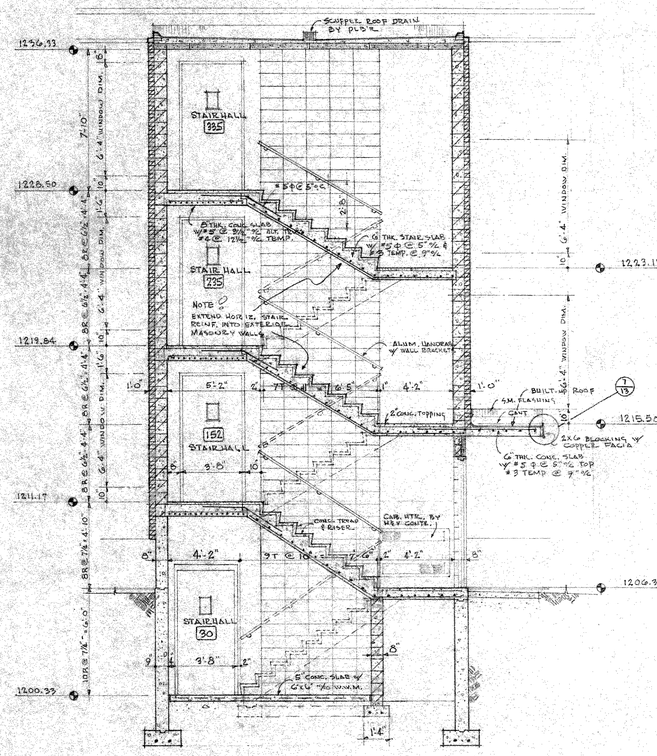


CENTRAL STAIR TOWER DT. 1/4"=1'-0"
(2 STAIRS REQ'D - OTHER MIRROR IMAGE)

## RM. 116 STAIR DATA

RISERS & TREADS – PRECAST TERRAZZO WITH NON-SLIP SURFACE, SEE DT. THIS SHT.
RAILINGS – BLUMCRAFT #991 RAILWOOD WITH ACCESSORIES AS FOLLOWS: #477 BALUSTERS W/ AUS-477 ANCHOR BRACKET, #170 STARTING POSTS W/ WOOD TRIM, RT-371 TERMINALS, 90 AL WALL BRACKETS W/ EXPANSION SHIELD ANCHORS.
PROVIDE HANDRAILS ON BOTH SIDES OF STAIR.

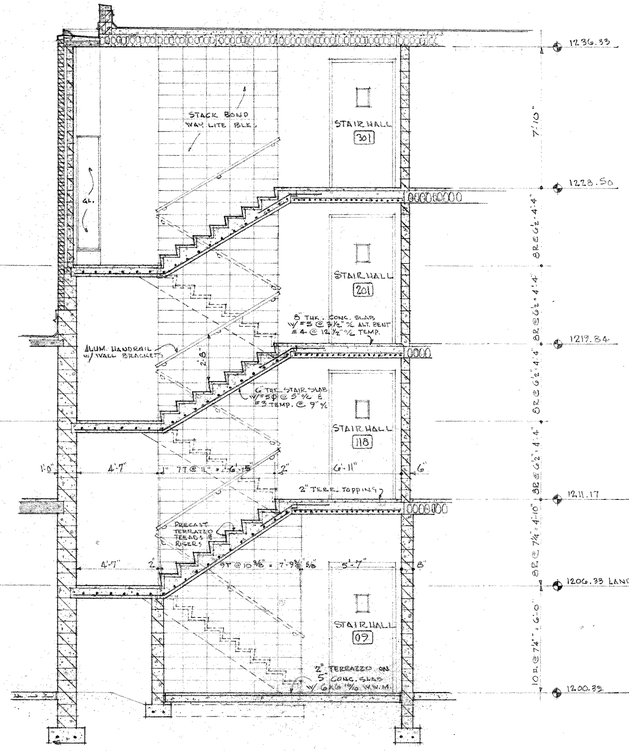


STAIR ELEV. 3RD FL. CENTRAL STAIR TOWER 1/4"=1'-0"




RM. 116 STAIR DETAIL 1/4"=1'-0"

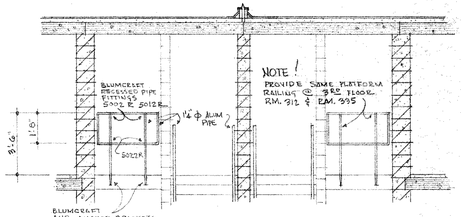


PRECAST TERRAZZO TREAD DT. 1/2"=1'-0"

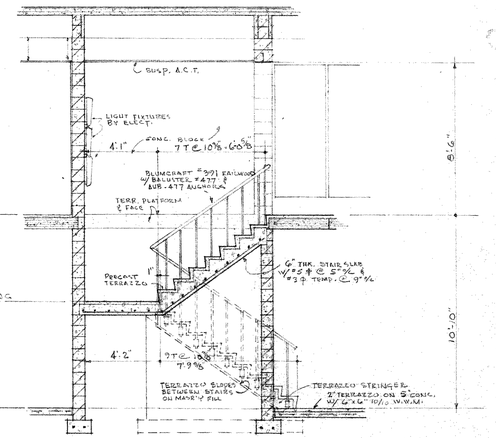


CONCRETE TREAD DT. 1/2"=1'-0"

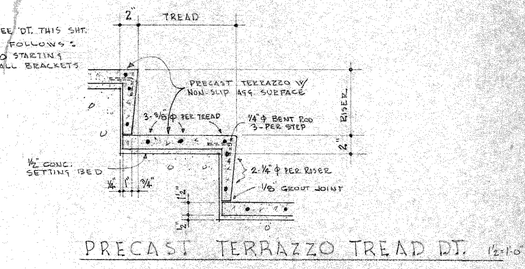


RM. 21 STAIR DETAIL 1/4"=1'-0"

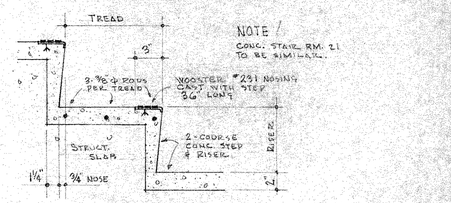


ROOF SCUTTLE & LADDER 9/13 3/8"=1'-0"

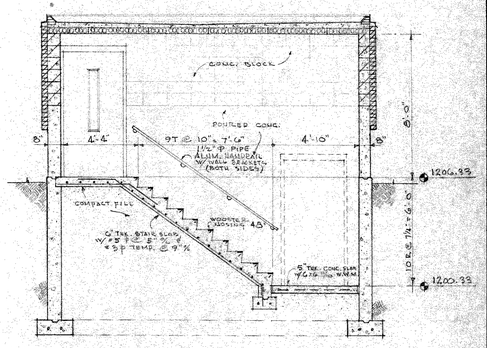


ROOF EXPANSION JT. 5/13 1½"=1'-0"

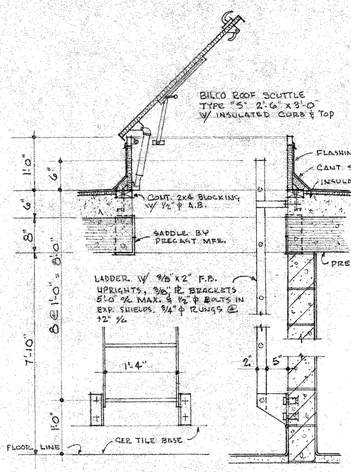


PARAPET EXP. JT. 6/13 1½"=1'-0"

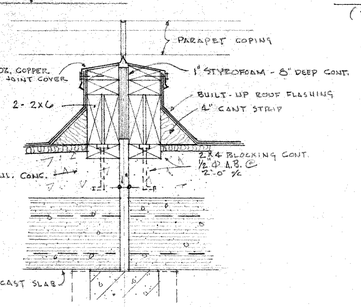


LAUNDRY CURB DT. 4/13 3/4"=1'-0"

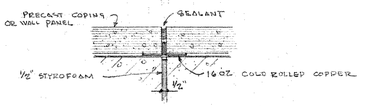


CANOPY ROOF EDGE 7/13 1½"=1'-0"

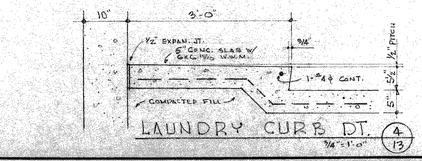


IRONING BD. DETAILS 3/8"=1'-0" (10-REQ'D)

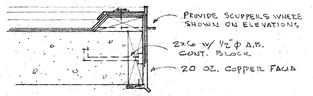


ROOF CURB DT. 8/13 1½"=1'-0"

TELE. BOOTH SHELF

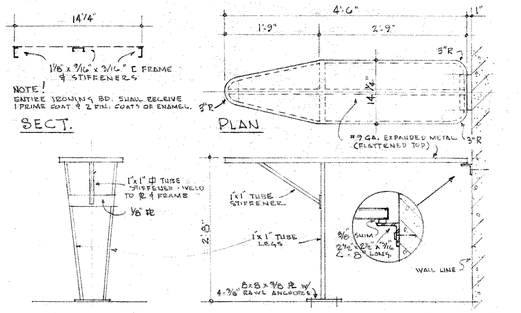


ELEV. 1 1/4"=1'-0" ELEV. 2 1/4"=1'-0"

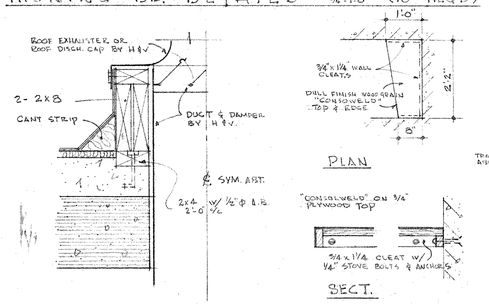


ELEV. 3 1/4"=1'-0"

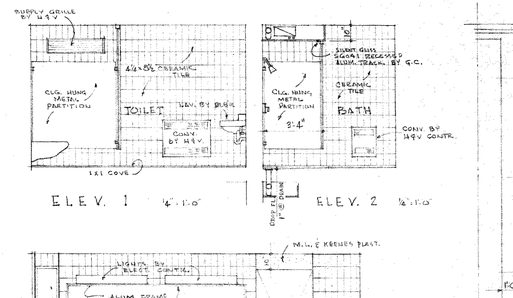


ELEV. 4 1/4"=1'-0" SECT. 2/13

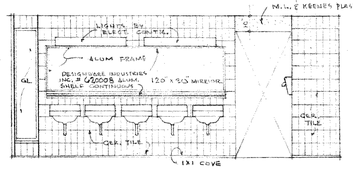


TOILET & BATH AREA PLAN 1/4"=1'-0"

| | |
|---|---|
| STAIR SECTIONS & DETAILS<br>BATH AREA DTS., MISSC. DETAILS | COMM. #7056 |

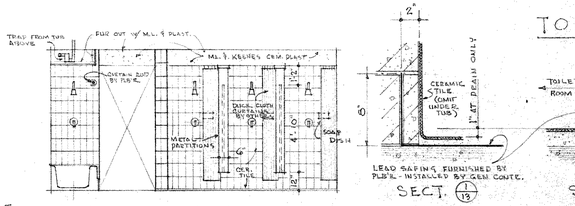DORMITORY BUILDING
UNIVERSITY OF WISCONSIN
MARATHON COUNTY CAMPUS
WAUSAU, WISCONSIN

NELSON Associates Architects
WAUSAU, WISCONSIN
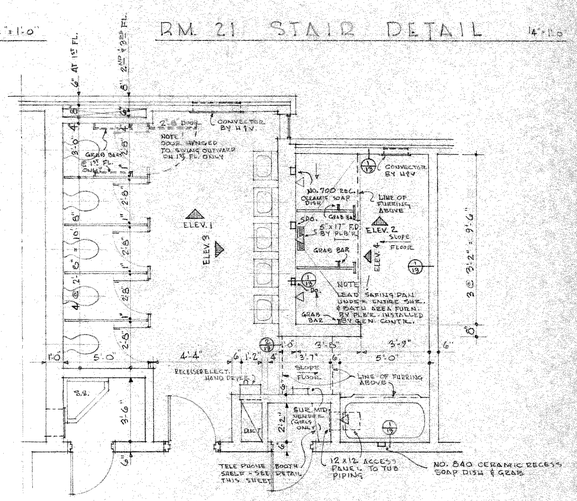
| | |
|---|---|
| DATE | 11-7-67 |
| DRAWN | |
| CHECKED | DD. |
| SHEET | 13 OF 14 |




KITCHEN PLAN - RM 105
SCALE 3/8" = 1'-0"




TYPICAL SECTION
SCALE 3/4" = 1'-0"

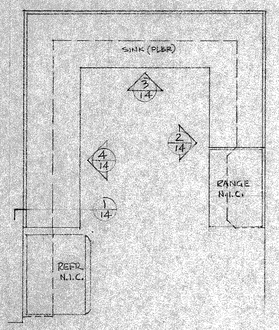


EAST ELEVATION - RM #102

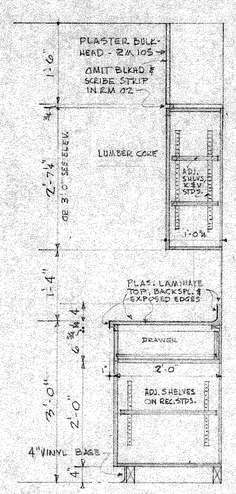


WEST ELEVATION - ROOM #101
SCALE 3/8" = 1'-0"

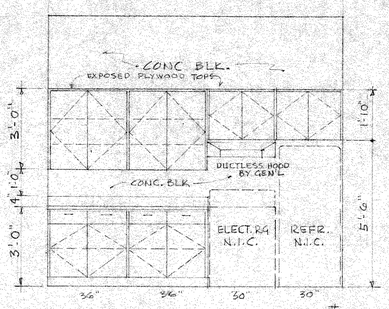


SOUTH ELEVATION
SCALE 3/8" = 1'-0" RM 105

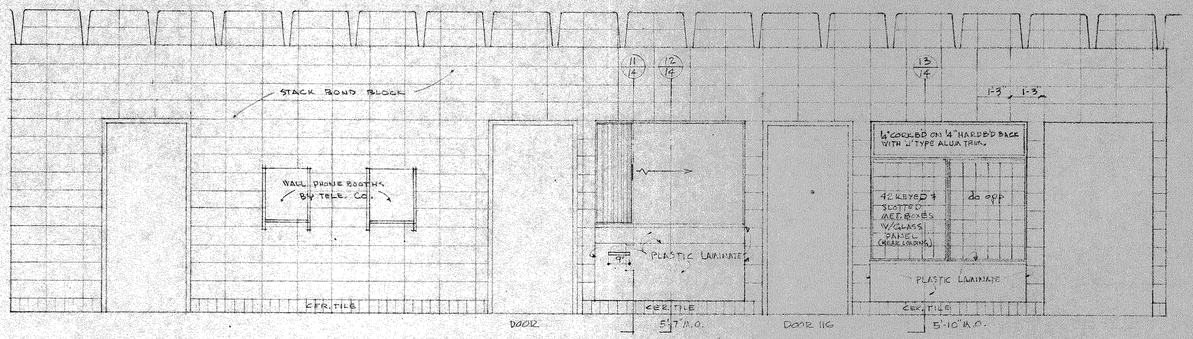


TYPING TABLE
SCALE 1" = 1'-0"

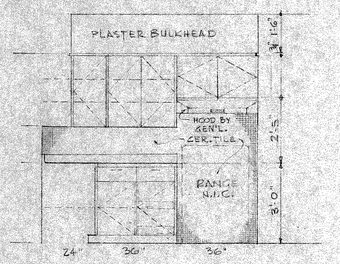


PARTIAL PLAN - ROOMS 16 & 28
SCALE 3/8" = 1'-0"

MAILBOX SECTION

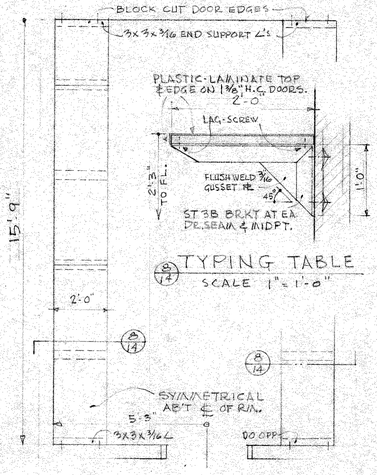RECEPT. COUNTER SECT.

REC. CTR. SECT.

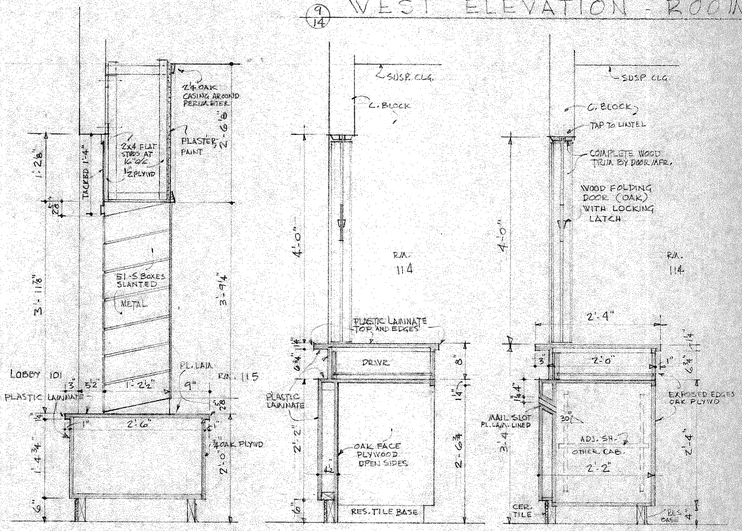


ROOM #115 - EAST ELEVATION - ROOM #114
SCALE 3/8" = 1'-0"




NORTH ELEVATION RM 105

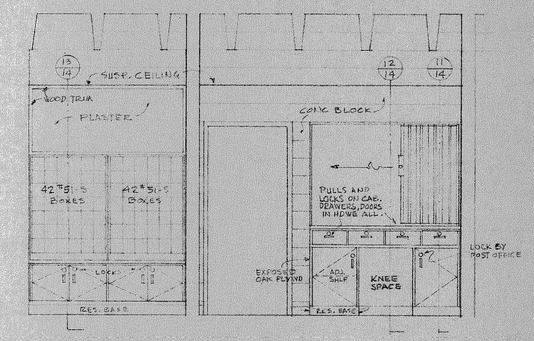


EAST ELEVATION RM 105

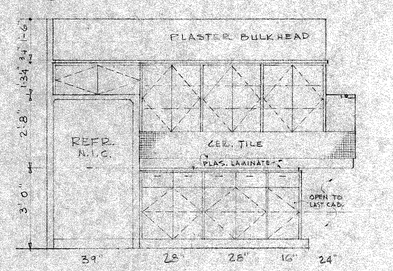


EAST ELEVATION - BATHROOM #111

CERAMIC ACCESSORIES (BY CER. TILE CONTR):
NOS. SHOWN BELOW ARE ALLEN-CO. ENG., EQ. BY MOSAIC OR ROMANY-SP.
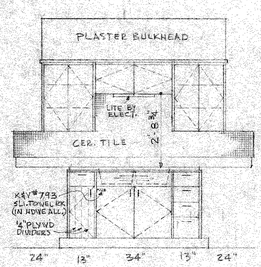
| QUANT. | CAT. Nº | DESCRIPTION | WALL LOC. | SIZE OR LGTH. |
|---|---|---|---|---|
| 1 | 116 | DOOR STOP (TIPPED) | WEST NEAR FLOOR | 2 1/2" SQ. |
| 2 | 193 | ROBE HOOK | WEST SEE ELEV. | 2 1/2 x 2 1/2 |
| 2 | 17 | 7/8" SQ. CHR. TOWEL B. SEE ELEV. | EAST SEE ELEV. | do x 24" |
| 1 | 17 | do do do | WEST OPP. | do x 30" |
| 1 | 650 | TISSUE PAPER HOLDER | SEE EAST EL. | 6 x 6 |
| 1 | 840 | SOAP & GRAB, FLUSH OR. | NORTH 4'-6" TYP. | 3 1/2 x 4 1/2 |
| 1 | 123 | TOOTH BRUSH HLDR. | EAST SHOWER ALCOVE | 5 x 2 1/2 |
| 1 | 415 | TUMBLER HOLDER | do do | 4 1/2 x 4 1/2 |

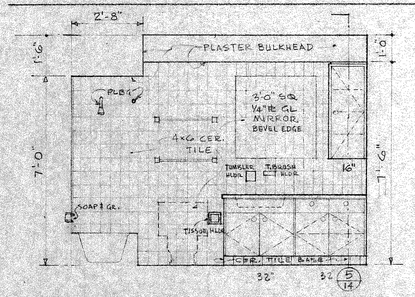


CABINET SECT.
SCALE 3/4" = 1'-0"




PARTIAL ELEVATION
SCALE 3/4" = 1'-0"

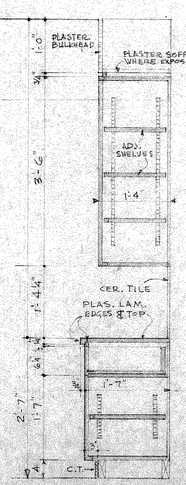


SHELVING SECTION

LUGGAGE AND LINEN STORAGE SHELVES
LUGGAGE RMS 15 & 29 LINEN STORAGE RMS 10 & 34

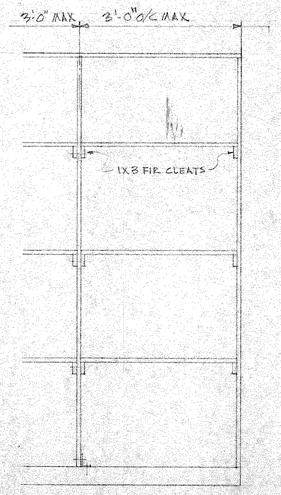


ELEVATION

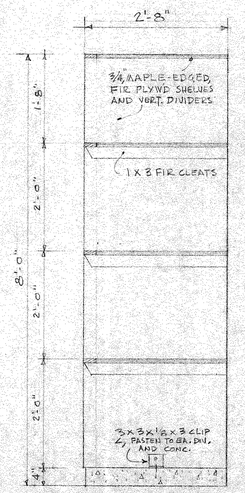


PLAN 3/4" = 1'-0"

CERAMIC TILE HERE TO BE VERT. 1x2 CRYSTALINE GLAZE FIELD WITH APPROX. 15% BR. GLAZE ACCENT COLORS (1x1's DOUBLED) SCATTERED AT RANDOM.

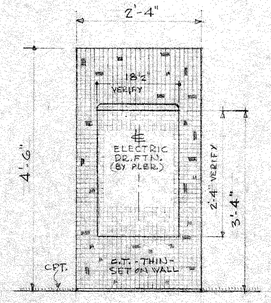DET. AT ELECT. DR. FOUNTAINS

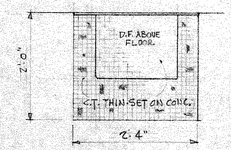


PROJECT SIGN BY GEN'L.
SCALE 3/4" = 1'-0"

NOTE! VERIFY ALL NAMES, FIRMS; CENTER AND ADJUST EACH LINE IN PROPER SPACE.

FIRE EXTINGUISHER & CABINET SCHEDULE

| EXTINGUISHER: | CAT. Nº | RM 22 | 120 | 161 | 203 | 244 | 303 | 344 | ◄RMS. |
|---|---|---|---|---|---|---|---|---|---|
| SODA ACID | 3080 | • | | | | | | | |
| FOAM | 3450 | | • | • | • | • | • | • | |
| CARBON DIOXIDE | 7400-10 | • | | | | | | | |
| MOUNTING: | CAT. Nº | RM 22 | RM 120 | 161 | 203 | 244 | 303 | 344 | |
| RECESSED CAB. | 285-A | | • | • | • | • | • | • | |
| WALL BRACKET | MK II | • | | | | | | | |
| " " | MK III | • | | | | | | | |

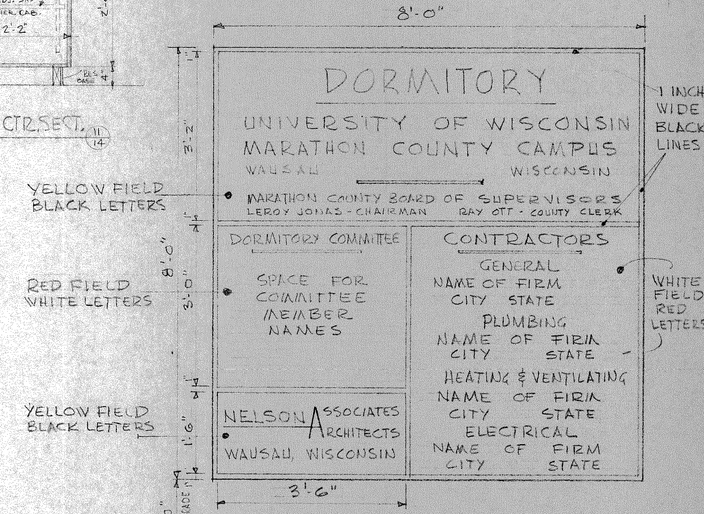SEE FLOOR PLANS FOR LOCATIONS, SPEC. DIV. 63 FOR DESCRIPTION., NO'S ARE ALLENCO, BRACKETS-J.L. INDUST.

CABINET DETAILS, KITCHEN, BATH ROOM, TYPING & MAIL ROOMS, STORAGE

COMM. 7056

DORMITORY BUILDING
UNIVERSITY OF WISCONSIN
MARATHON COUNTY CAMPUS
WAUSAU, WISCONSIN

NELSON Associates Architects
WAUSAU, WISCONSIN

DATE 11-7-67
DRAWN RJS
CHECKED LAJ

SHEET 14 OF 14




NOTE!
FLOOR SLABS SHALL BE CORE DRILLED FOR PLUMBING STACKS, ROOF LEADERS AND VERTICAL RUNS WHERE DIRECTED BY THE PLUMBING CONTRACTOR. ALSO VERT. HTG. RUNS WHERE DIRECTED BY H&V.

## FIRST FLOOR FRAMING PLAN

1/8" = 1'-0"

## COLUMN SCHEDULE
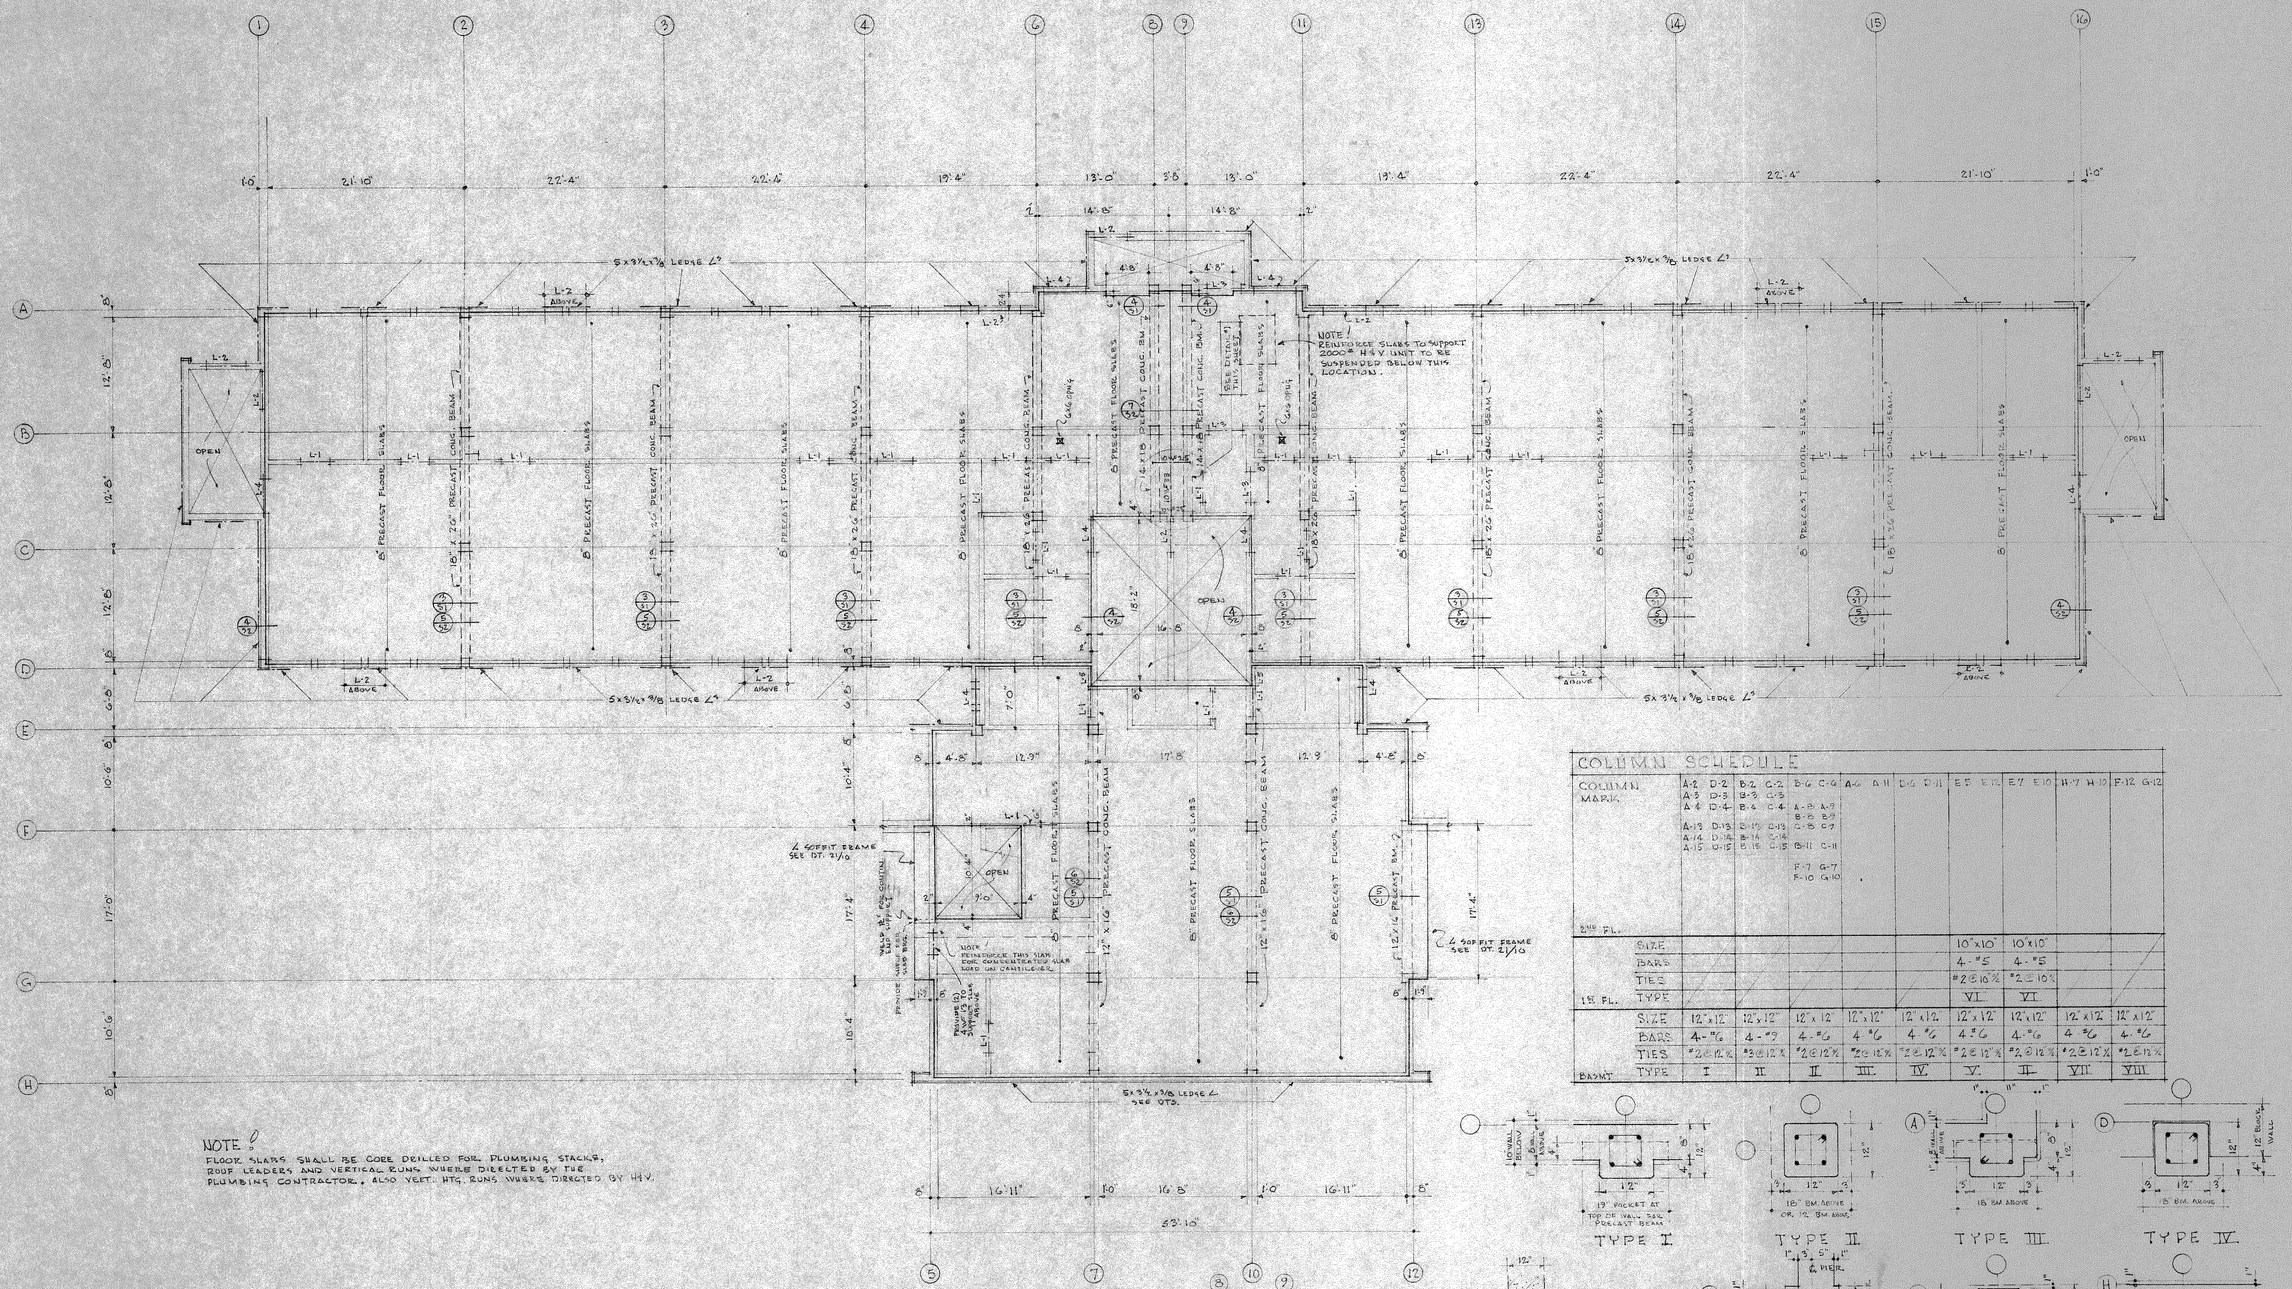
| | | | | | | | | | | | | |
|---|---|---|---|---|---|---|---|---|---|---|---|---|
| COLUMN MARK | | A-2 D-2<br>A-3 D-3<br>A-4 D-4<br>A-13 D-13<br>A-14 D-14<br>A-15 D-15 | B-2 C-2<br>B-3 C-3<br>B-4 C-4<br>B-13 C-13<br>B-14 C-14<br>B-15 C-15 | B-6 C-6<br>A-8 B-8<br>B-9 C-9<br>B-11 C-11<br>F-7 G-7<br>F-10 G-10 | A-6 A-11 | D-6 D-11 | E-5 E-12 | E-7 E-10 | H-7 H-10 | F-12 G-12 |
| 2ND. FL. | SIZE | | | | | | 10"x10" | 10"x10" | | |
| | BARS | | | | | | 4-#5 | 4-#5 | | |
| | TIES | | | | | | #2@10½ | #2@10½ | | |
| 1ST. FL. | TYPE | | | | | | VI. | VI. | | |
| | SIZE | 12"x12" | 12"x12" | 12"x12" | 12"x12" | 12"x12" | 12"x12" | 12"x12" | 12"x12" | 12"x12" |
| | BARS | 4-#6 | 4-#9 | 4-#6 | 4-#6 | 4-#6 | 4-#6 | 4-#6 | 4-#6 | 4-#6 |
| | TIES | #2@12½ | #2@12½ | #2@12½ | #2@12½ | #2@12½ | #2@12½ | #2@12½ | #2@12½ | #2@12½ |
| BASMT. | TYPE | I | II | II. | III. | IV. | V. | II. | VII. | VIII. |




## LINTEL SCHEDULE (BASMT FLOOR)

| MARK | DESCRIPTION | SECT. | REMARKS |
|---|---|---|---|
| L-1 | ST 4 WF 8.5 | ⊥ | |
| L-2 | (2) 3½ x 3 x ¼ ∠ | ⊥⊥ | |
| L-3 | (3) 3½ x 3 x ¼ ∠ | ⊥⊥ | |
| L-4 | 3-#5Φ IN CONC. WALL | ••• | ADD 2-#5 DIAG. AT EA CORNER |
| L-5 | (1) 3½ x 3 x ¼ ∠ | L | CONVECTOR RECESS |




## PRECAST FLOOR BEAM DTS.

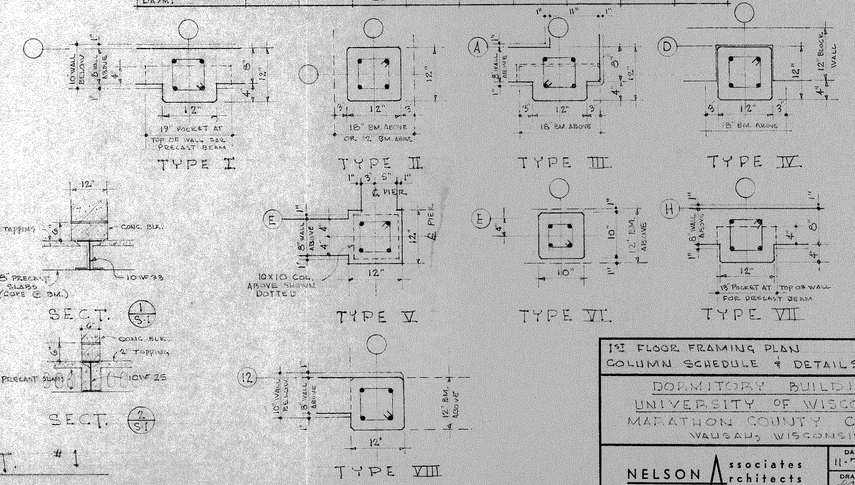3/4" = 1'-0"




## PLAN @ COL. LINES 8 7

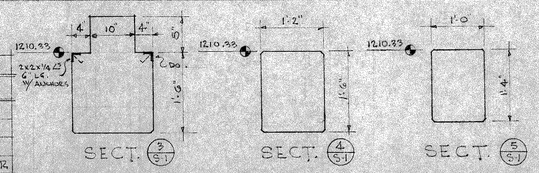1/4" = 1'-0"

## FRAMING DT. #1

1ST FLOOR FRAMING PLAN
COLUMN SCHEDULE & DETAILS

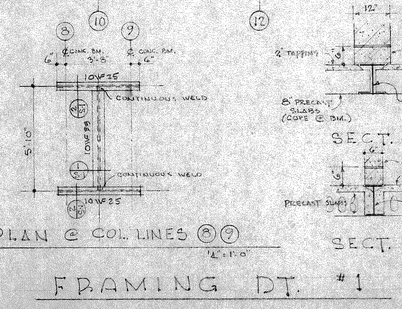COMM. #7056

DORMITORY BUILDING
UNIVERSITY OF WISCONSIN
MARATHON COUNTY CAMPUS
WAUSAU, WISCONSIN

NELSON Associates Architects
WAUSAU, WISCONSIN

DATE 11-7-67
DRAWN
CHECKED DO

SHEET S-1